
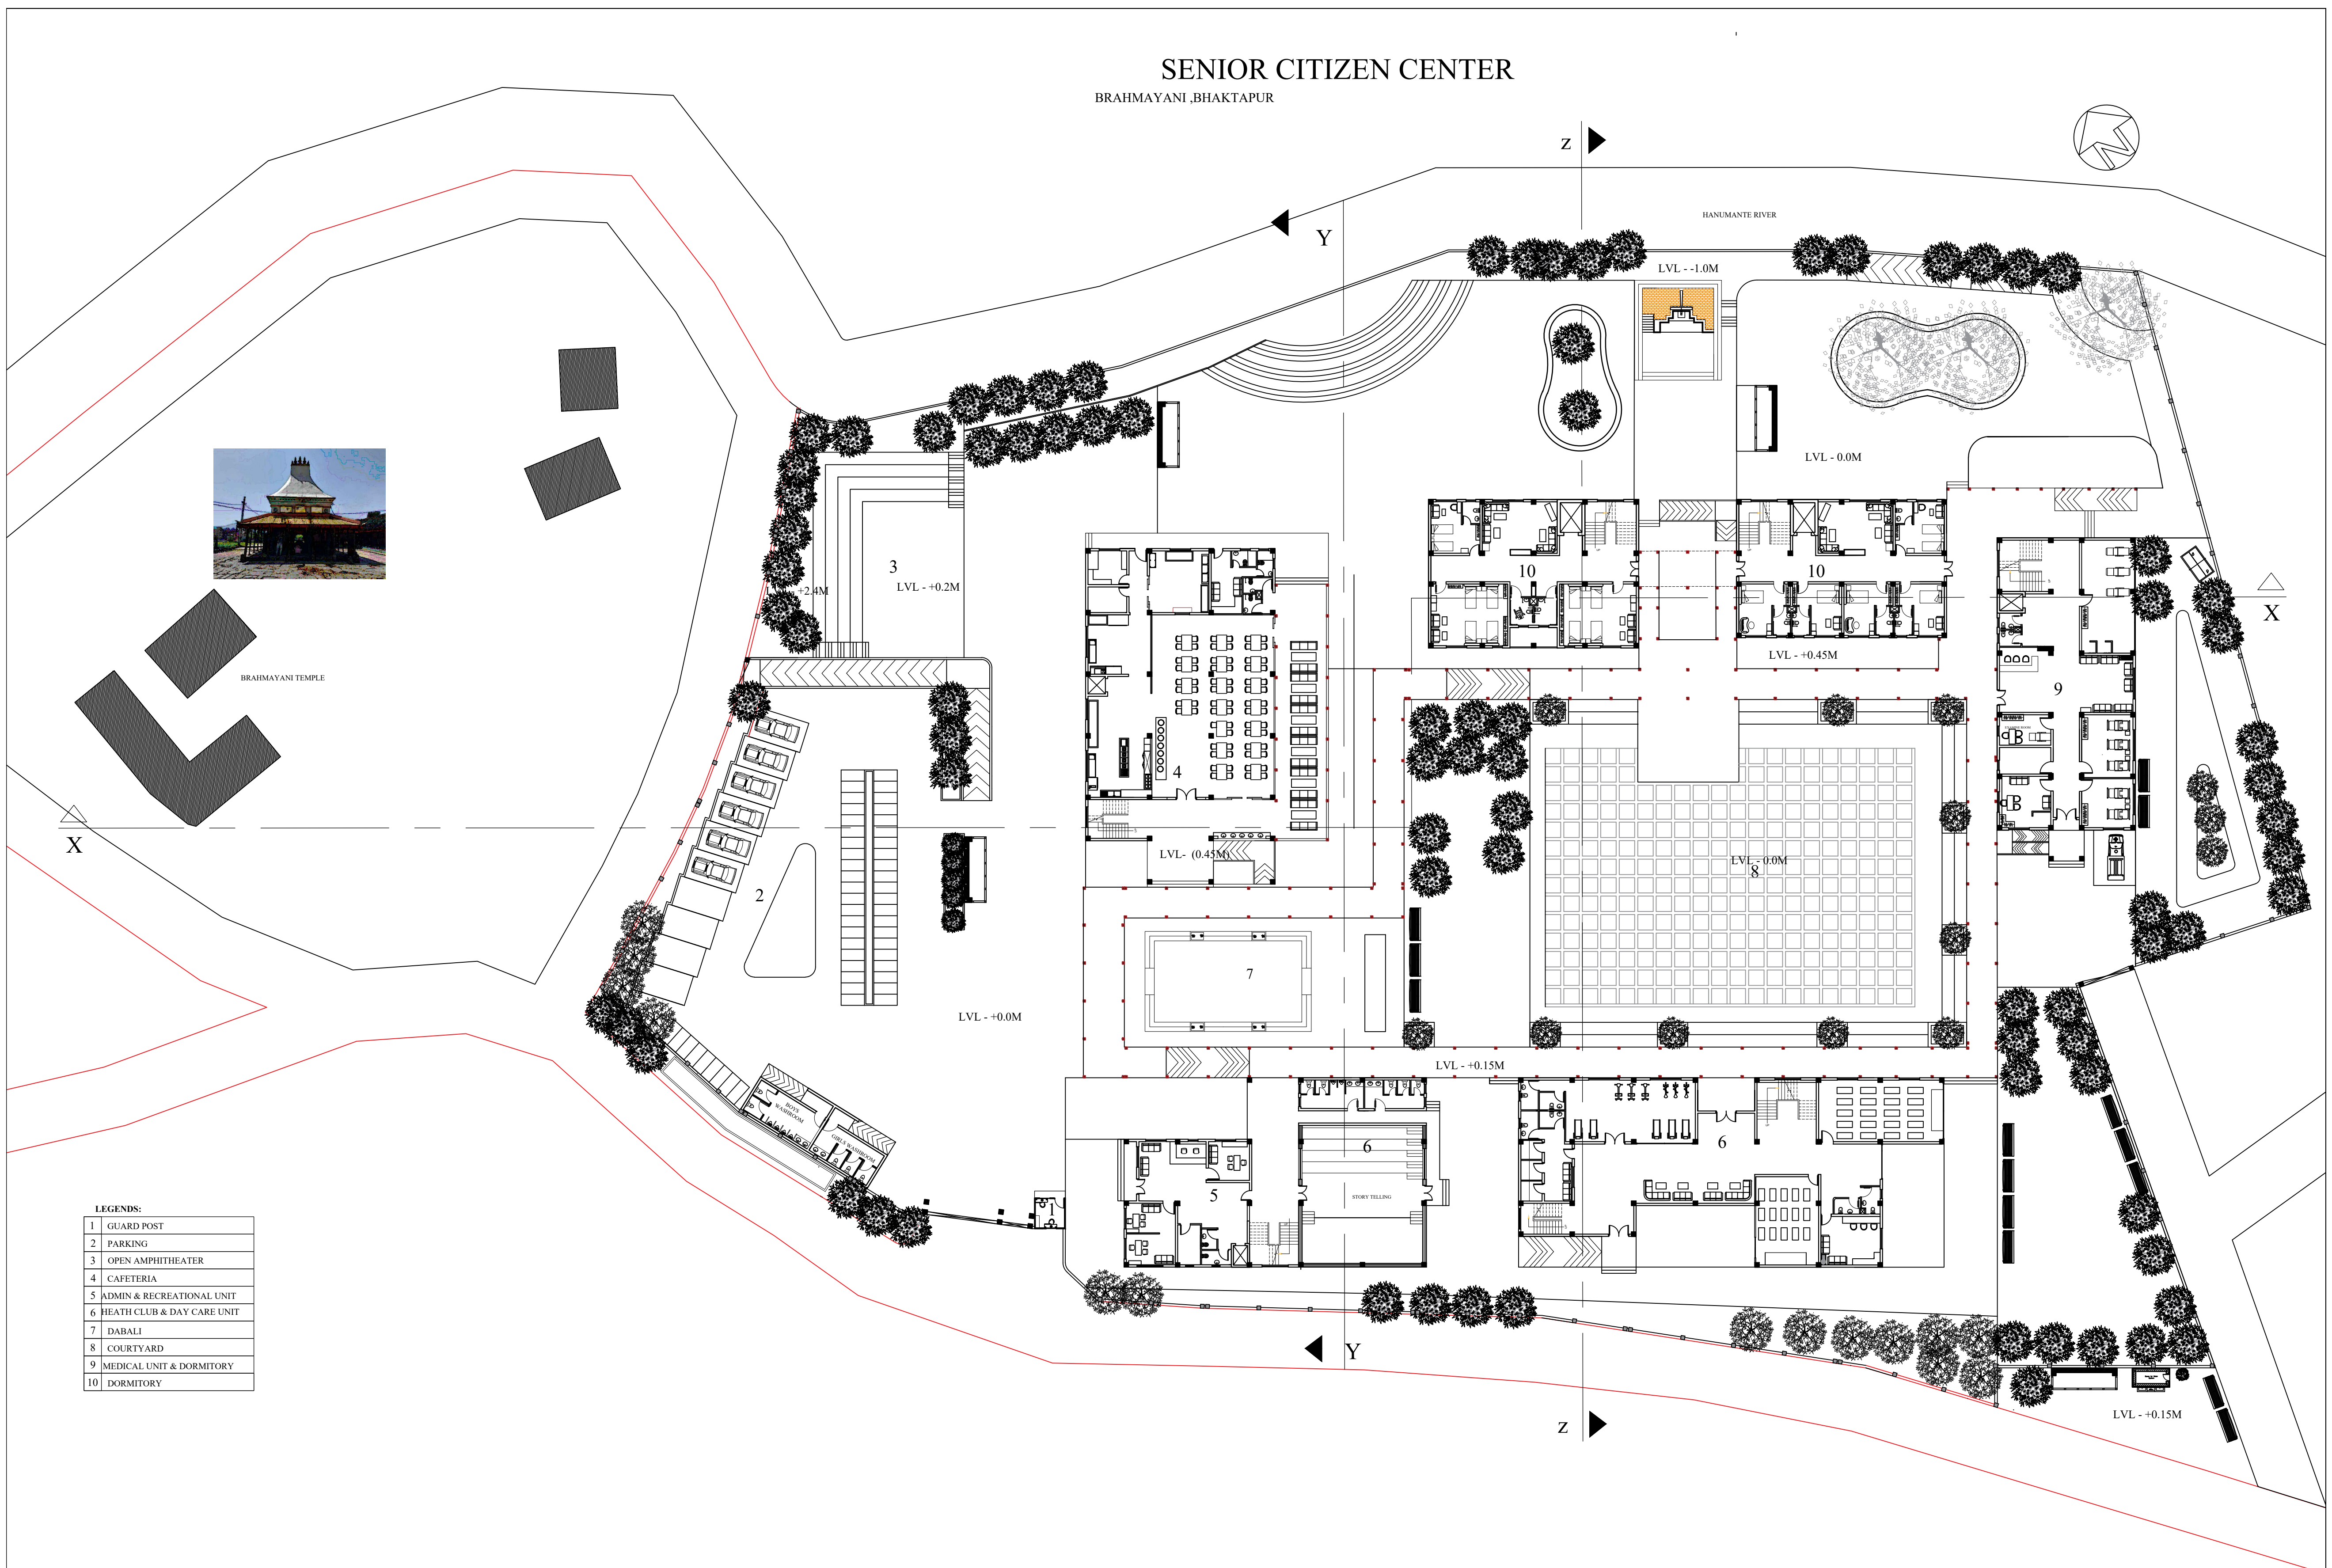


SENIOR CITIZEN CENTER
BRAHMAYANI, BHAKTAPUR

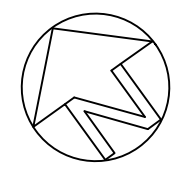

LEGENDS:


1	GUARD POST
2	PARKING
3	OPEN AMPHITHEATER
4	CAFETERIA
5	ADMIN & RECREATIONAL UNIT
6	HEATH CLUB & DAY CARE UNIT
7	DABALI
8	COURTYARD
9	MEDICAL UNIT & DORMITORY
10	DORMITORY

PURBANCHAL UNIVERSITY
KHWOPA ENGINEERING COLLEGE
DEPARTMENT OF ARCHITECTURE

FINAL PRESENTATION
B.ARCHITECTURE.THESIS



TITLE : MASTER PLAN
SCALE:- 1:250

NAME:-ANU CHHUKAN
ROLL:NO:- 760107

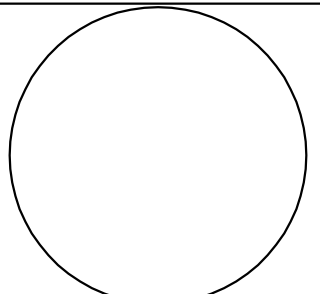


CAFETERIA

SENIOR CITIZEN CENTER
BRAHMAYANI, BHAKTAPUR

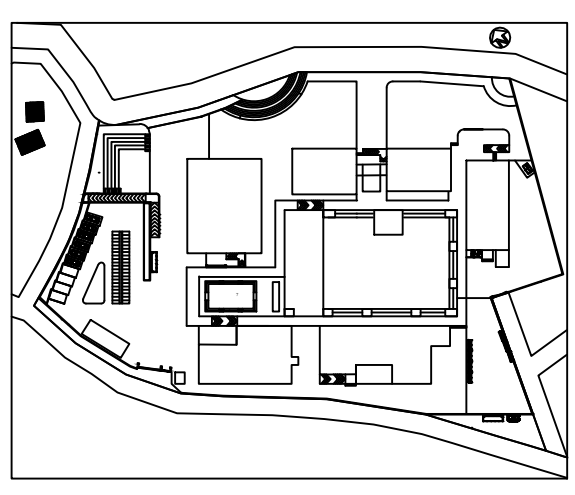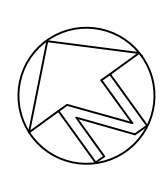


KEY PLAN

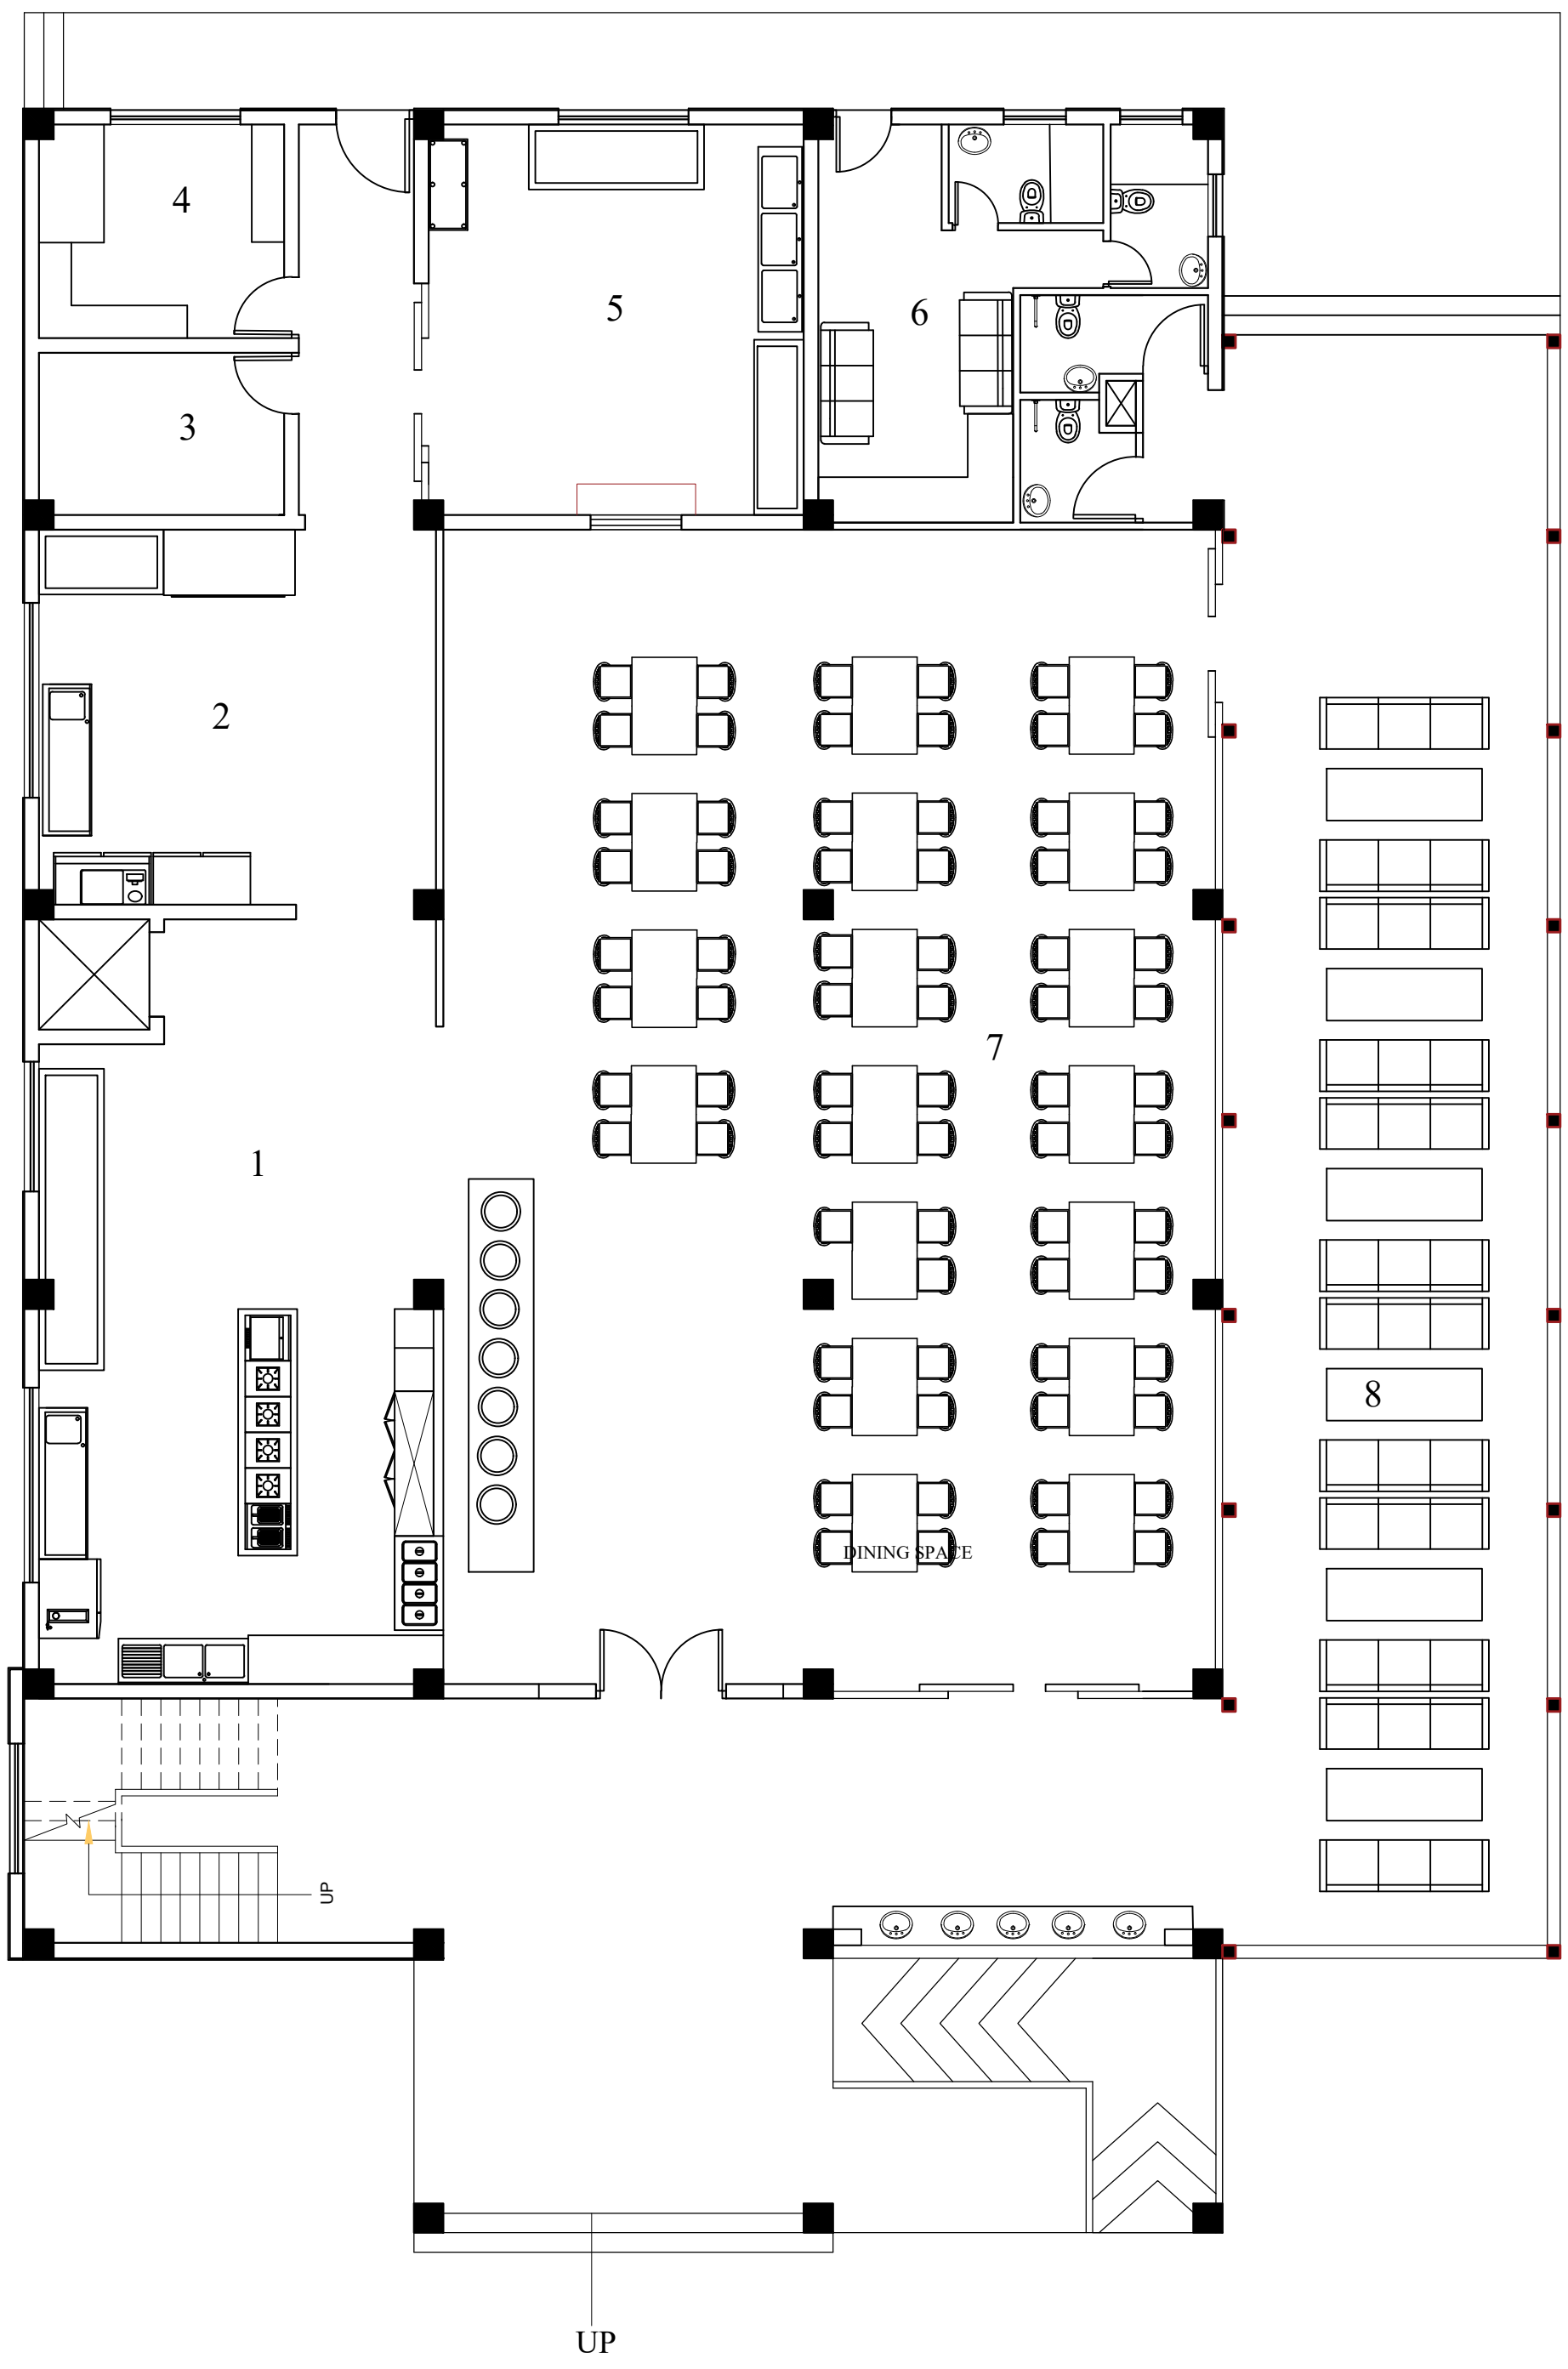


- 1 KITCHEN
- 2 PREPARATION AREA
- 3 COLD STORAGE
- 4 DRY STORAGE
- 5 DISHWASHING AREA
- 6 STAFF ROOM
- 7 DINNING AREA
- 8 OUTDOOR DINNING

GROUND FLOOR PLAN

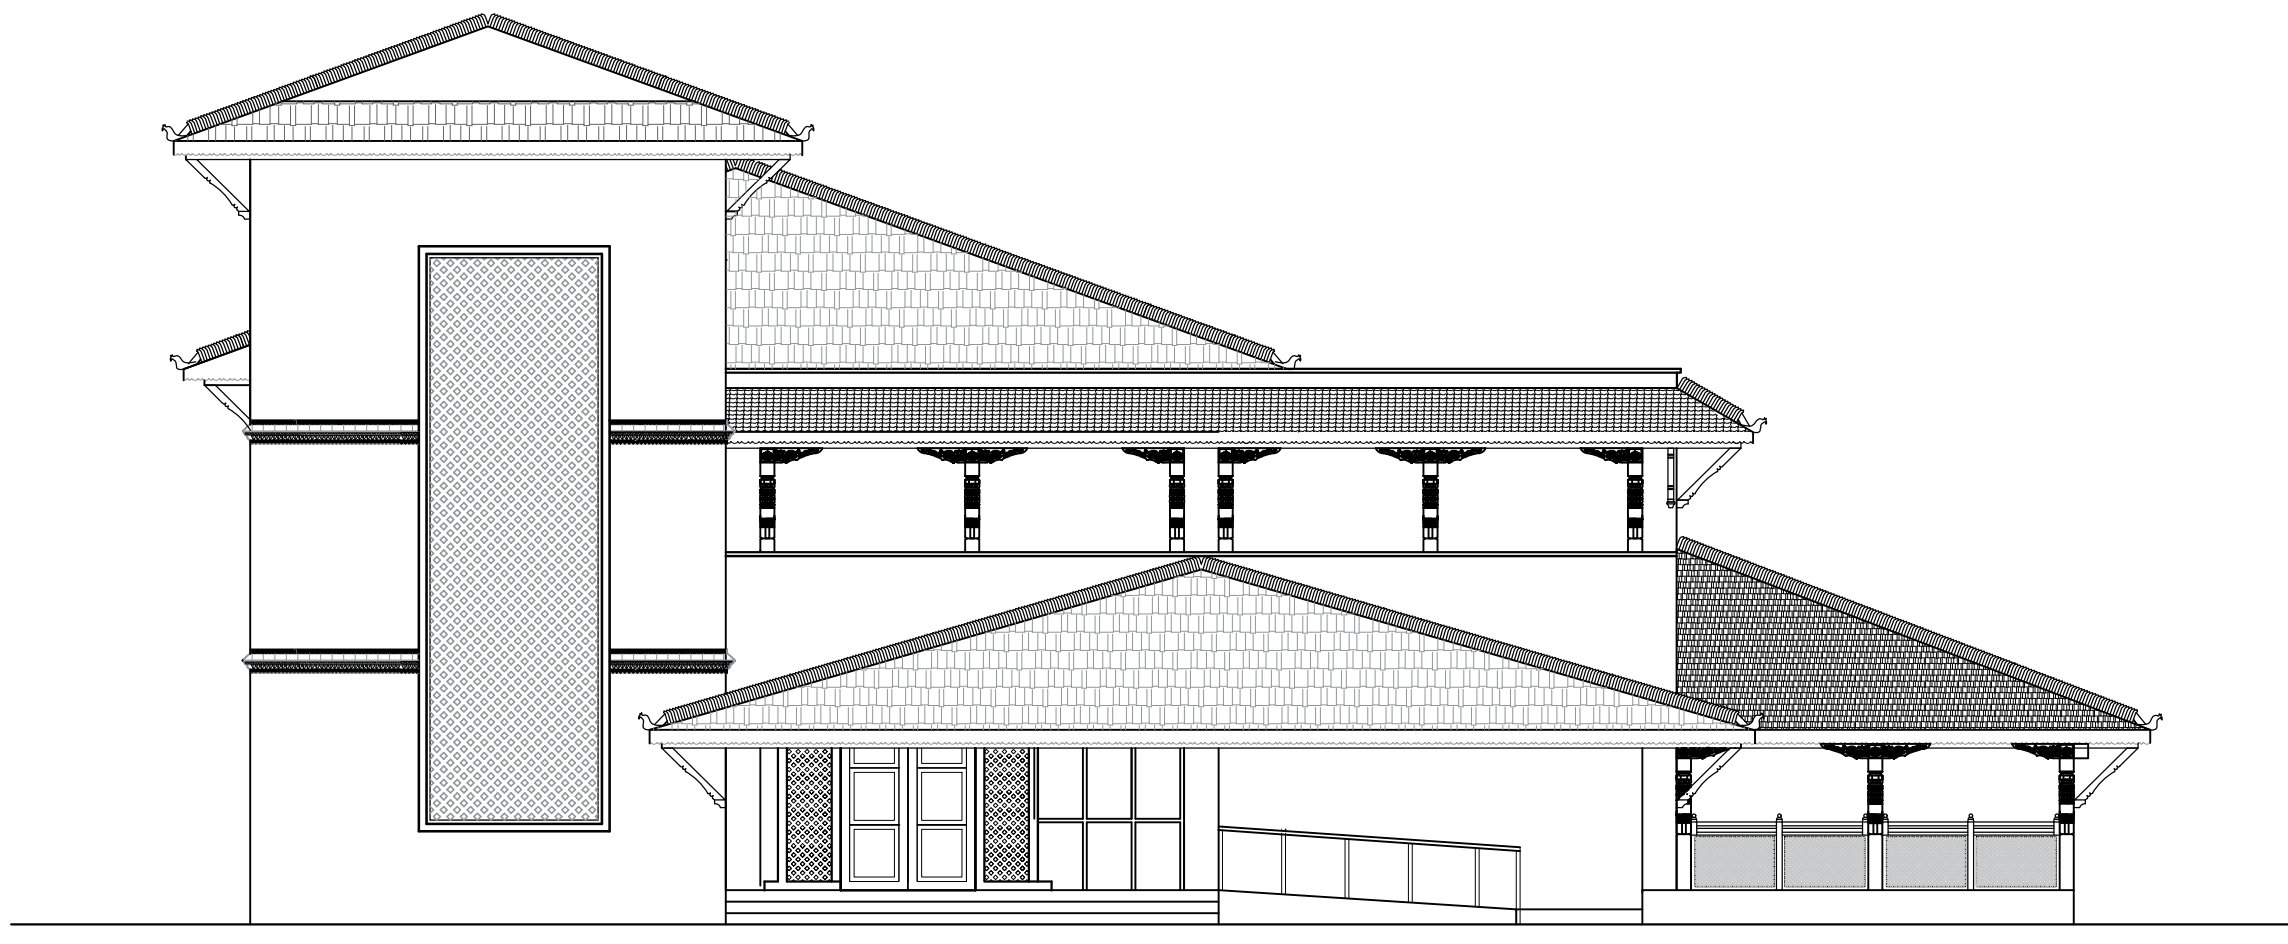

SOUTH ELEVATION (FRONT)

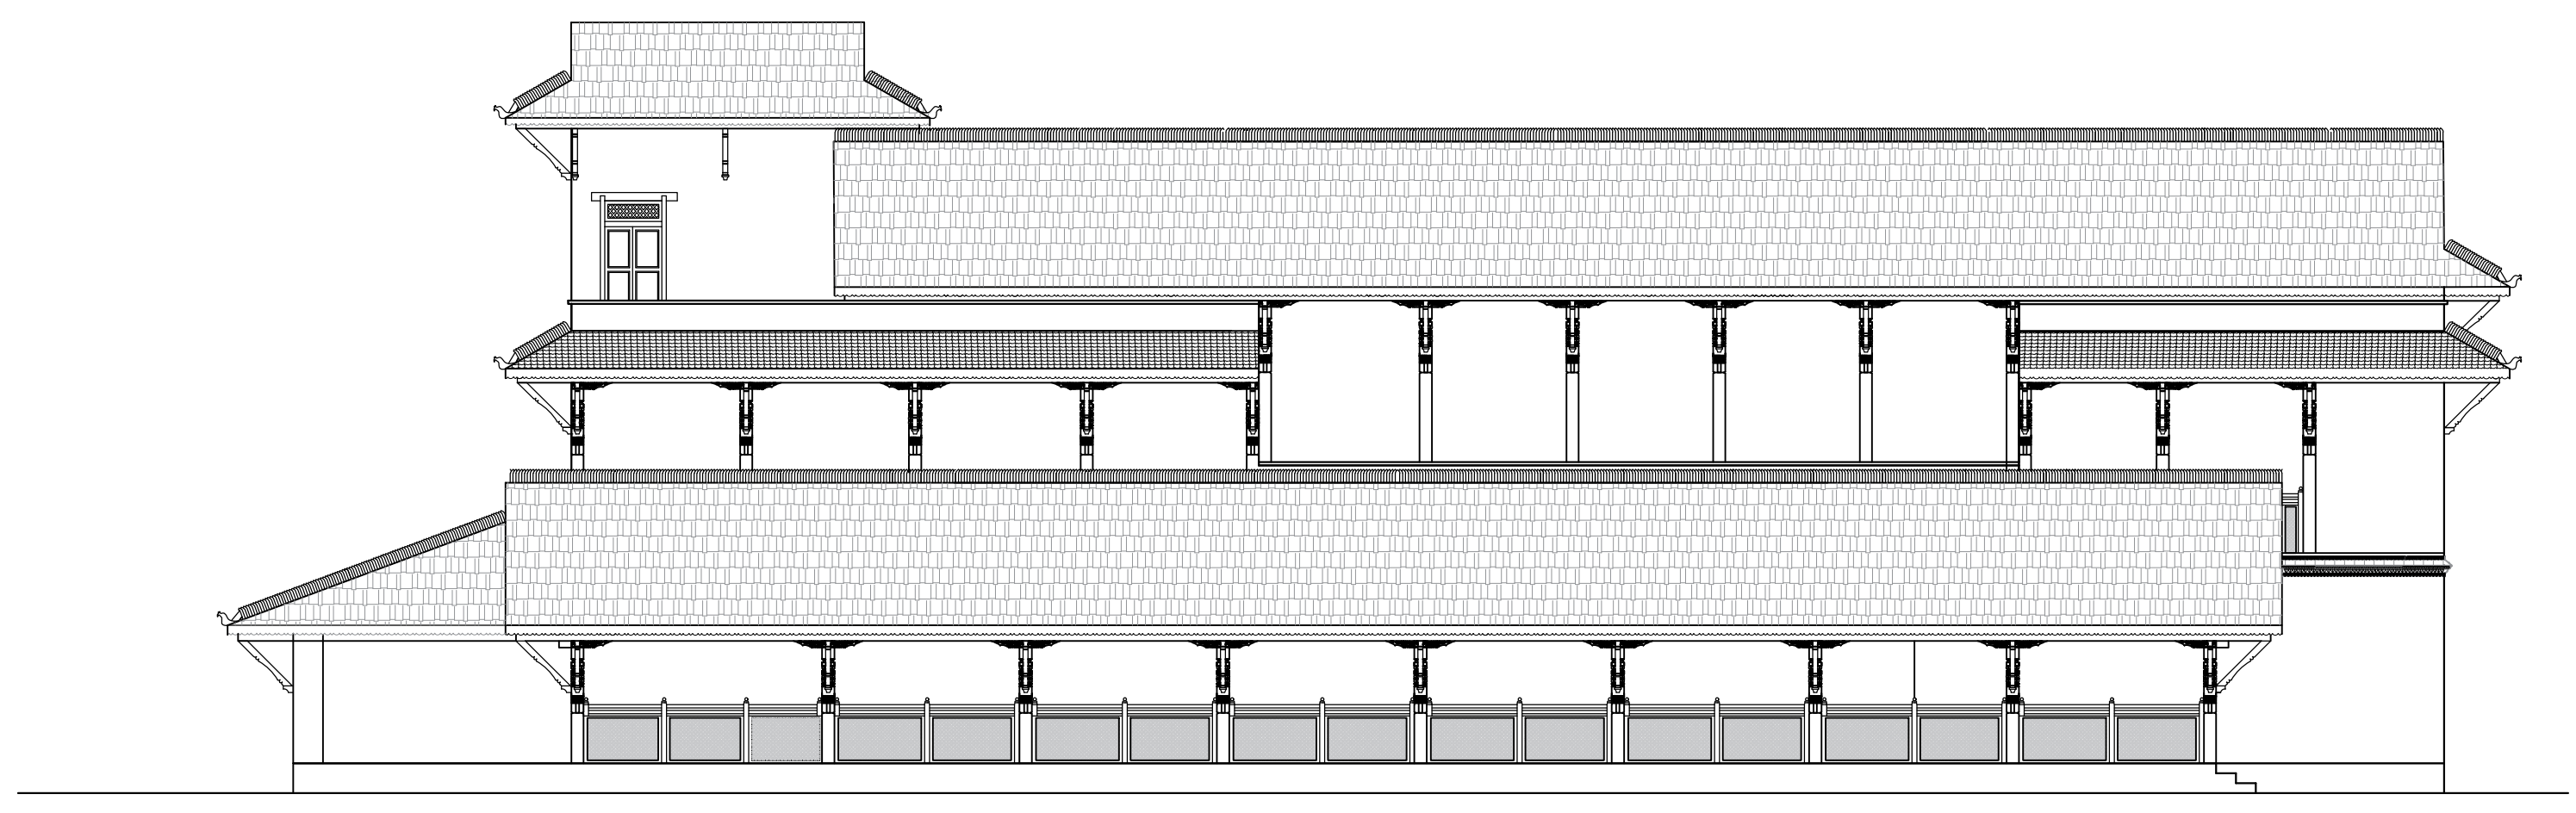


EAST ELEVATION

PURBANCHAL UNIVERSITY
KHWOPA ENGINEERING COLLEGE
DEPARTMENT OF ARCHITECTURE
LIBALI-02-BKT

FINAL PRESENTATION
B.ARCHITECTURE.THESIS



TITLE : PLAN
SCALE:- 1:100

NAME:-ANU CHHUKAN
ROLL:NO:- 760107

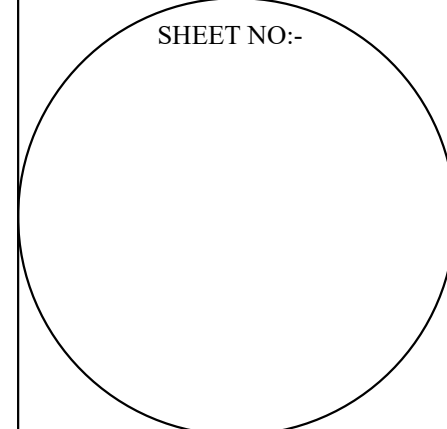


CAFETERIA

SENIOR CITIZEN CENTER
BRAHMAYANI, BHAKTAPUR

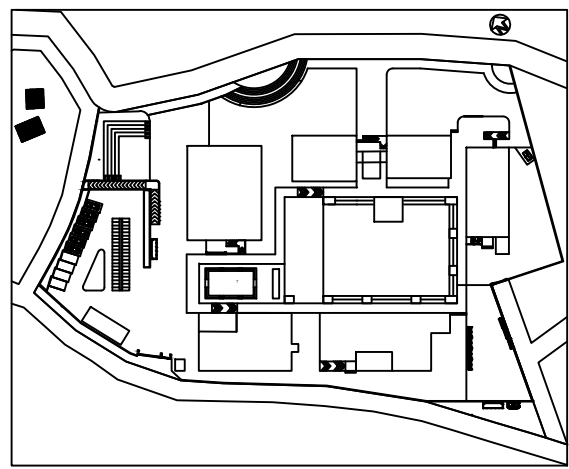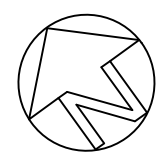


KEY PLAN

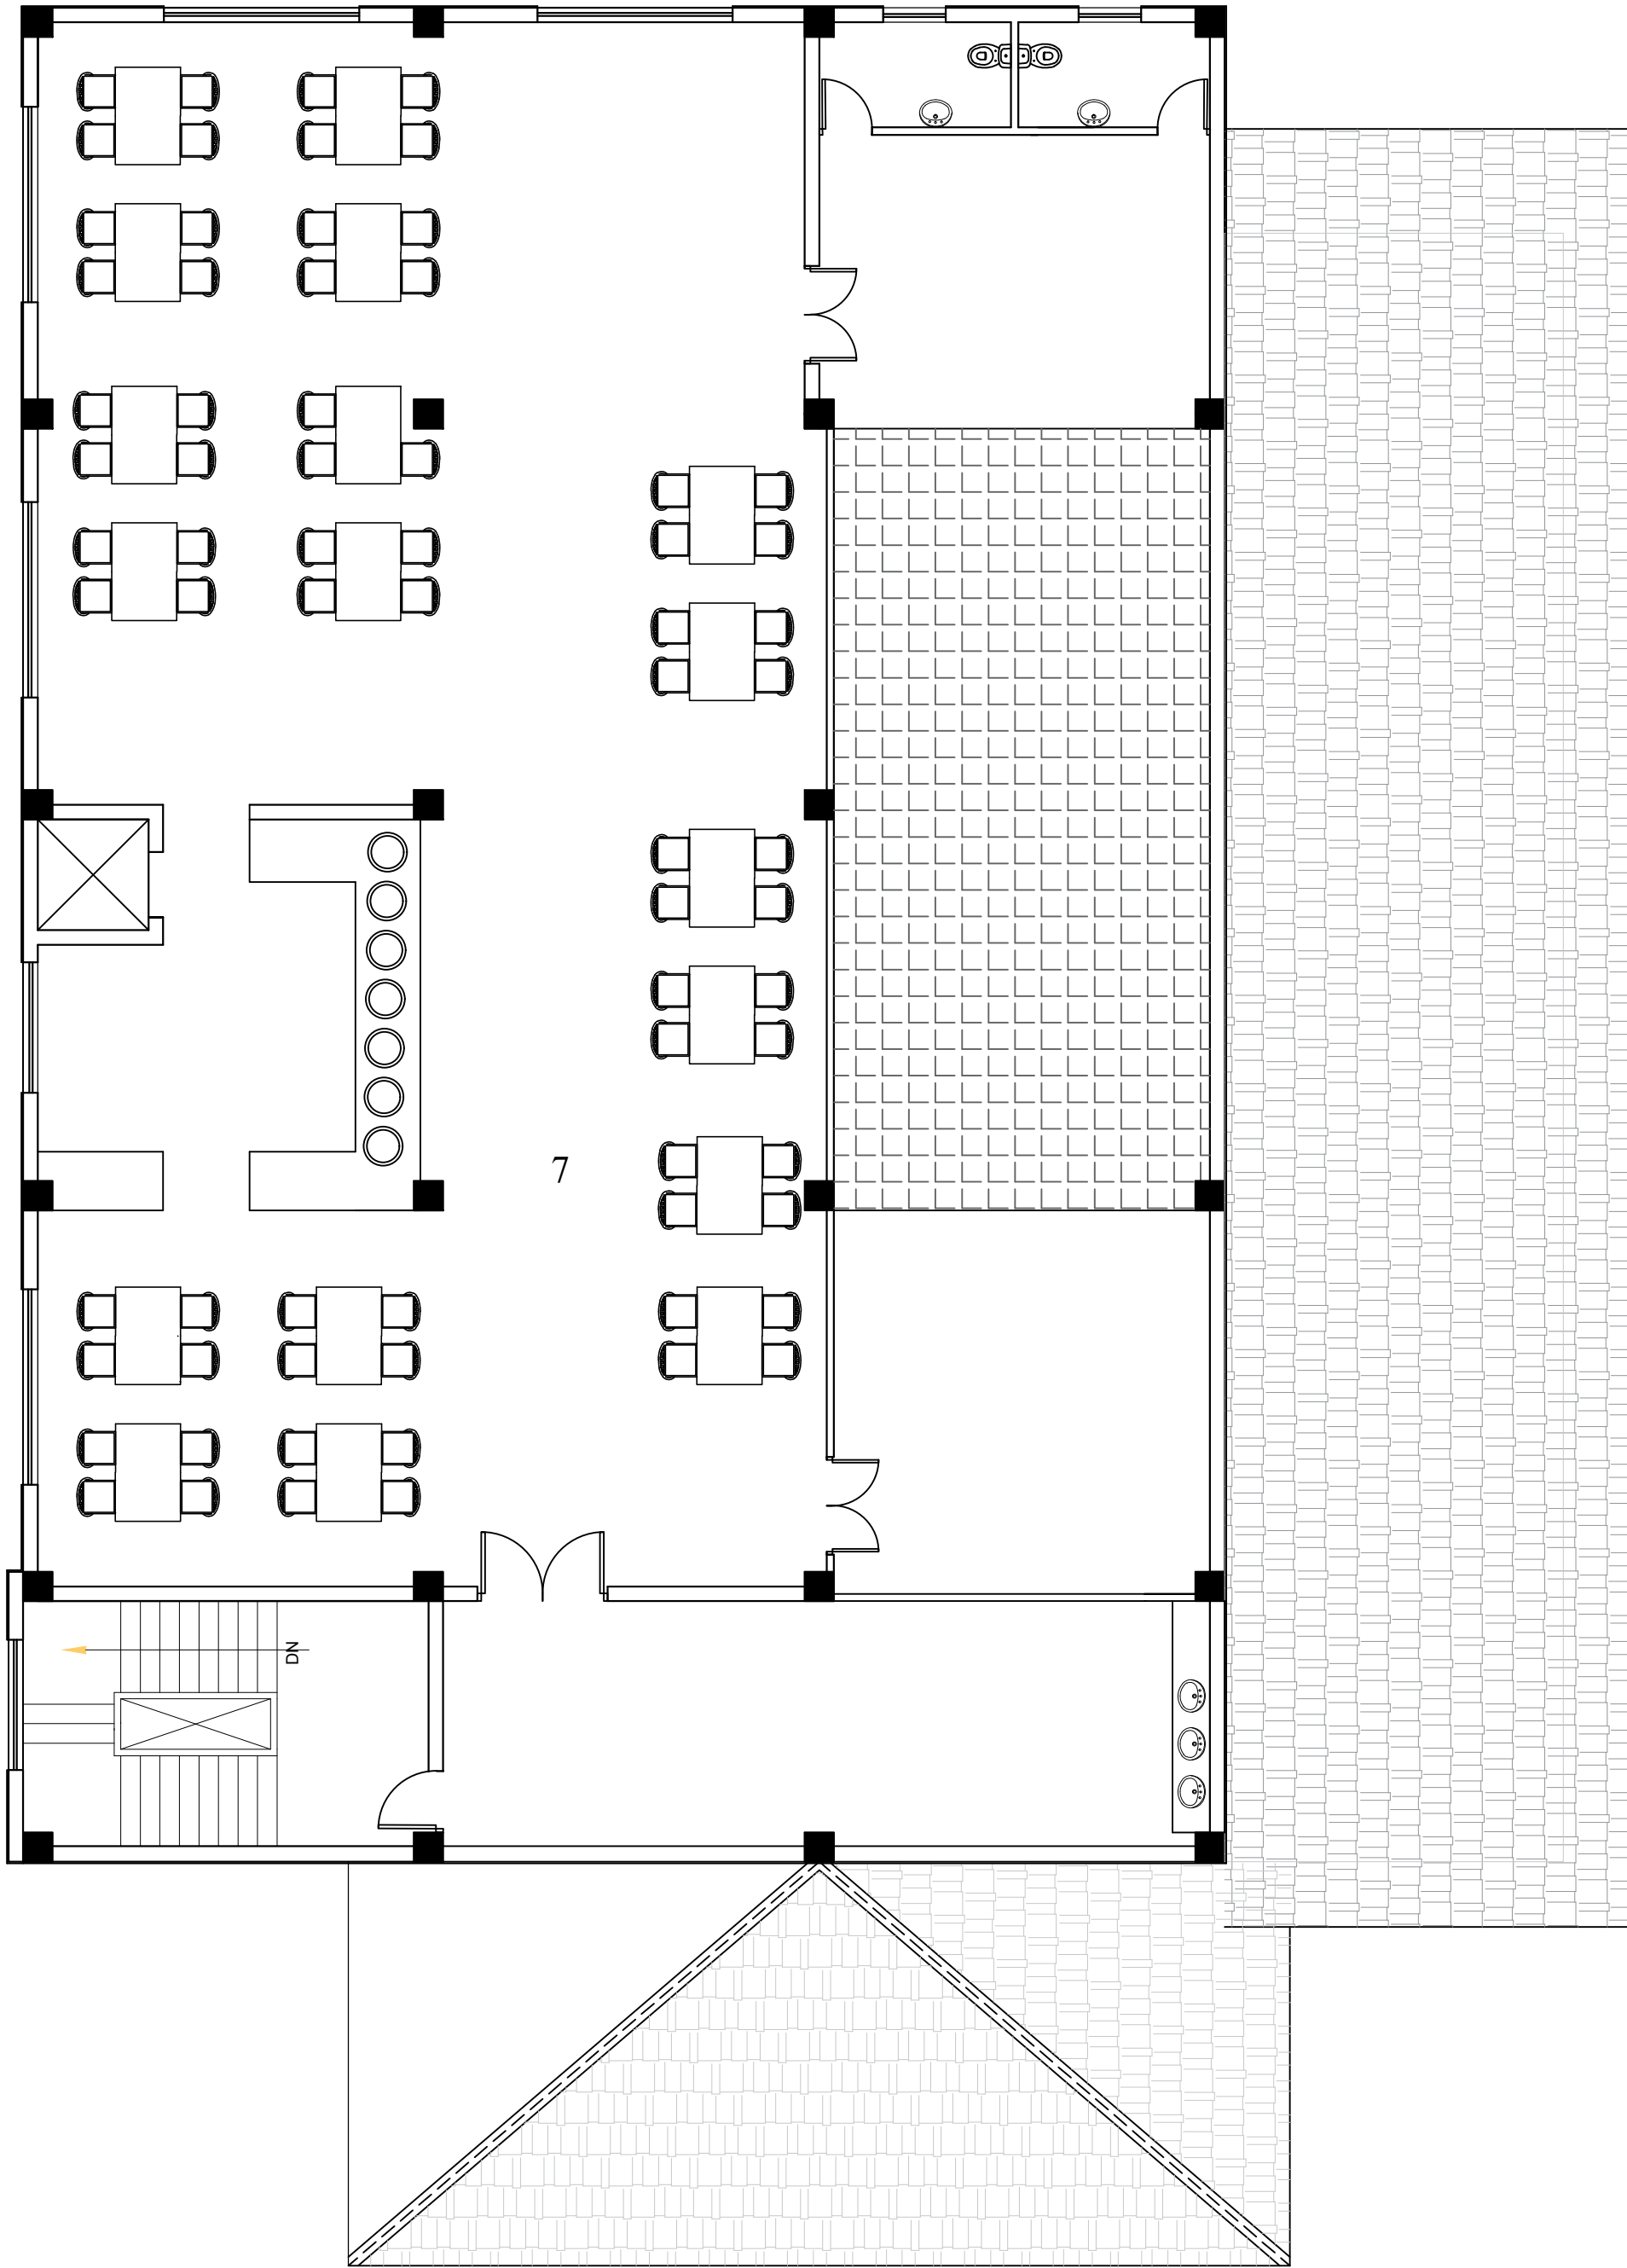

FIRST FLOOR PLAN





NORTH ELEVATION

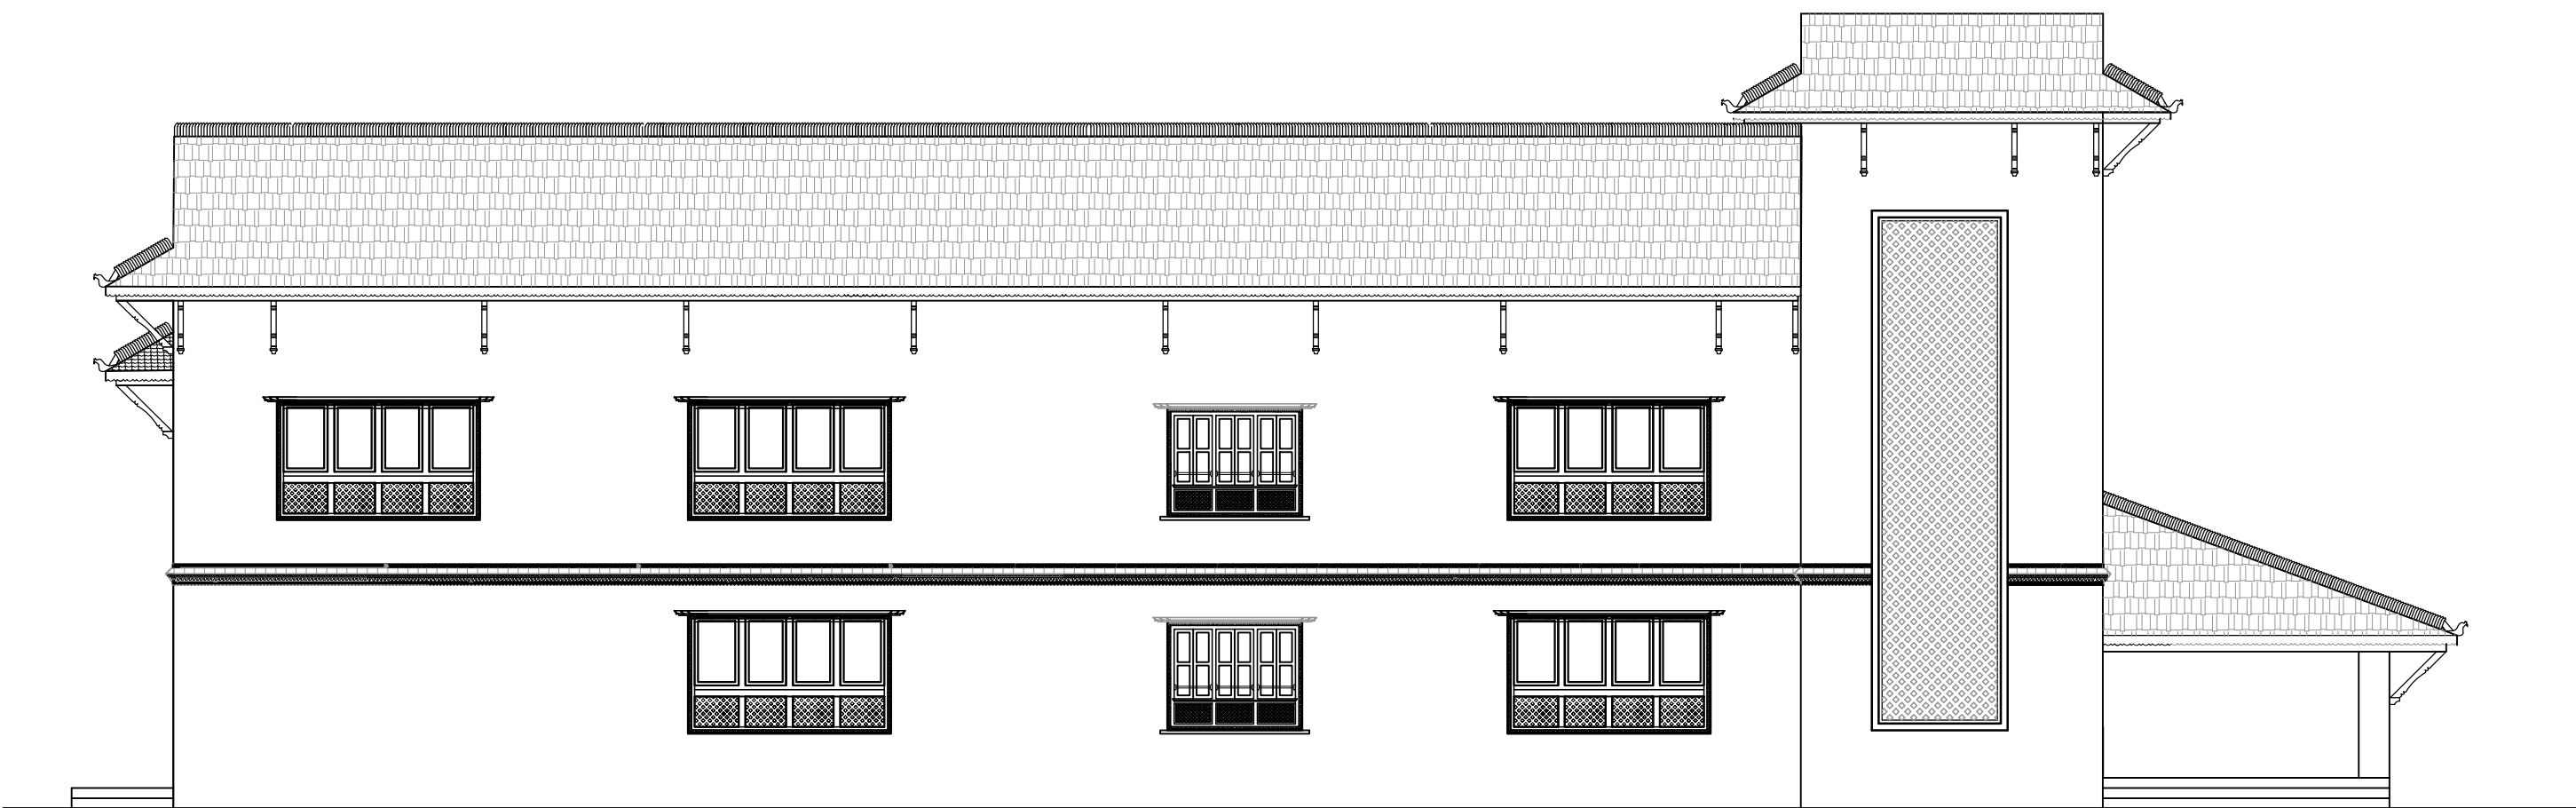


WEST ELEVATION

CAFETERIA


SENIOR CITIZEN CENTER
BRAHMAYANI, BHAKTAPUR

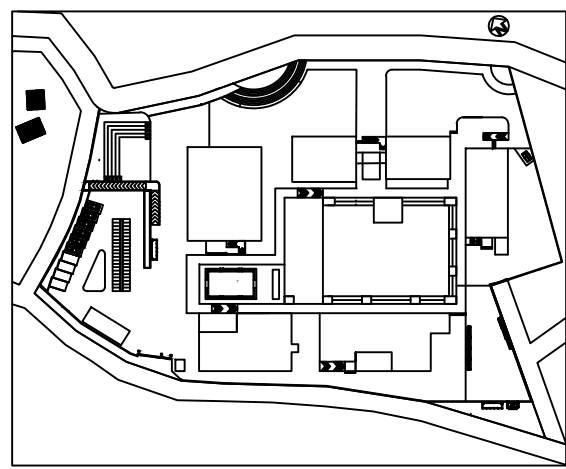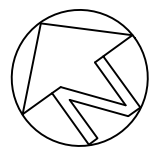

KEY PLAN

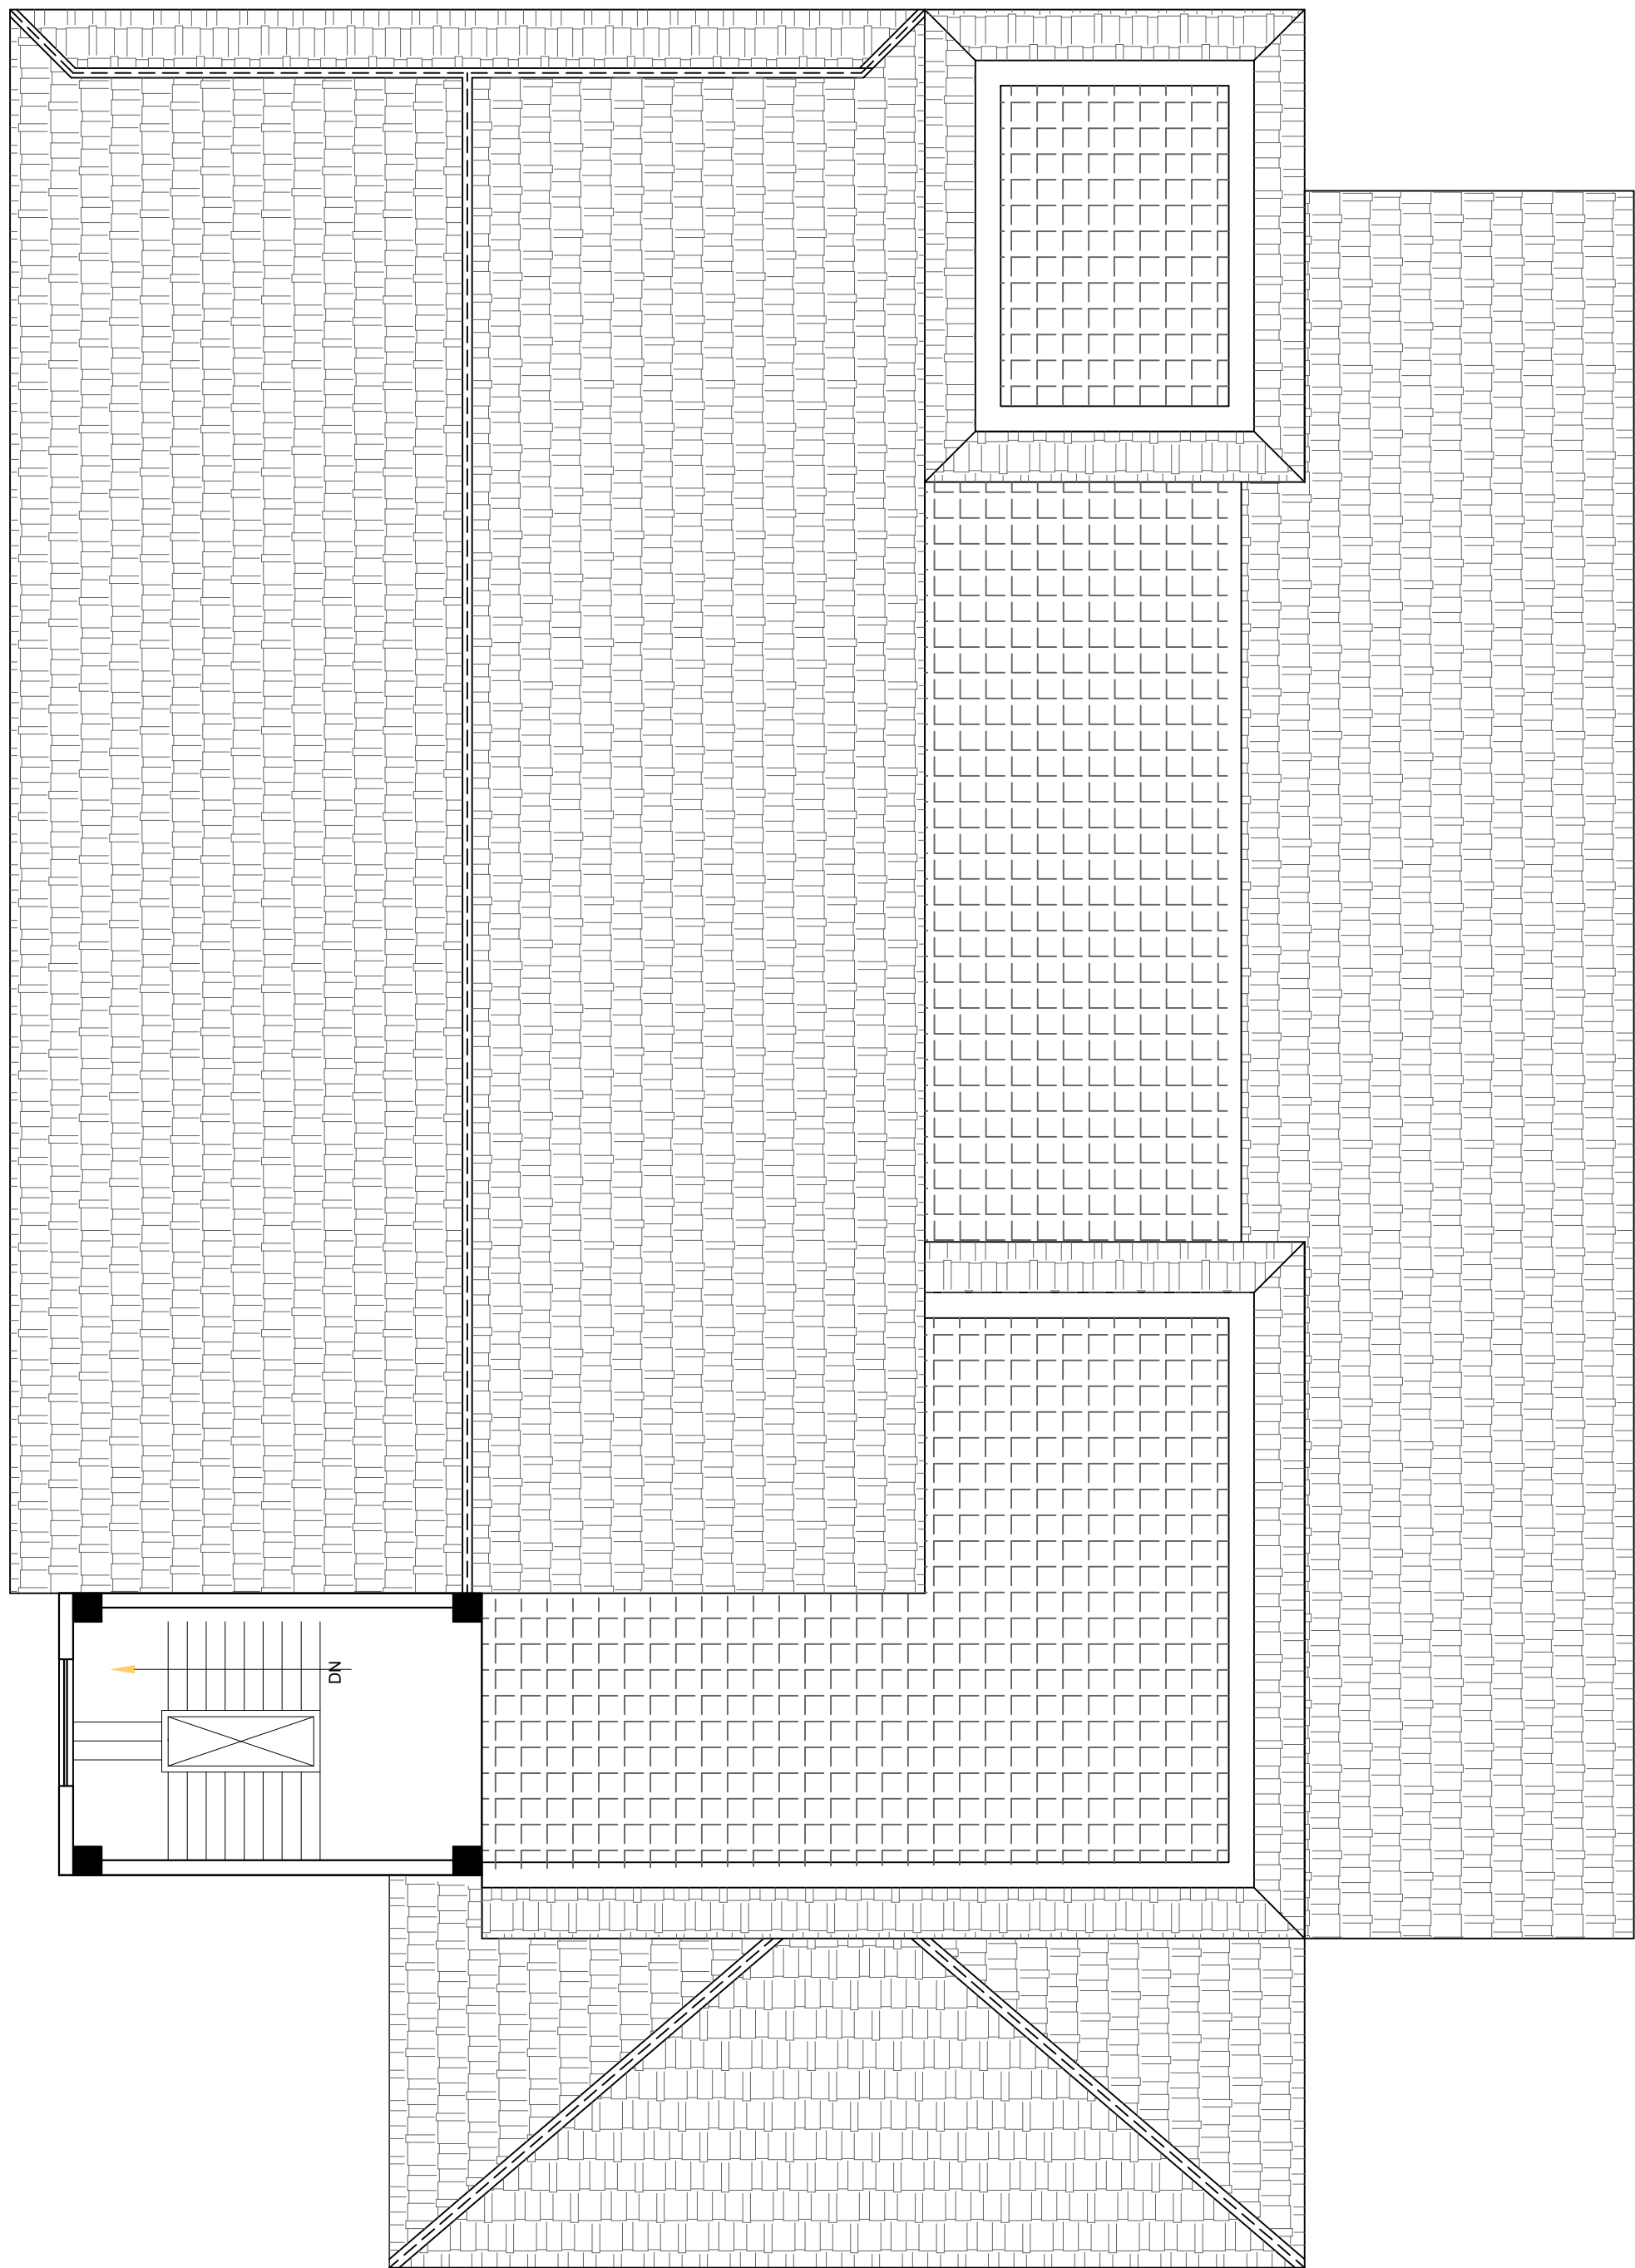


SECOND FLOOR PLAN

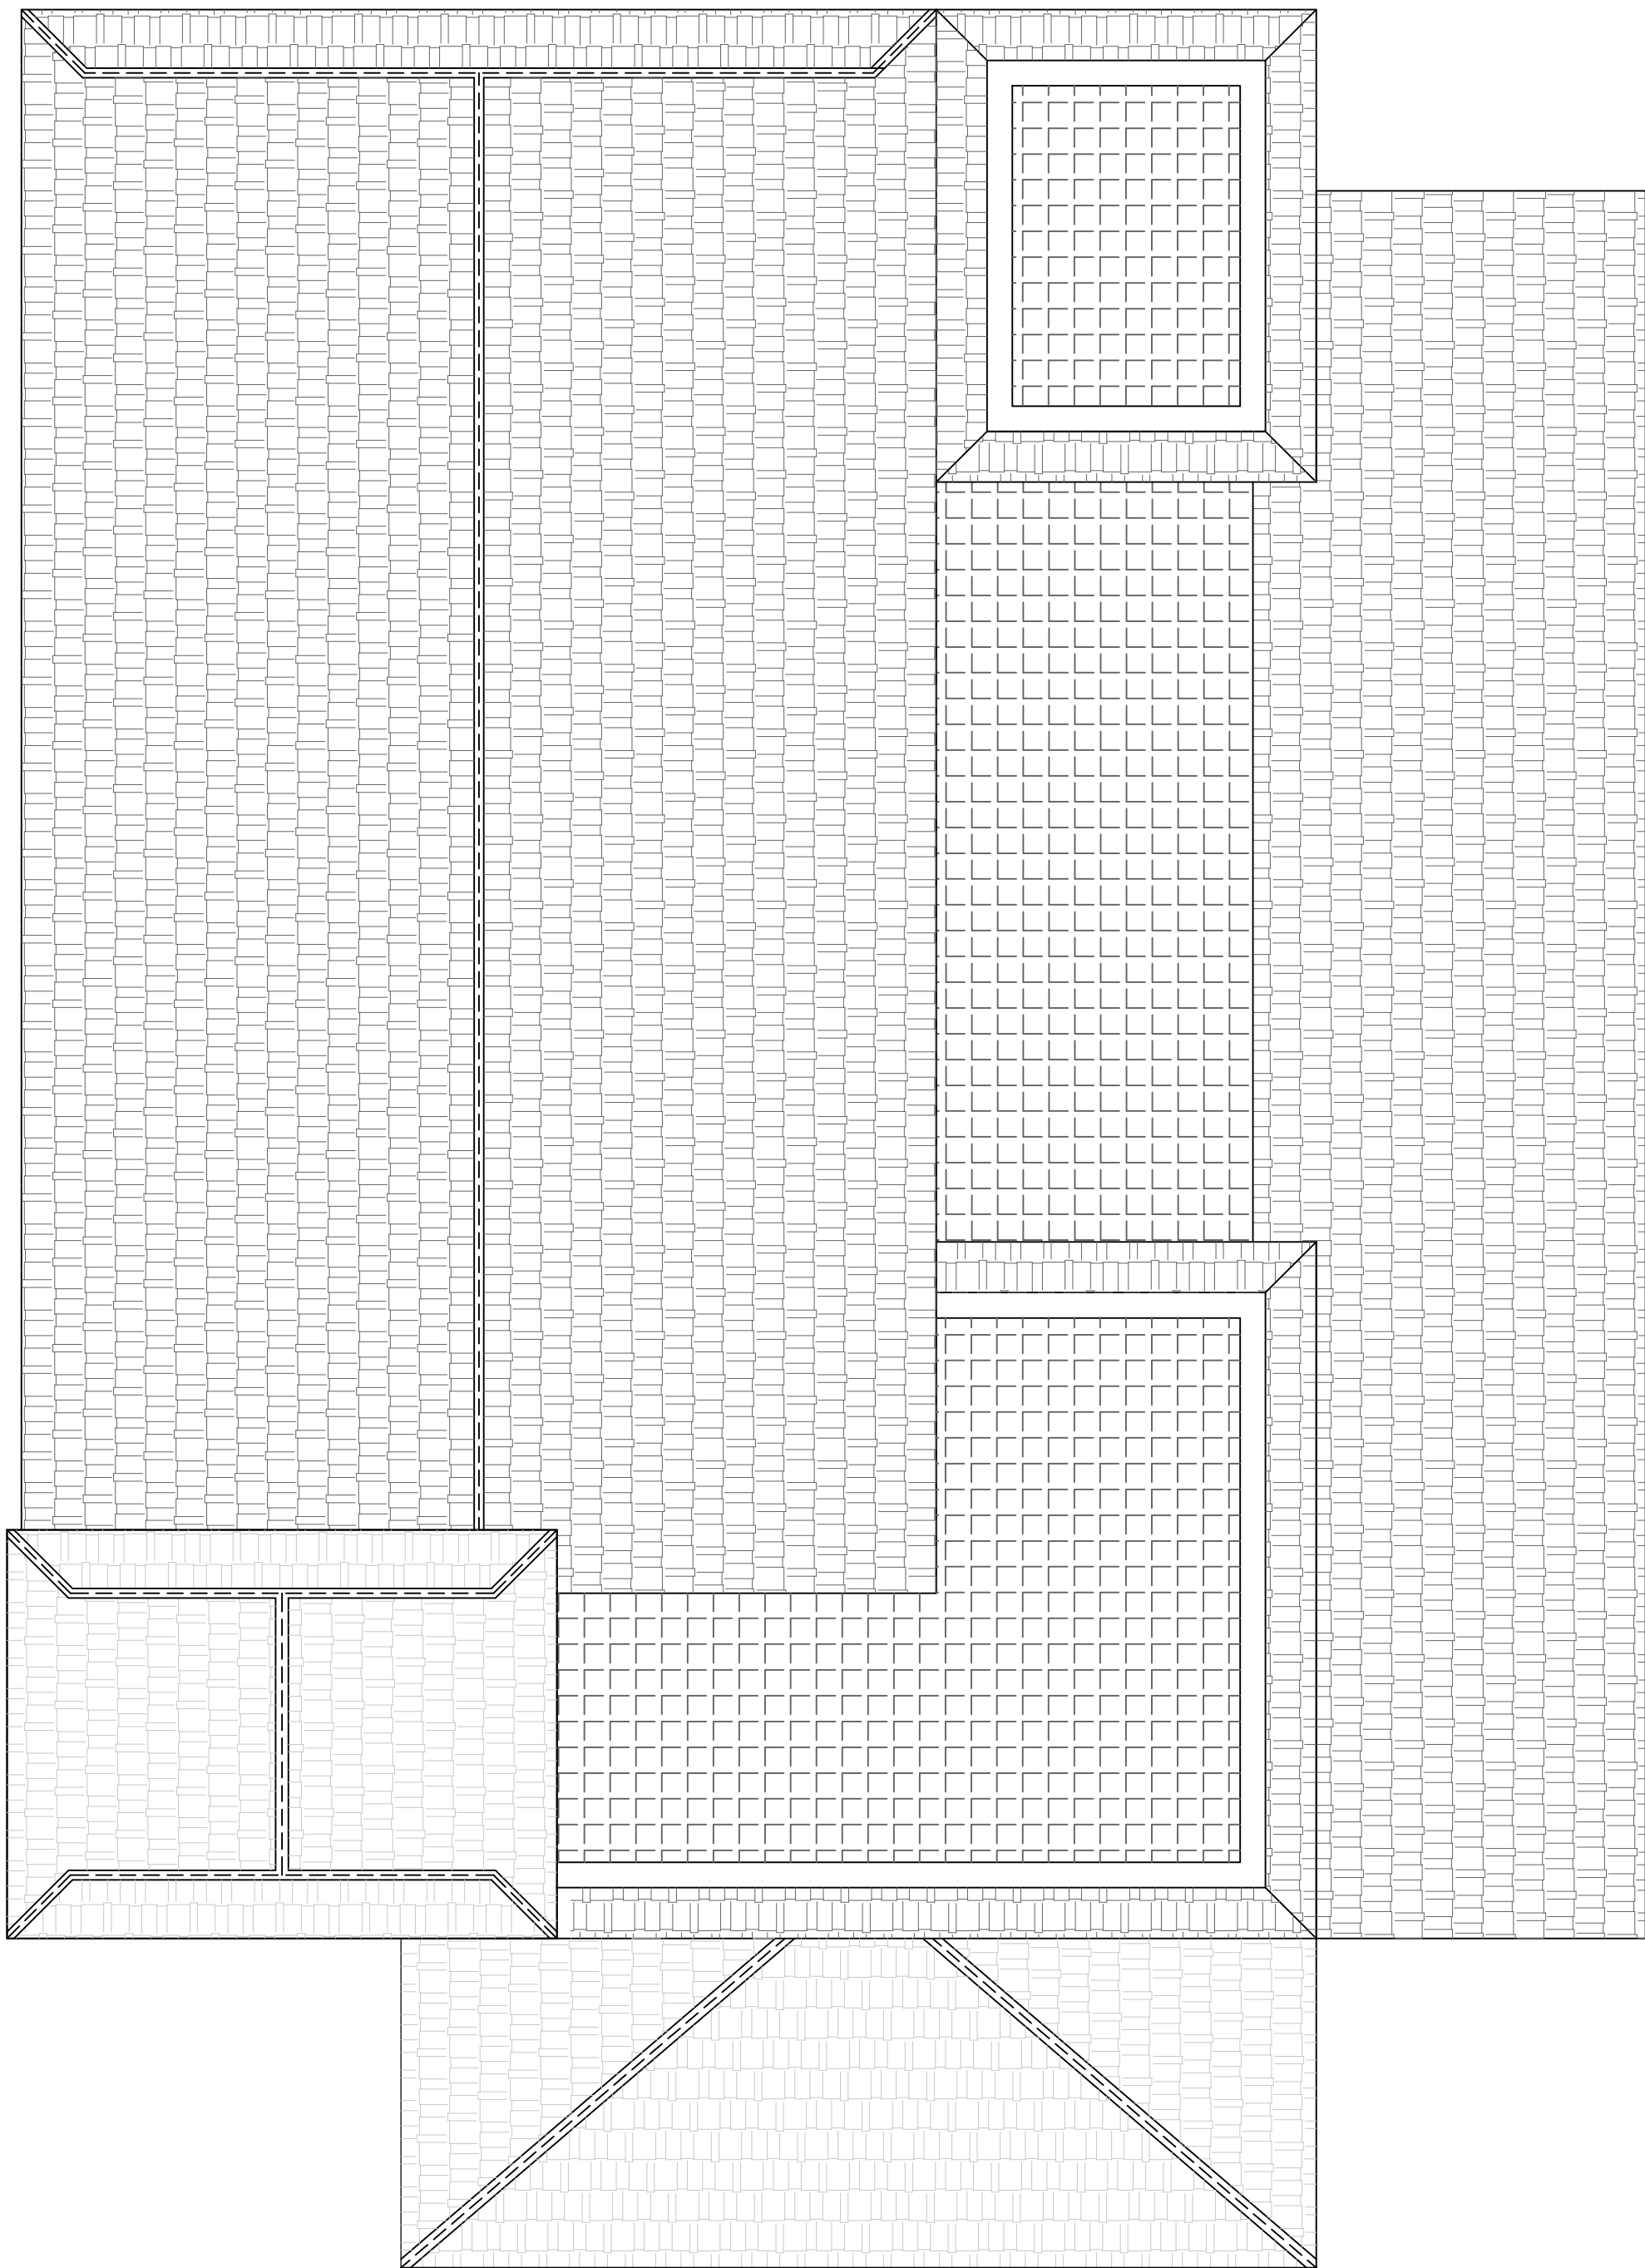

ROOF PLAN



PURBANCHAL UNIVERSITY KHWOPA ENGINEERING COLLEGE DEPARTMENT OF ARCHITECTURE LIBALI-02-BKT	FINAL PRESENTATION B.ARCHITECTURE.THESIS	TITLE : PLAN SCALE:- 1:100	NAME:-ANU CHHUKAN ROLL:NO:- 760107	SHEET NO:-
---	--	--	--	-----------------------------------

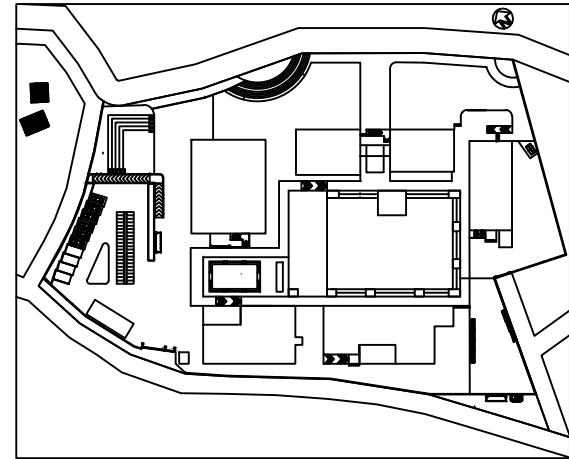


KEY PLAN

DORMITORY

SENIOR CITIZEN CENTER
BRAHMAYANI, BHAKTAPUR



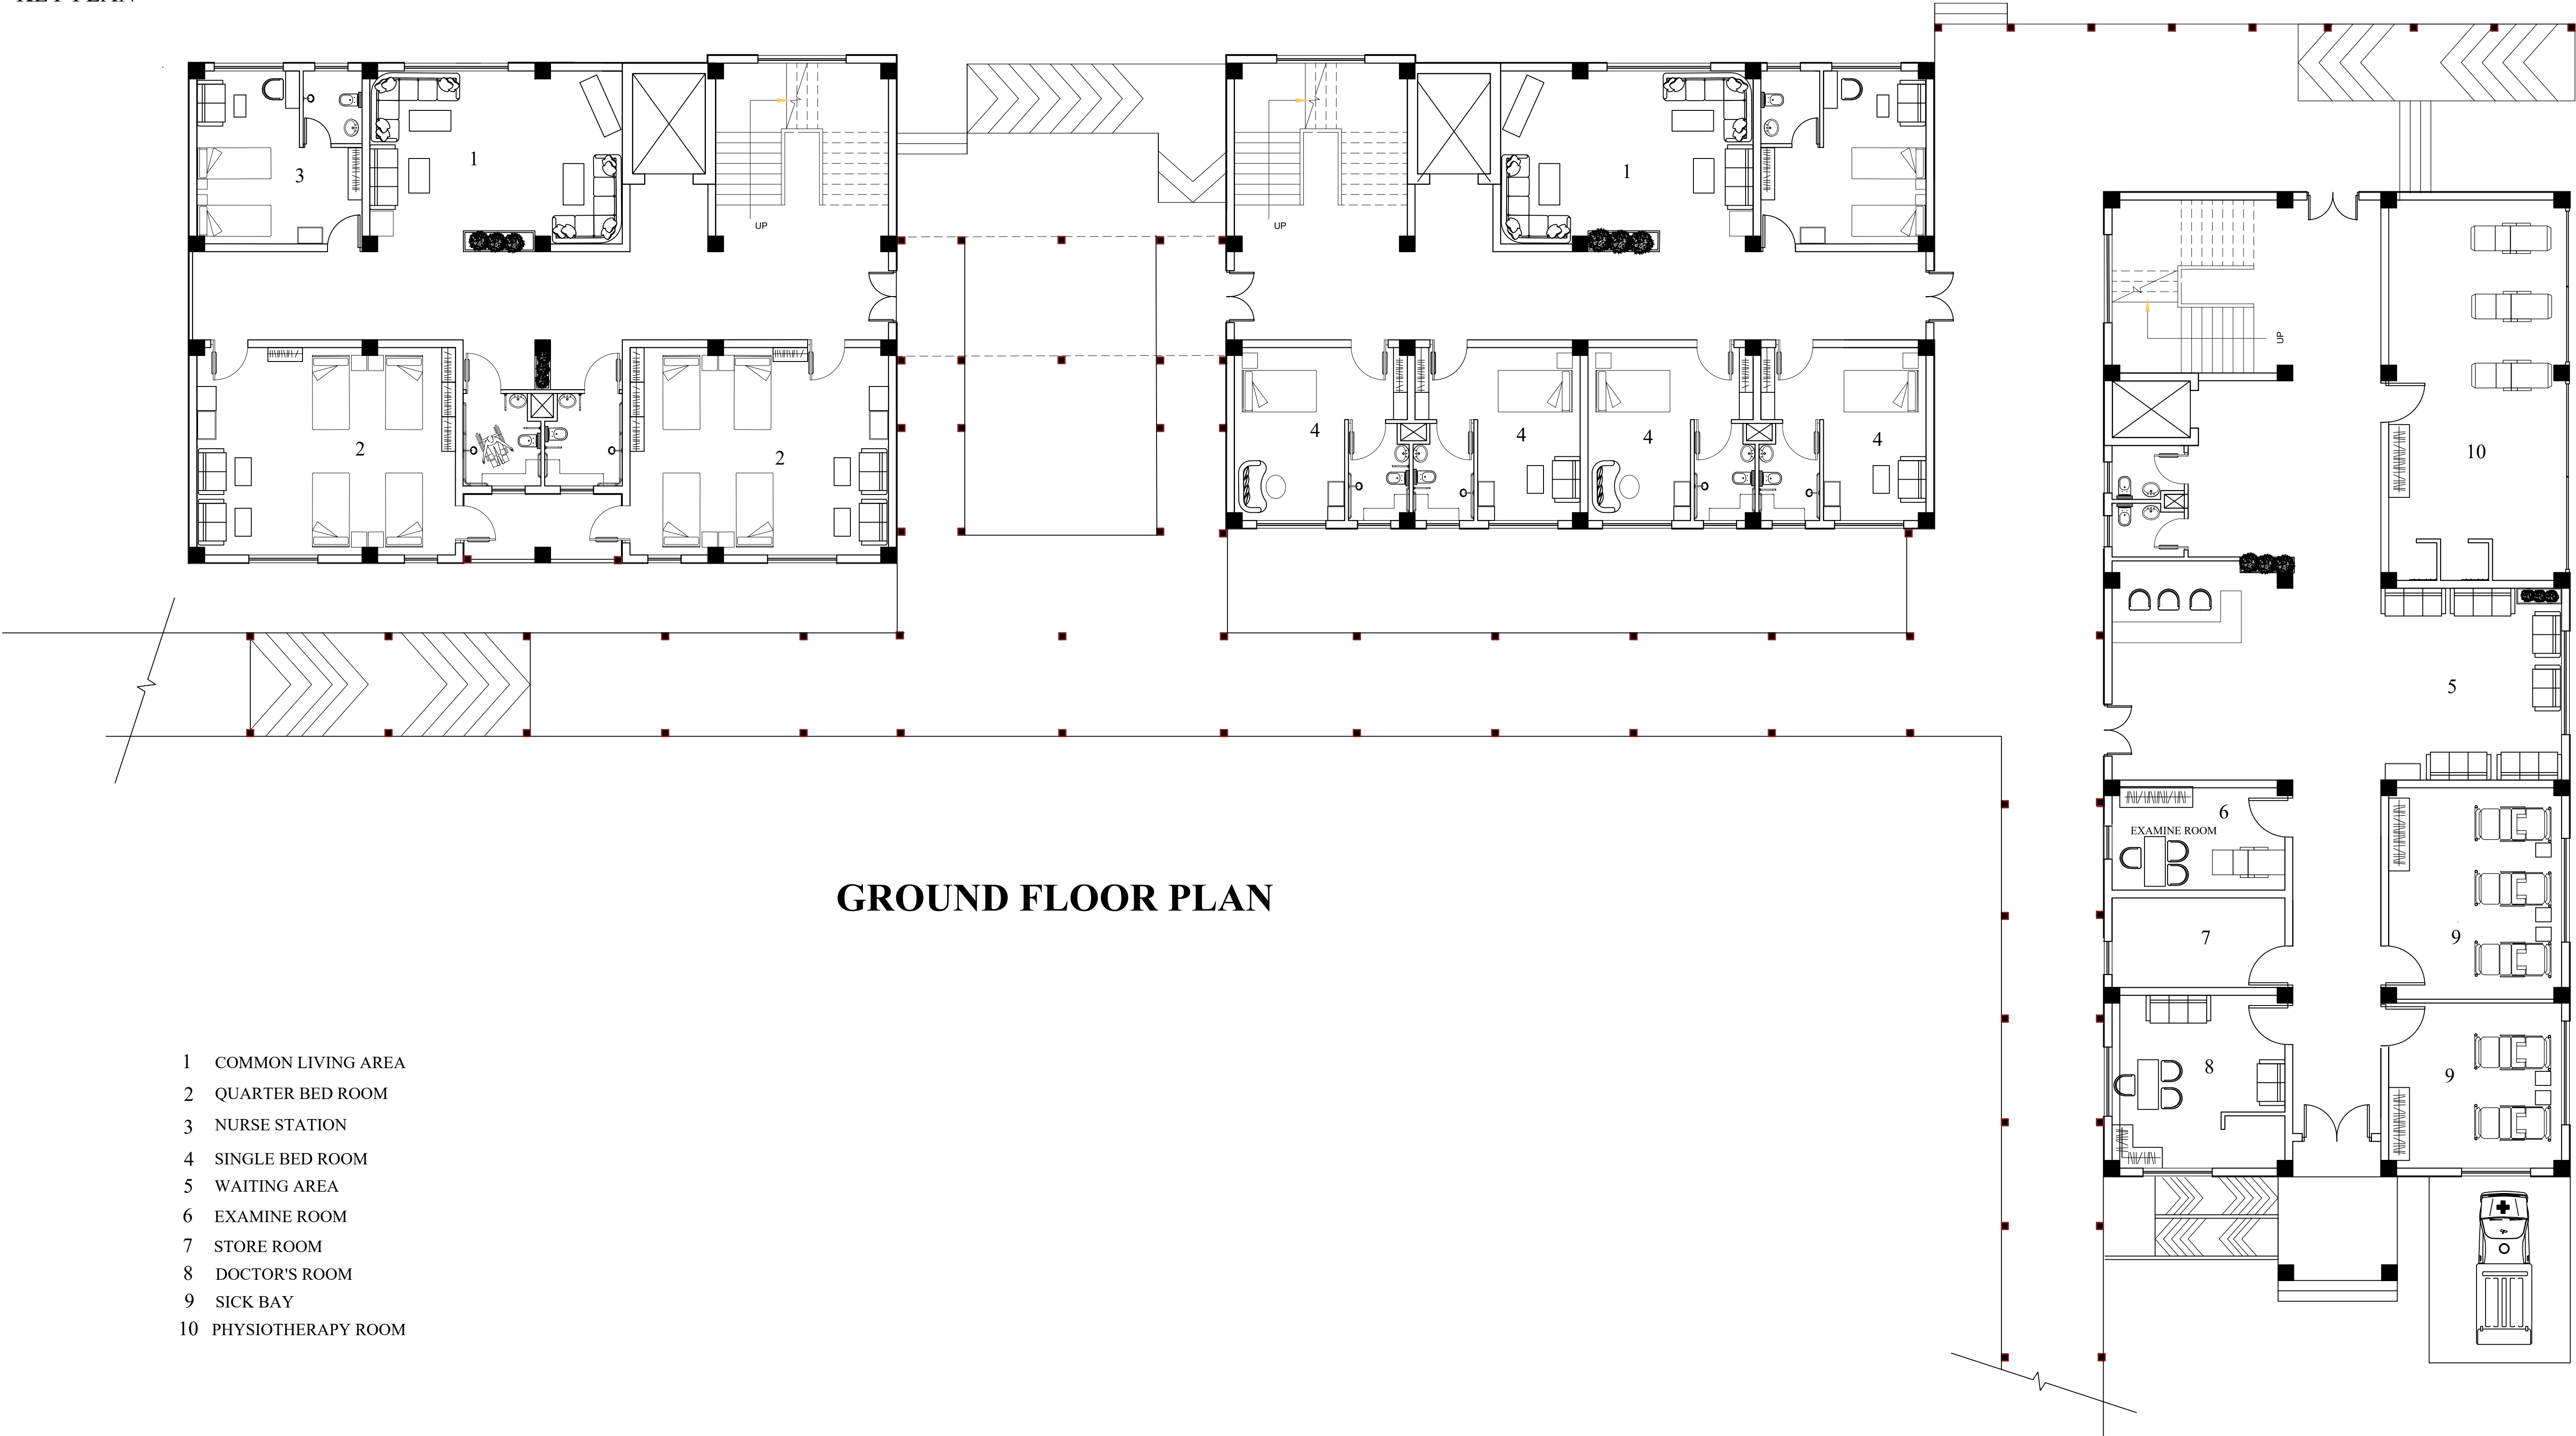
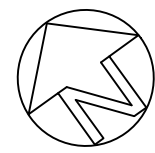


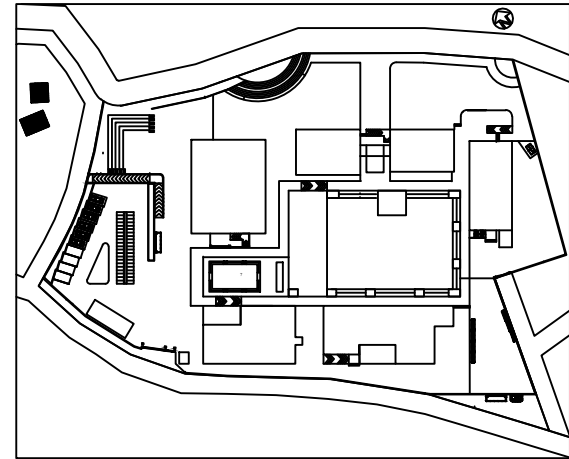

KEY PLAN


DORMITORY

SENIOR CITIZEN CENTER
BRAHMAYANI, BHAKTAPUR

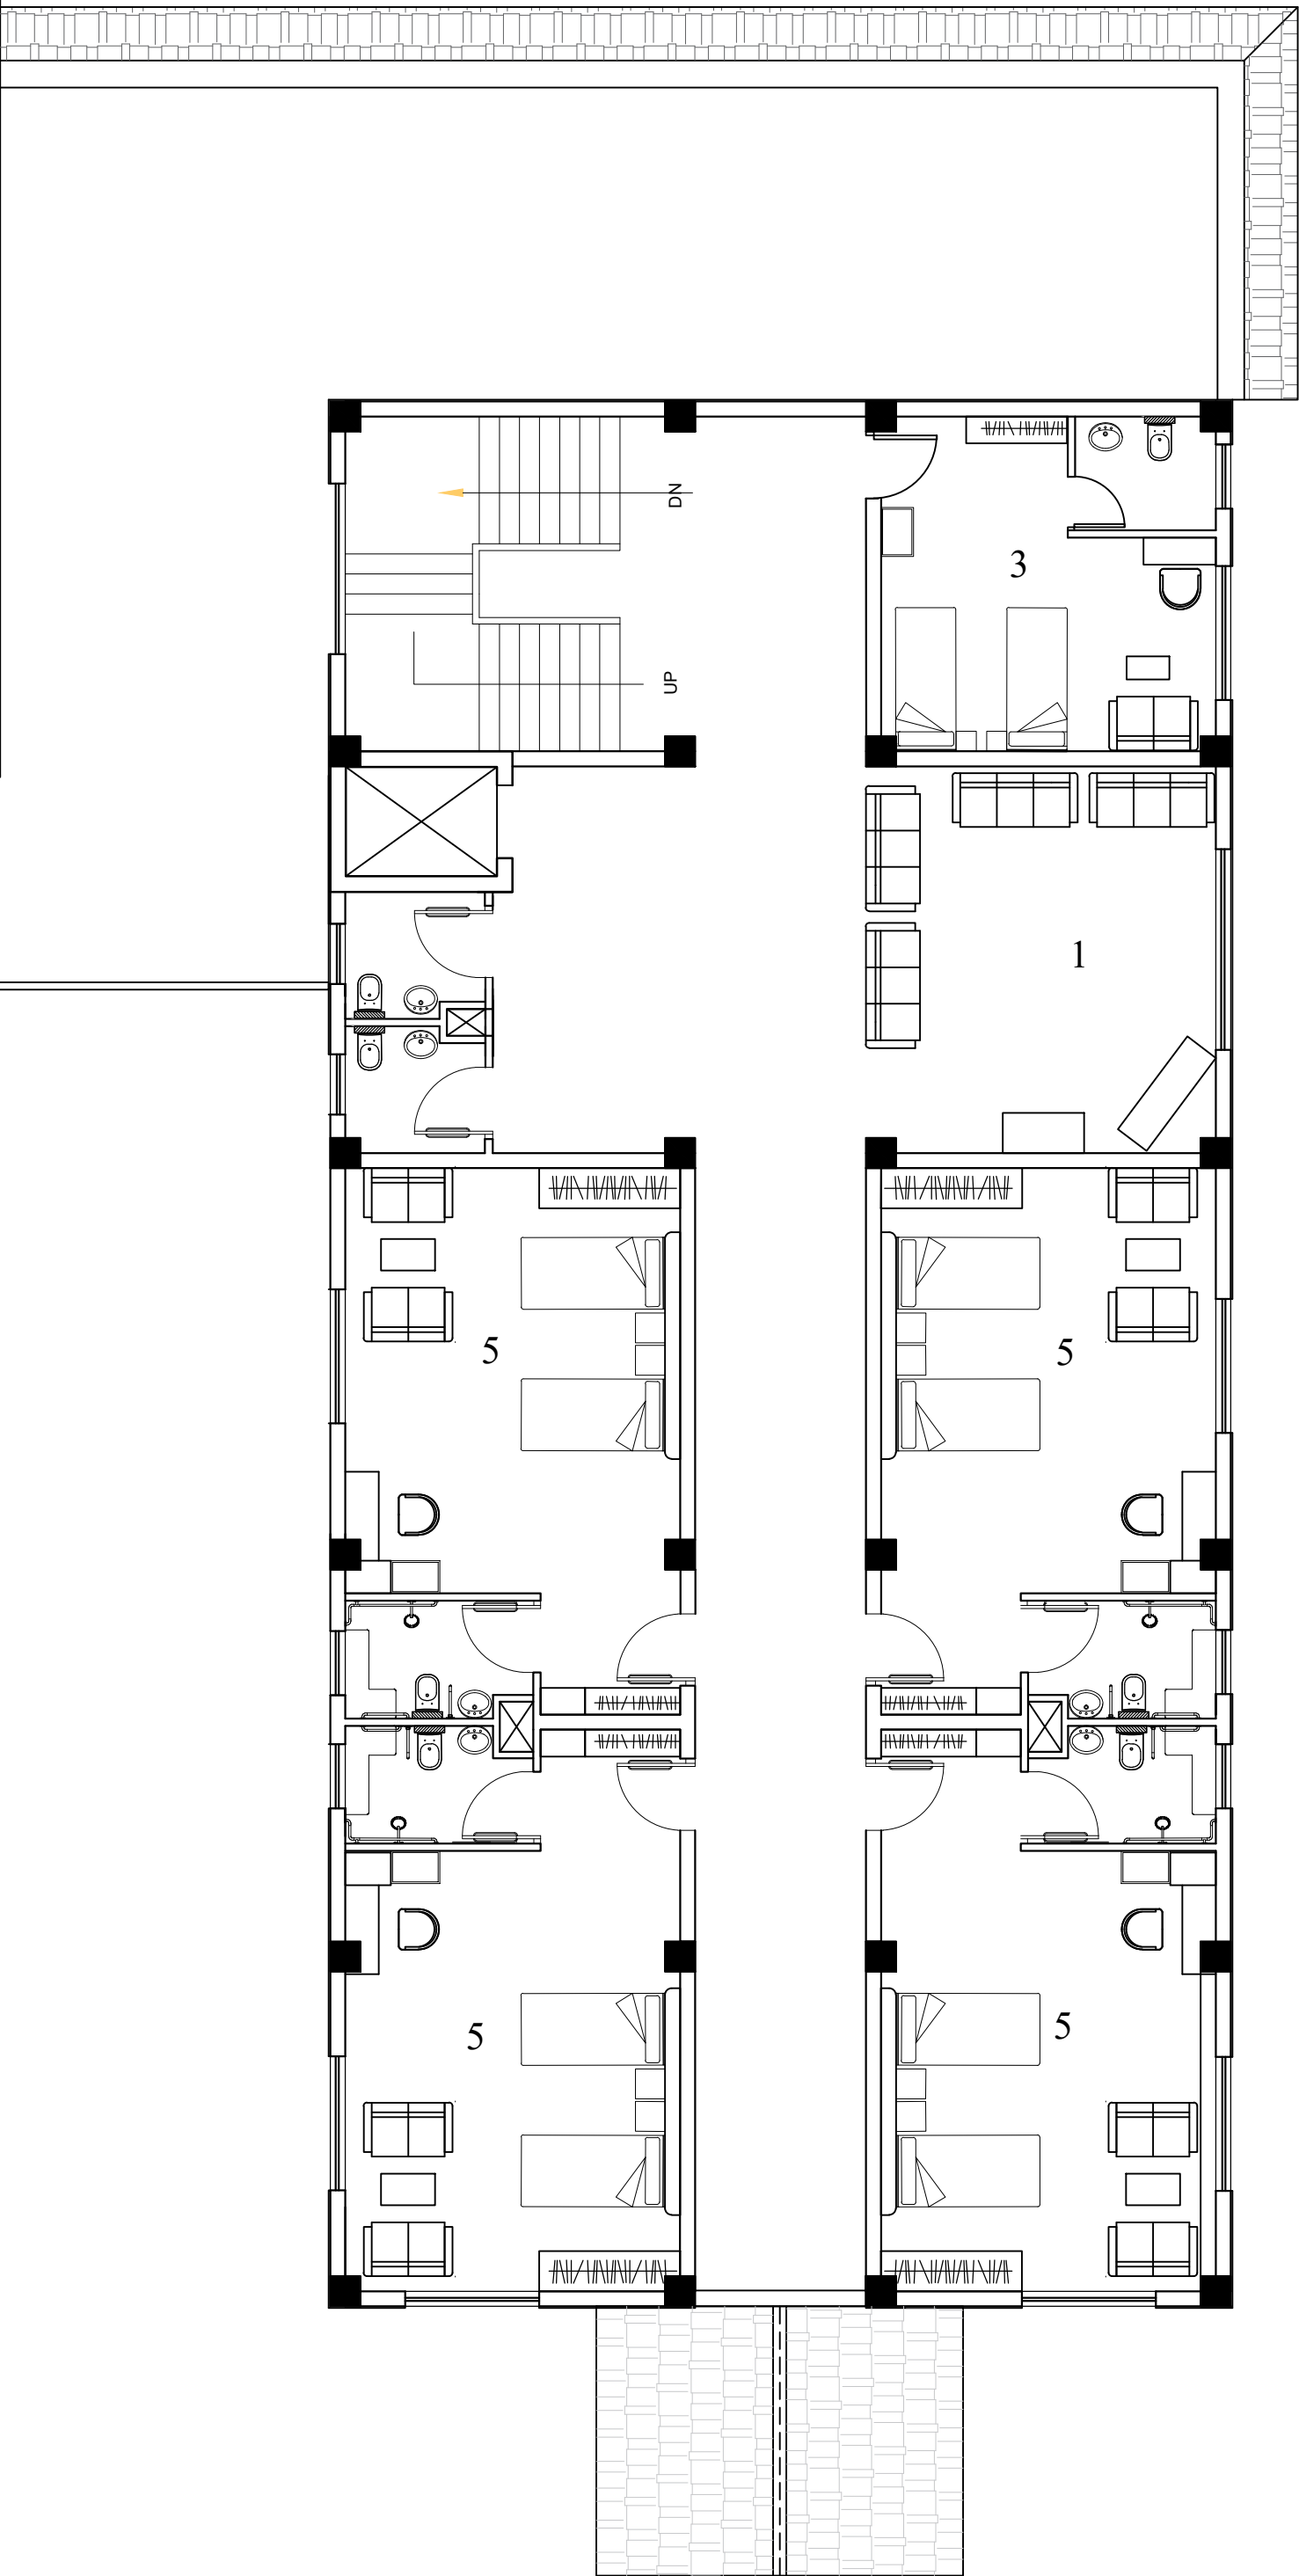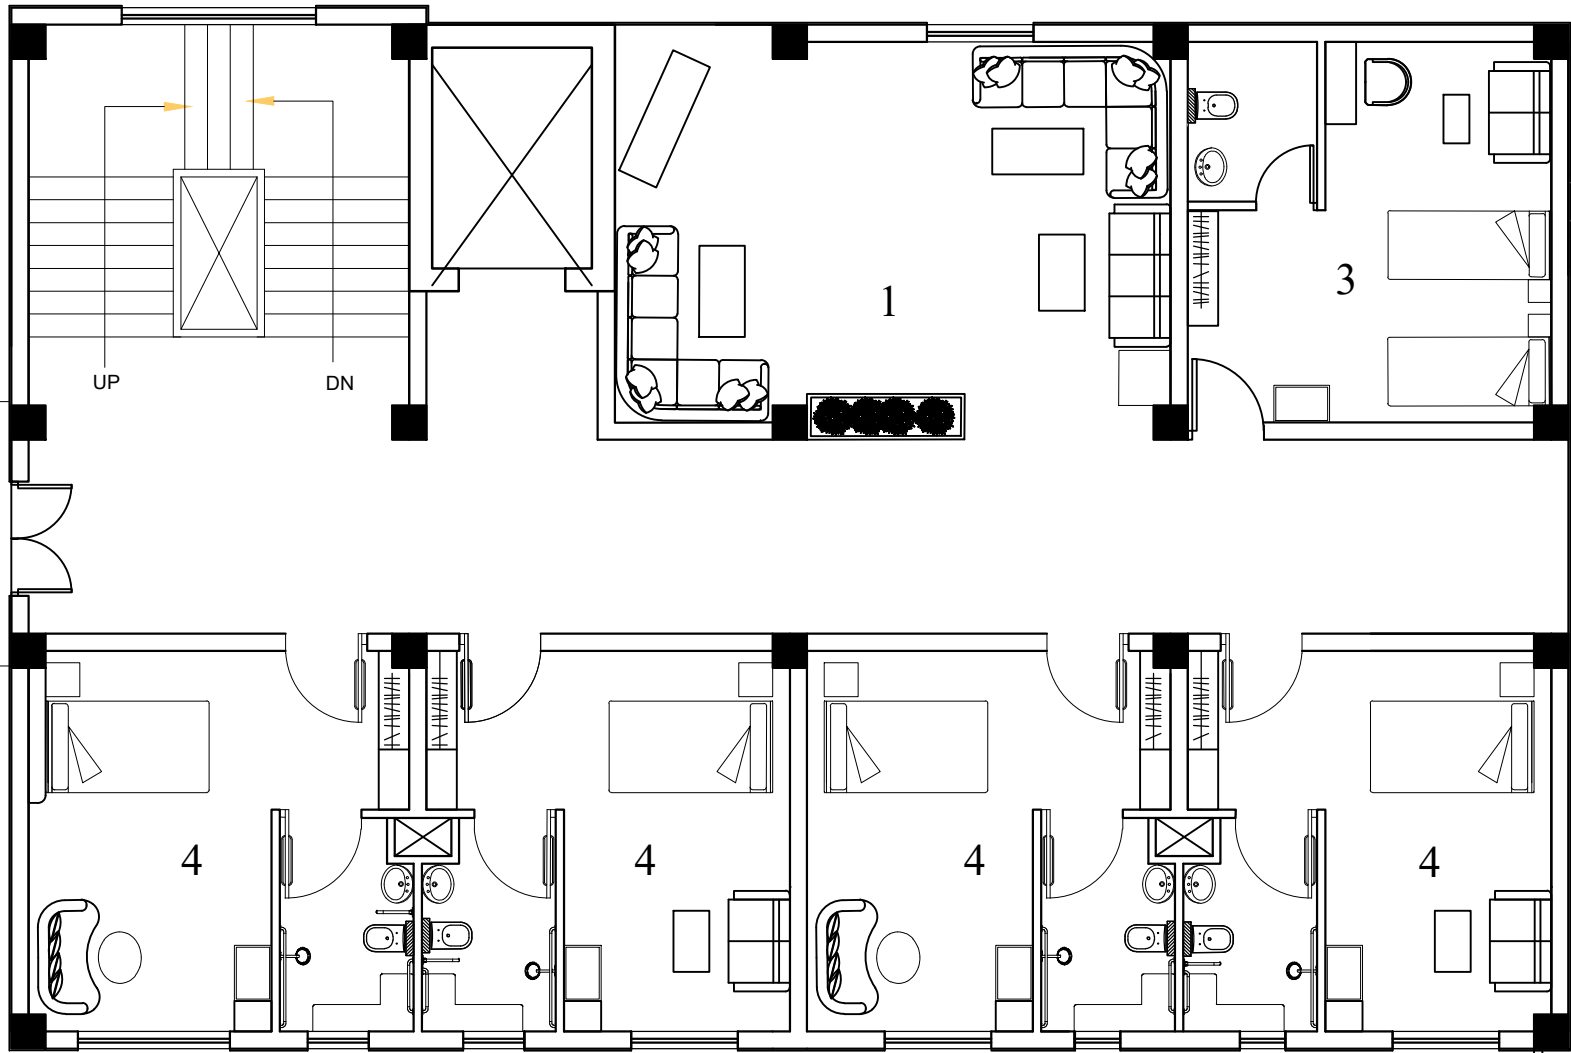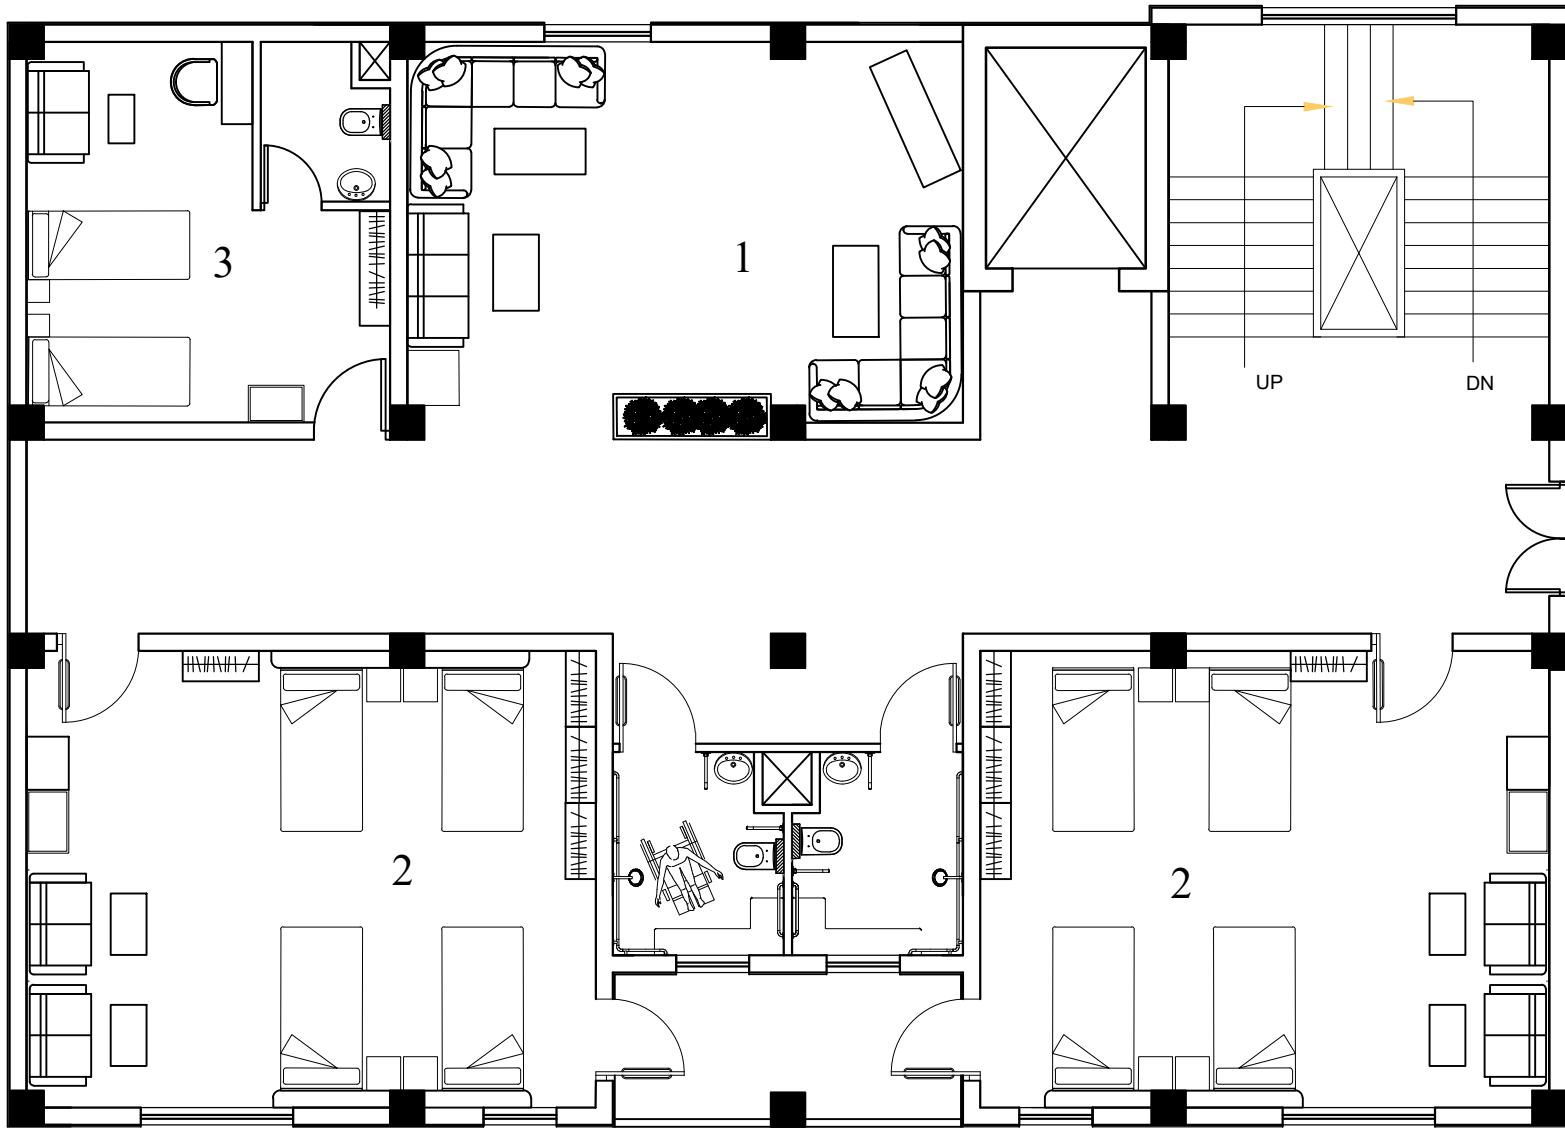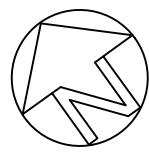

FIRST & SECOND FLOOR PLAN




- 1 COMMON LIVING AREA
- 2 QUARTER BED ROOM
- 3 NURSE STATION
- 4 SINGLE BED ROOM
- 5 TWIN BED ROOM

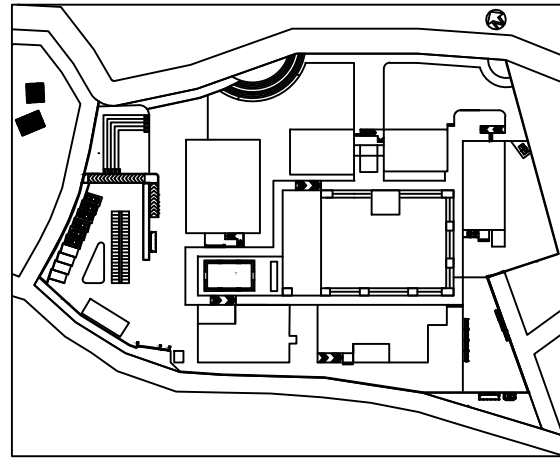


KEY PLAN

DORMITORY


SENIOR CITIZEN CENTER
BRAHMAYANI, BHAKTAPUR

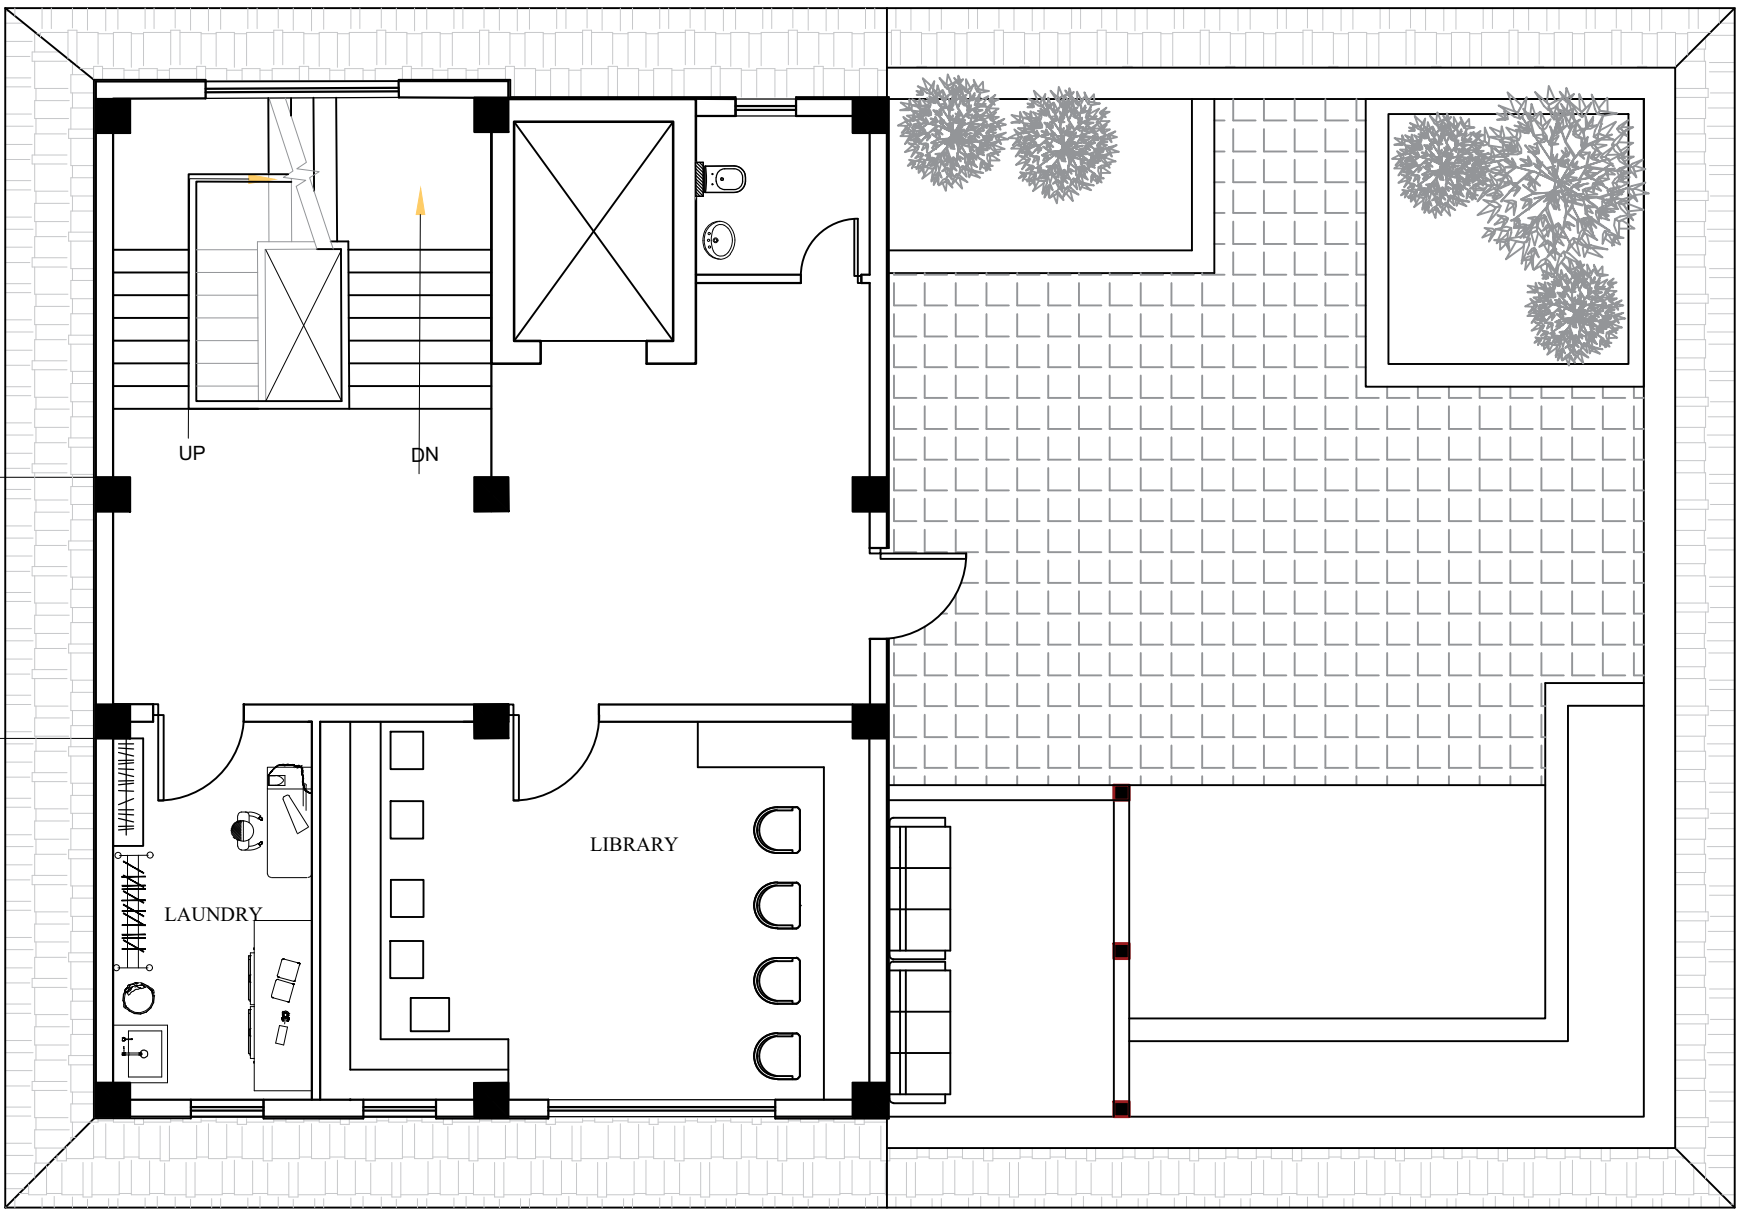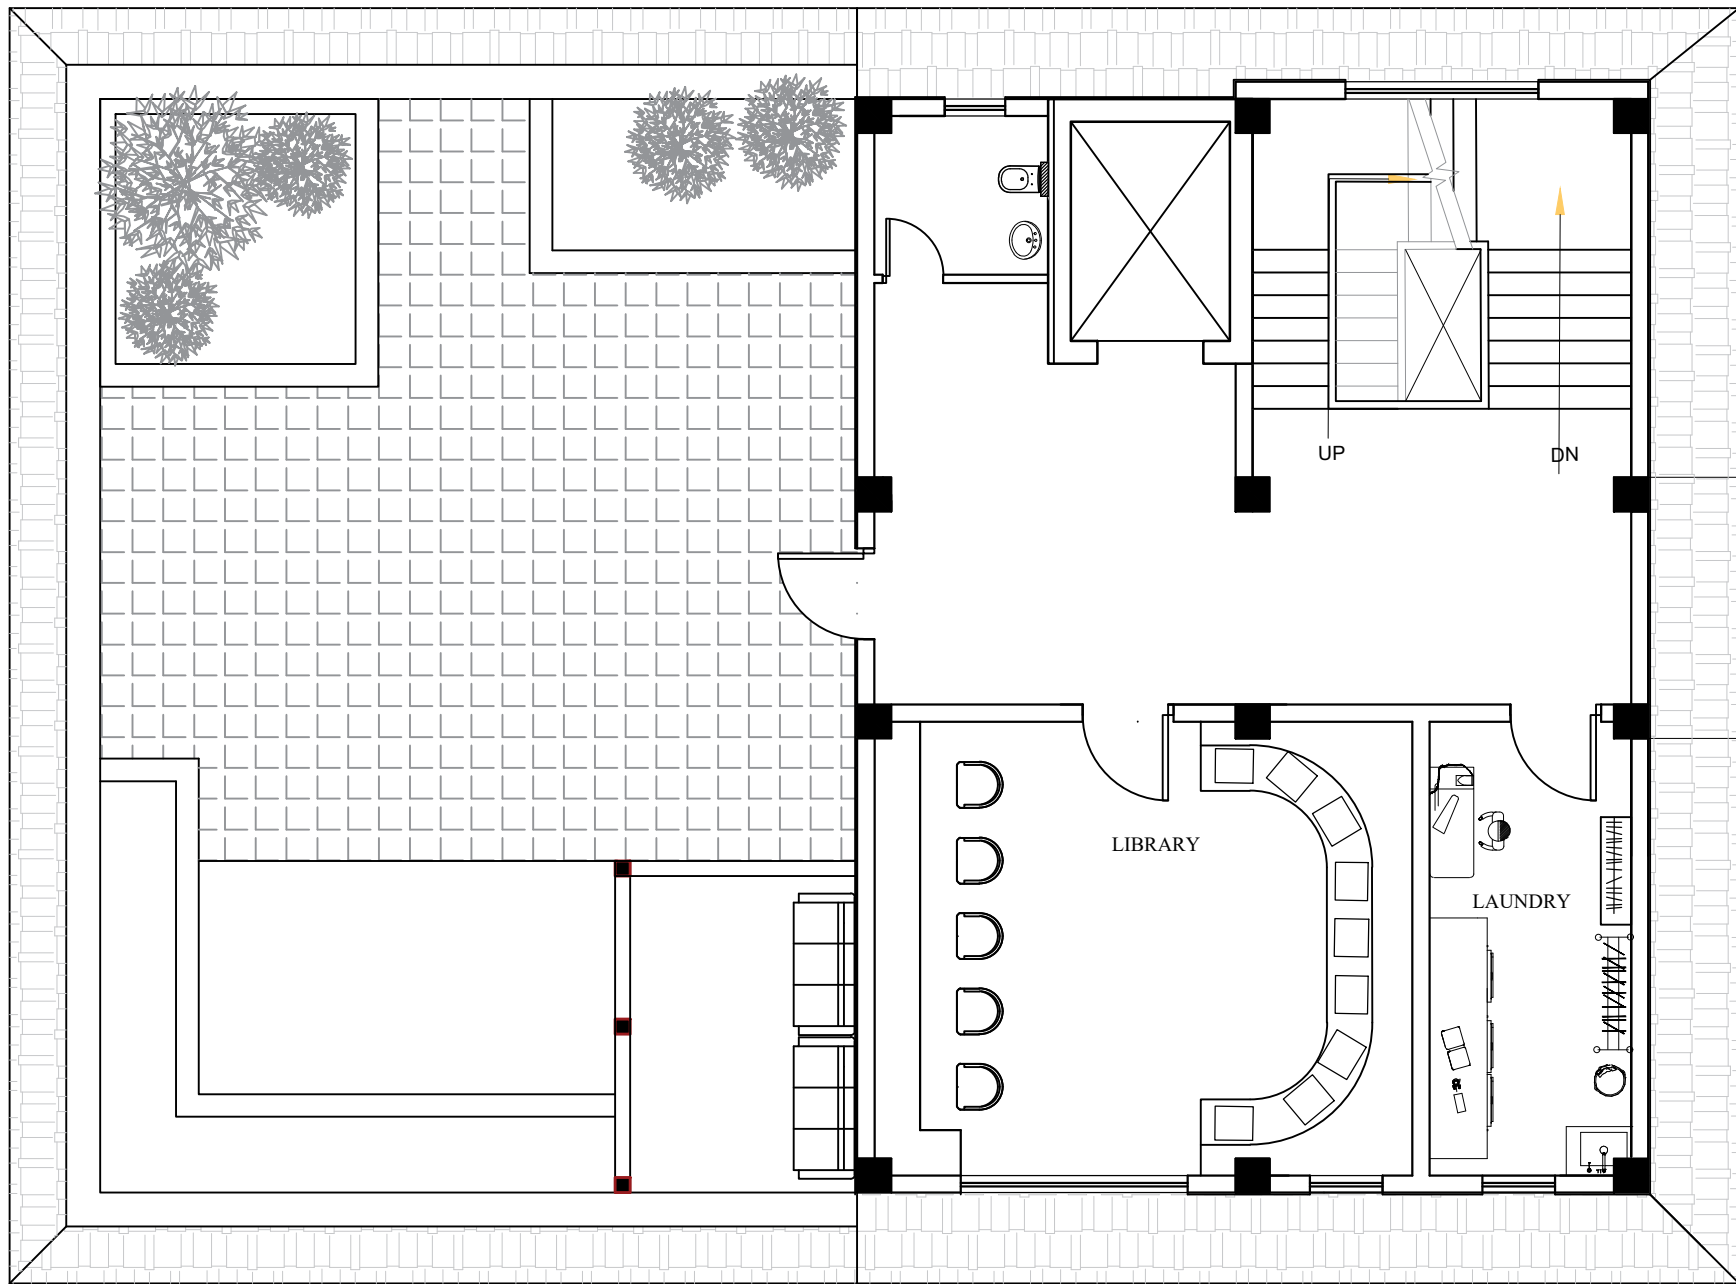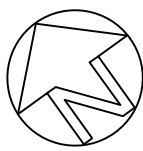

THIRD FLOOR PLAN

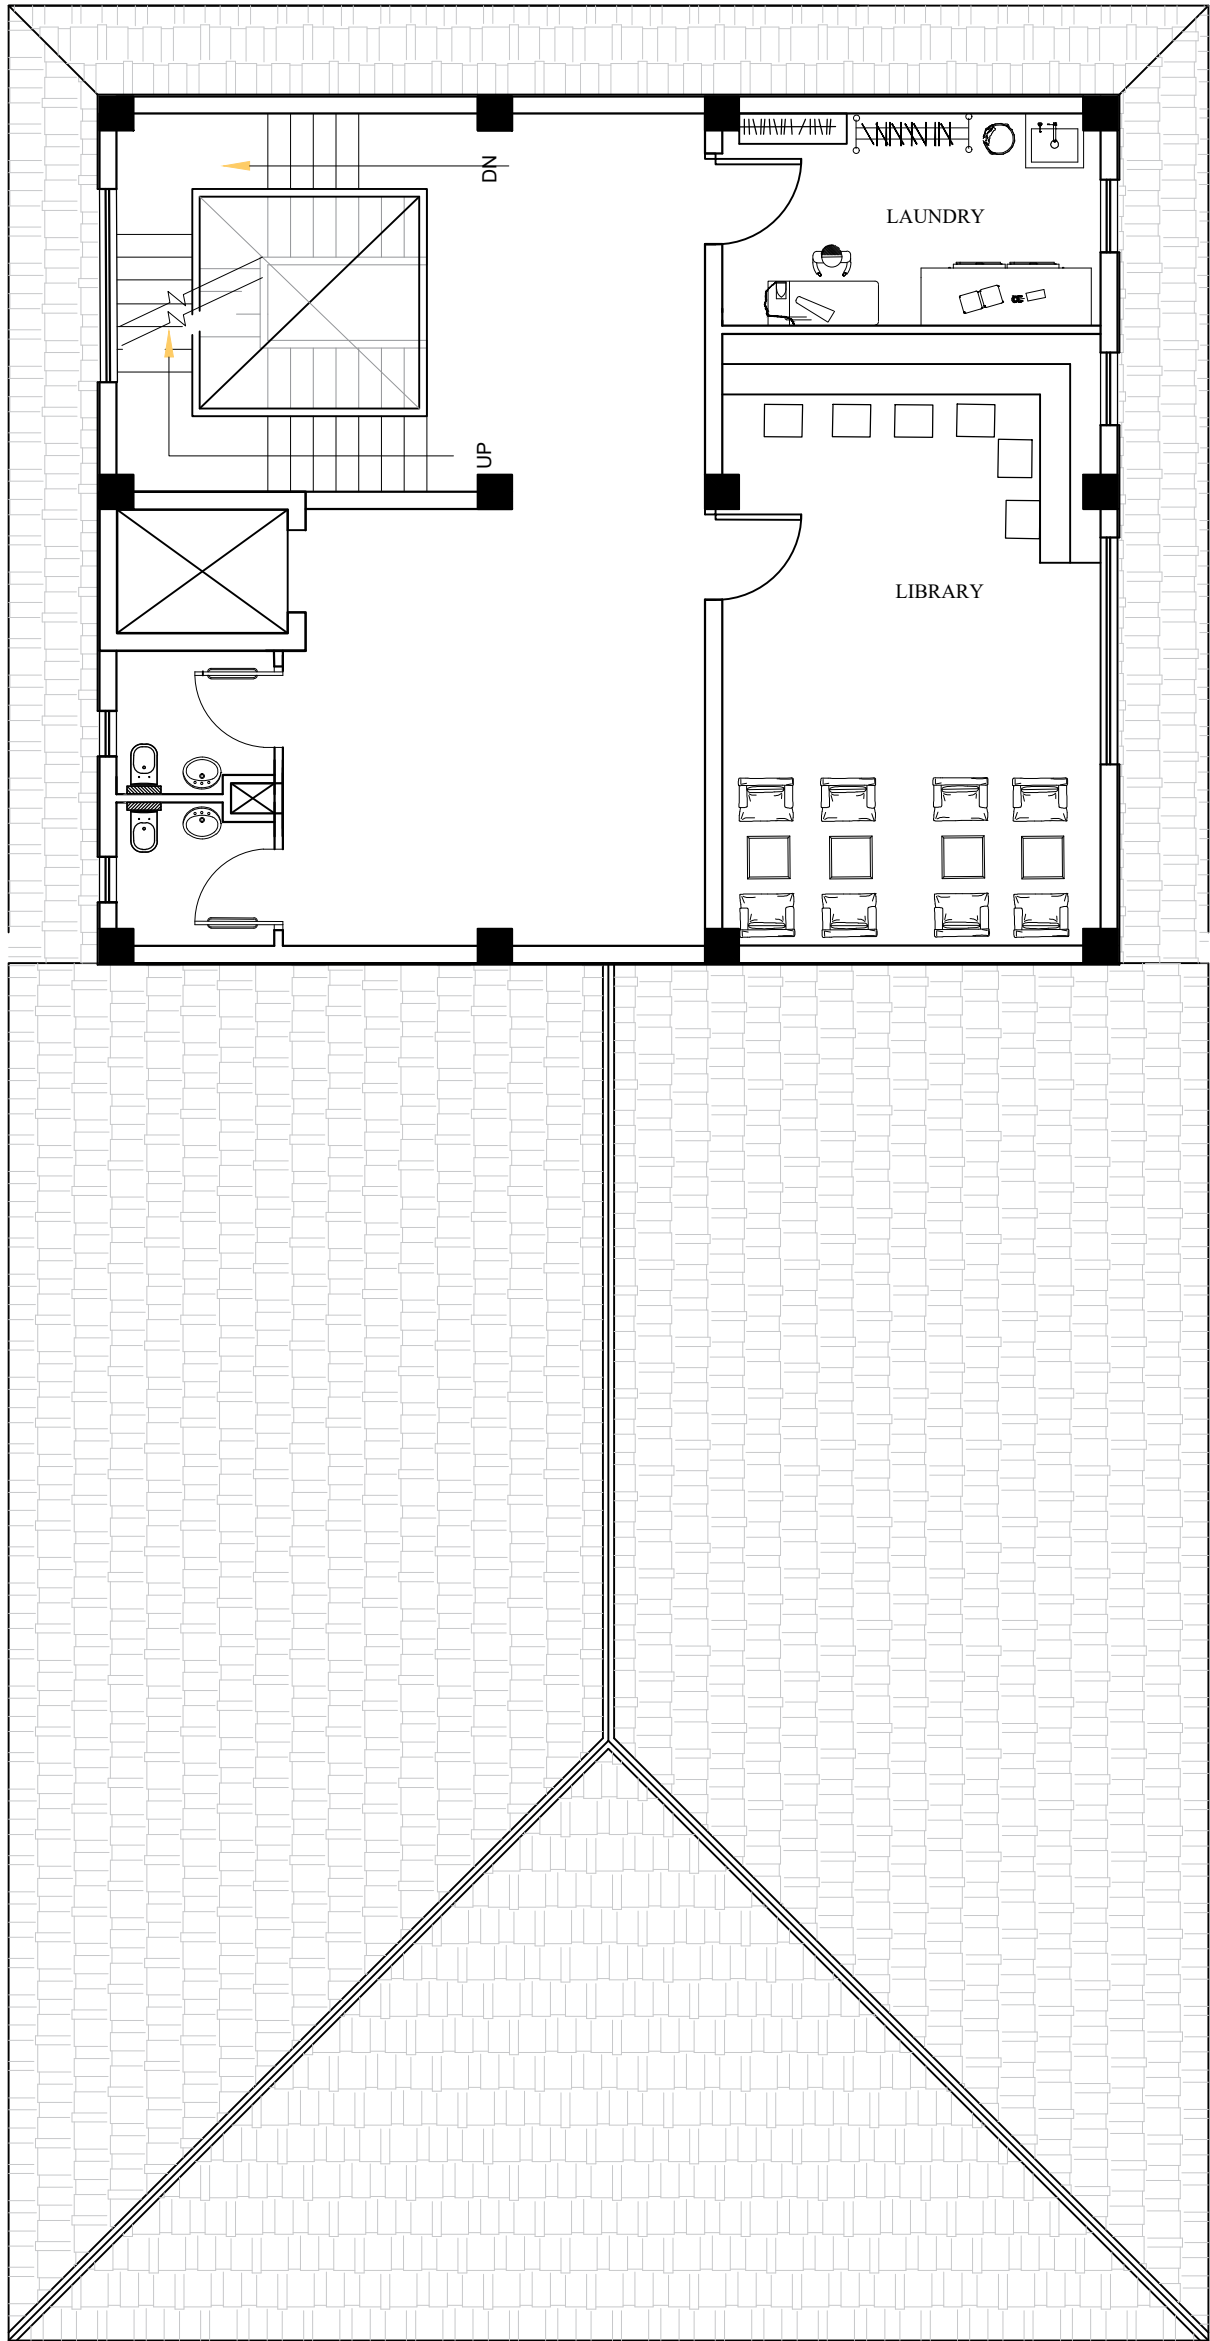




- 1 LAUNDRY
- 2 LIBRARY

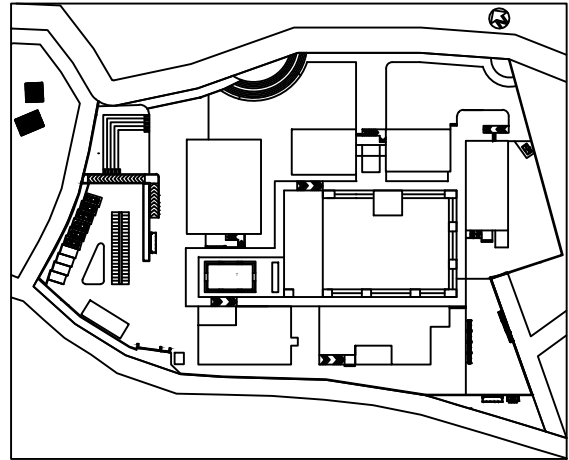


KEY PLAN


DORMITORY

SENIOR CITIZEN CENTER
BRAHMAYANI, BHAKTAPUR

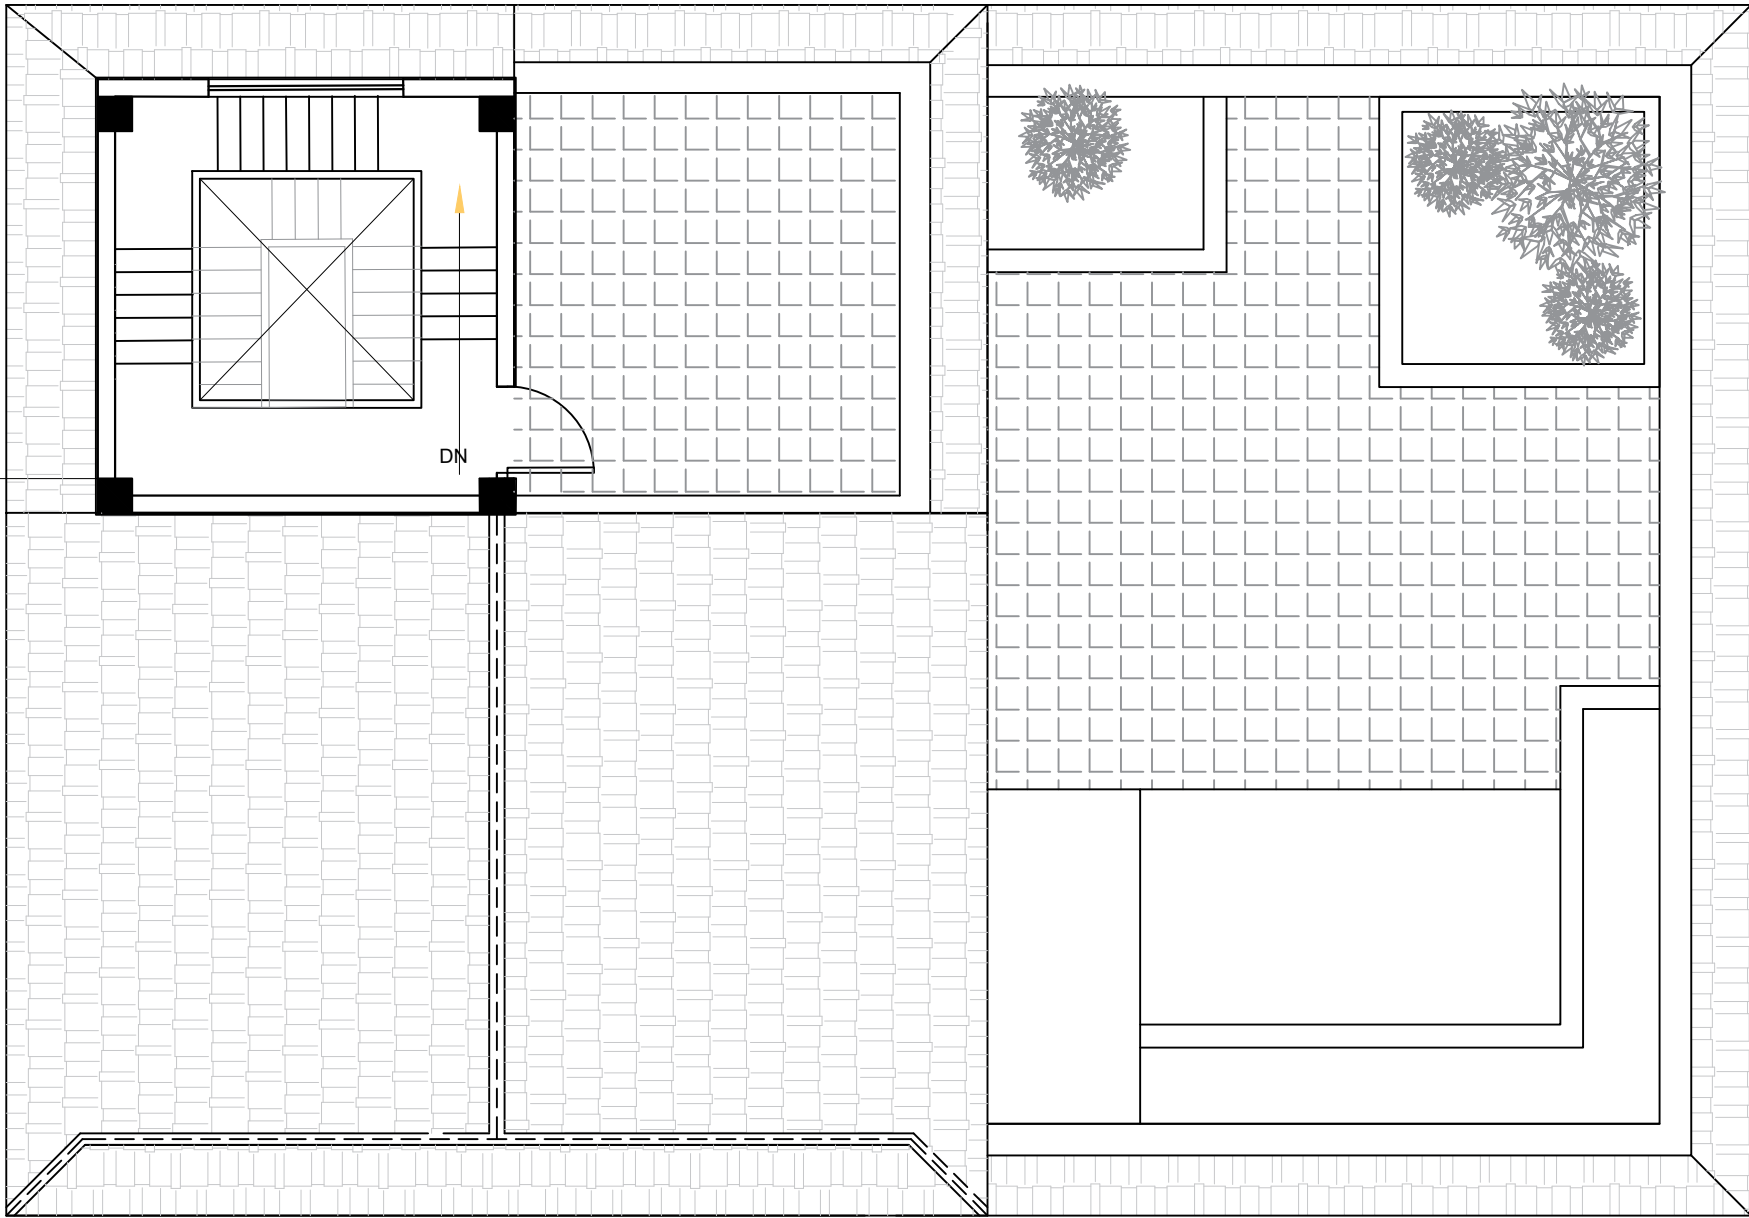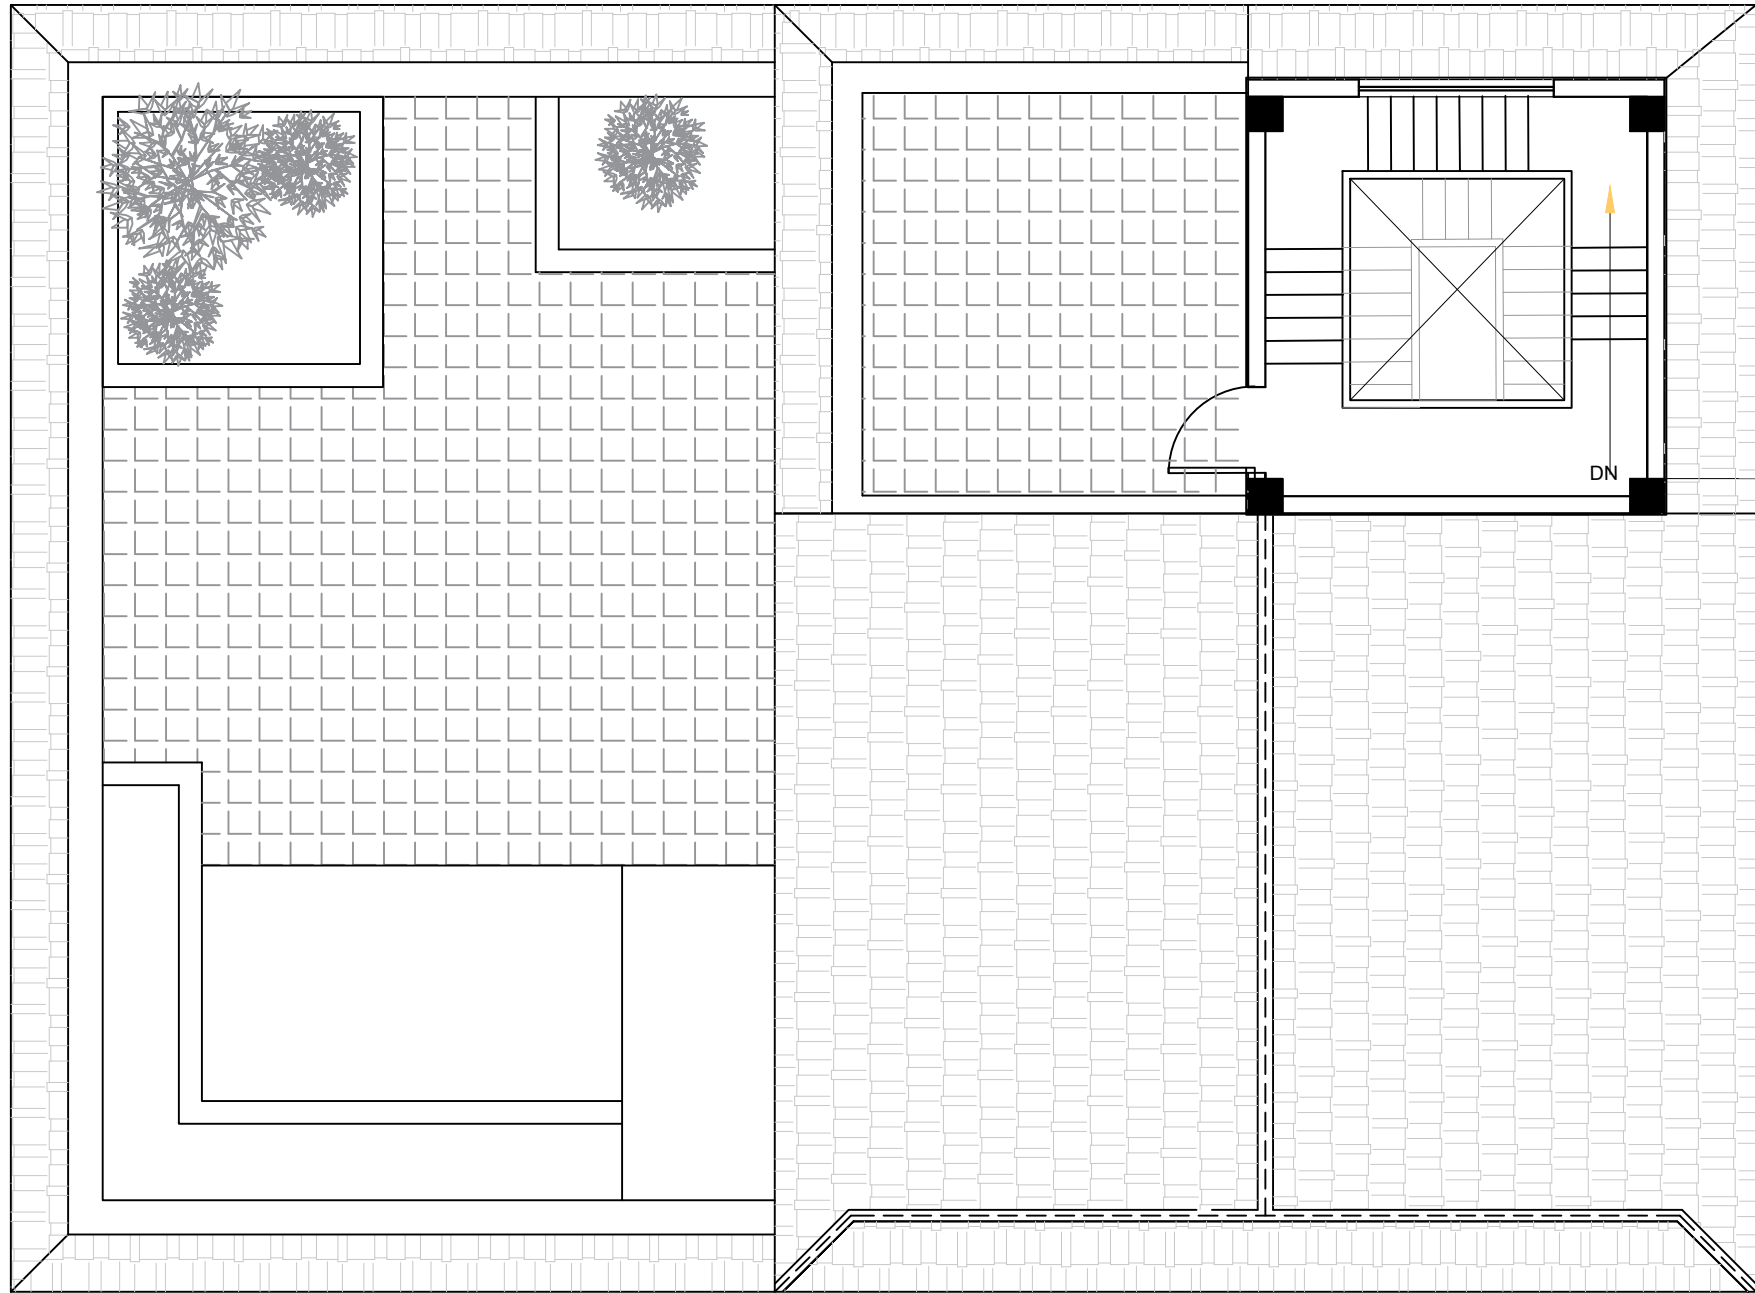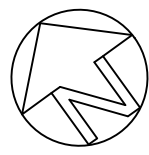

FOURTH FLOOR PLAN



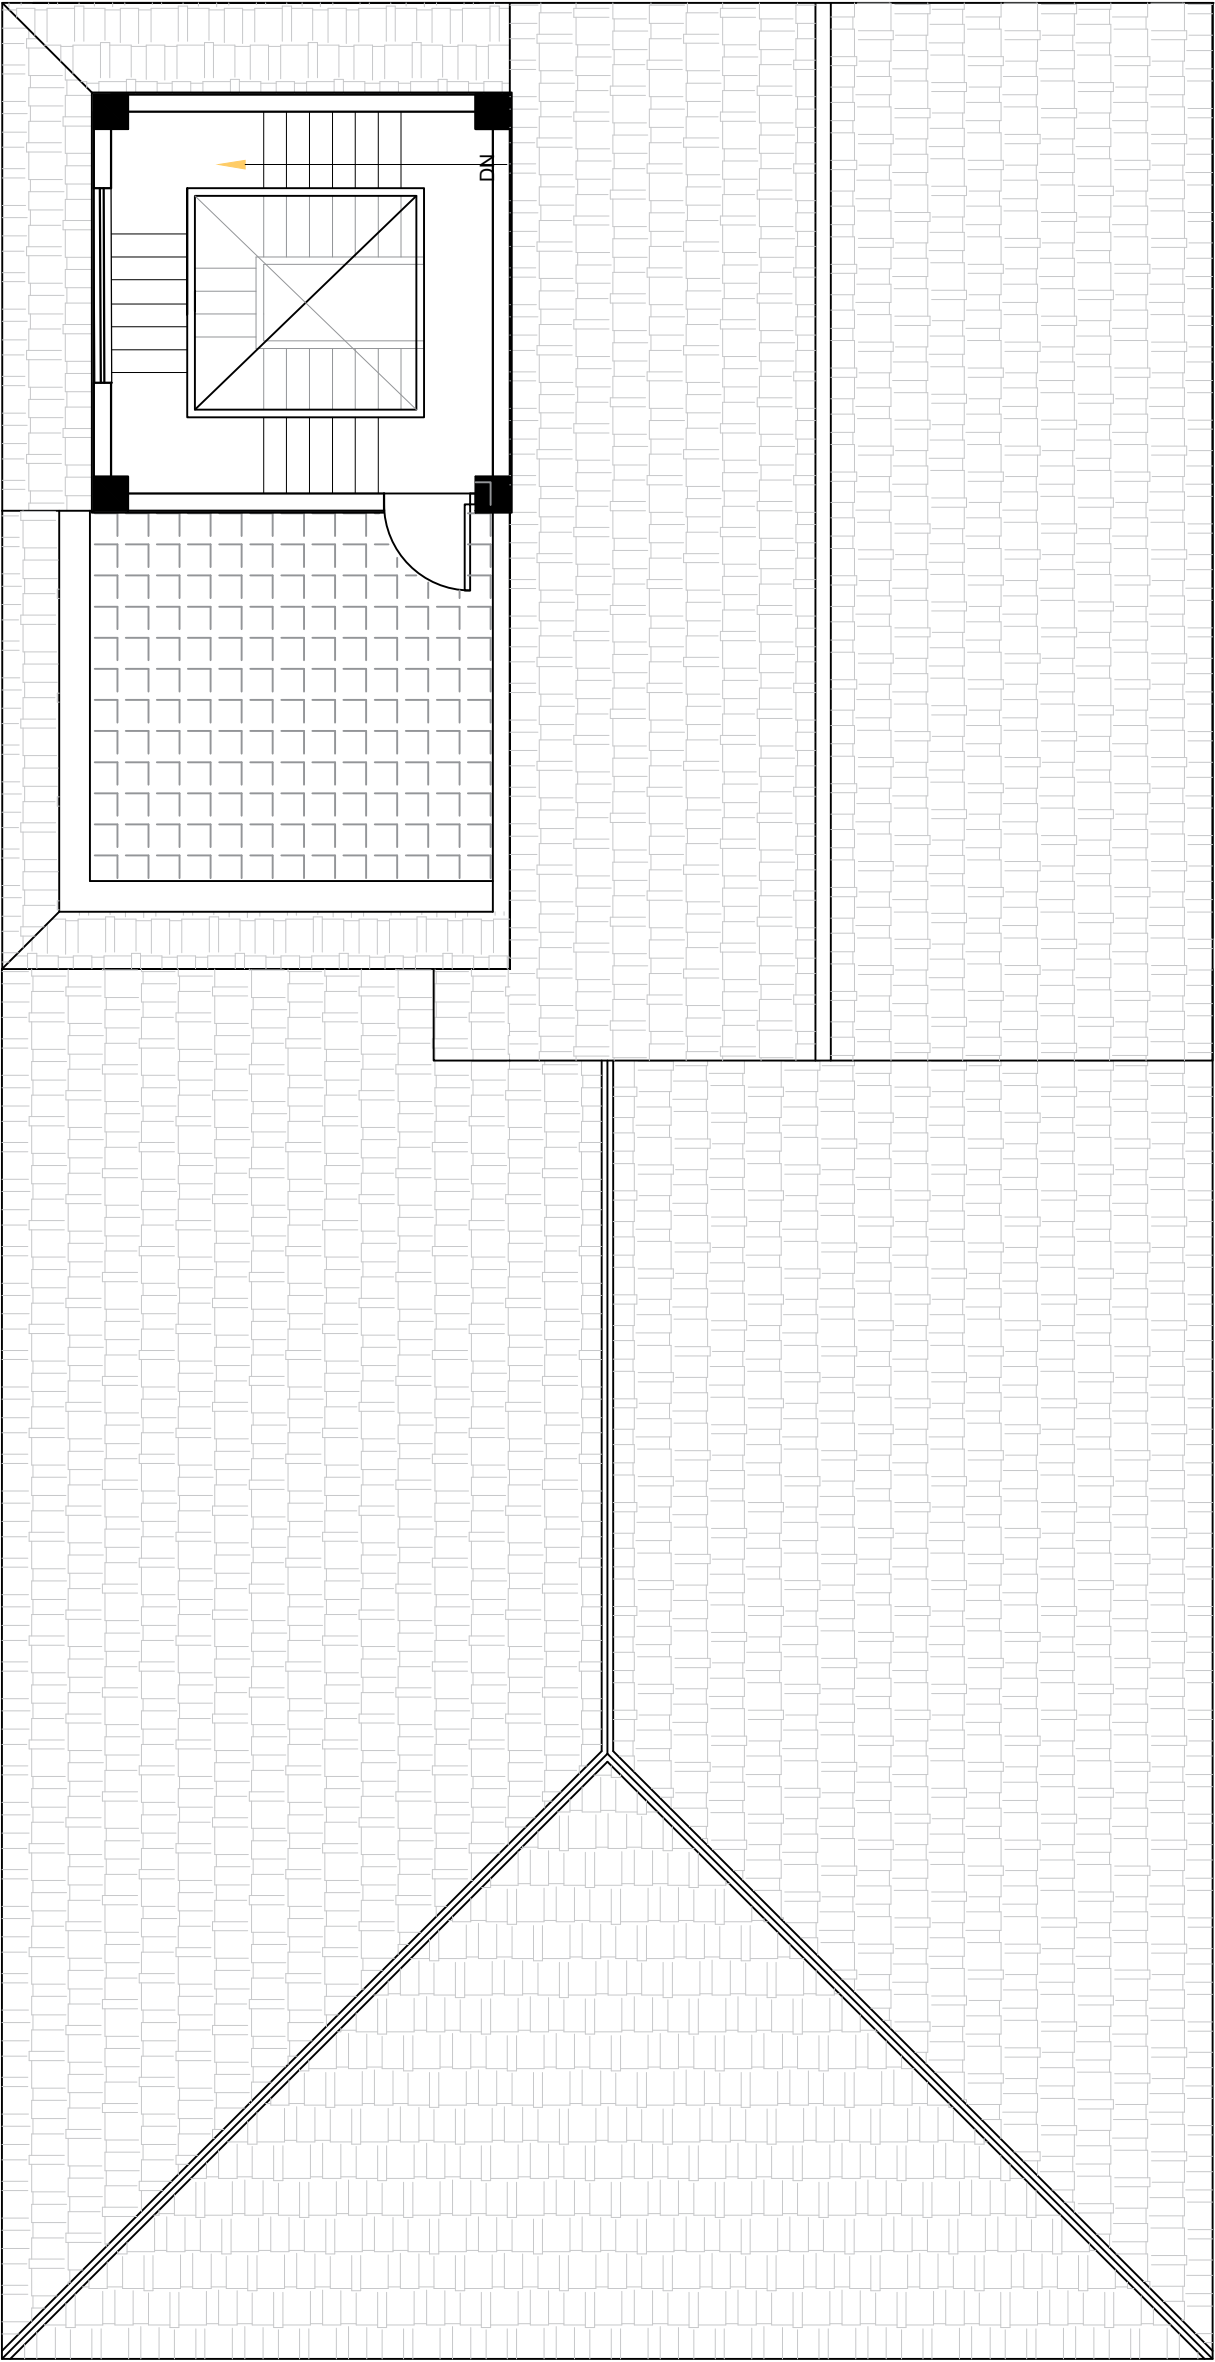


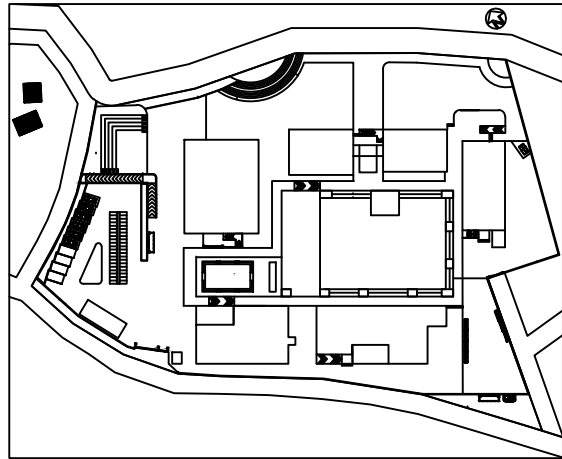


KEY PLAN


DORMITORY

SENIOR CITIZEN CENTER
BRAHMAYANI, BHAKTAPUR

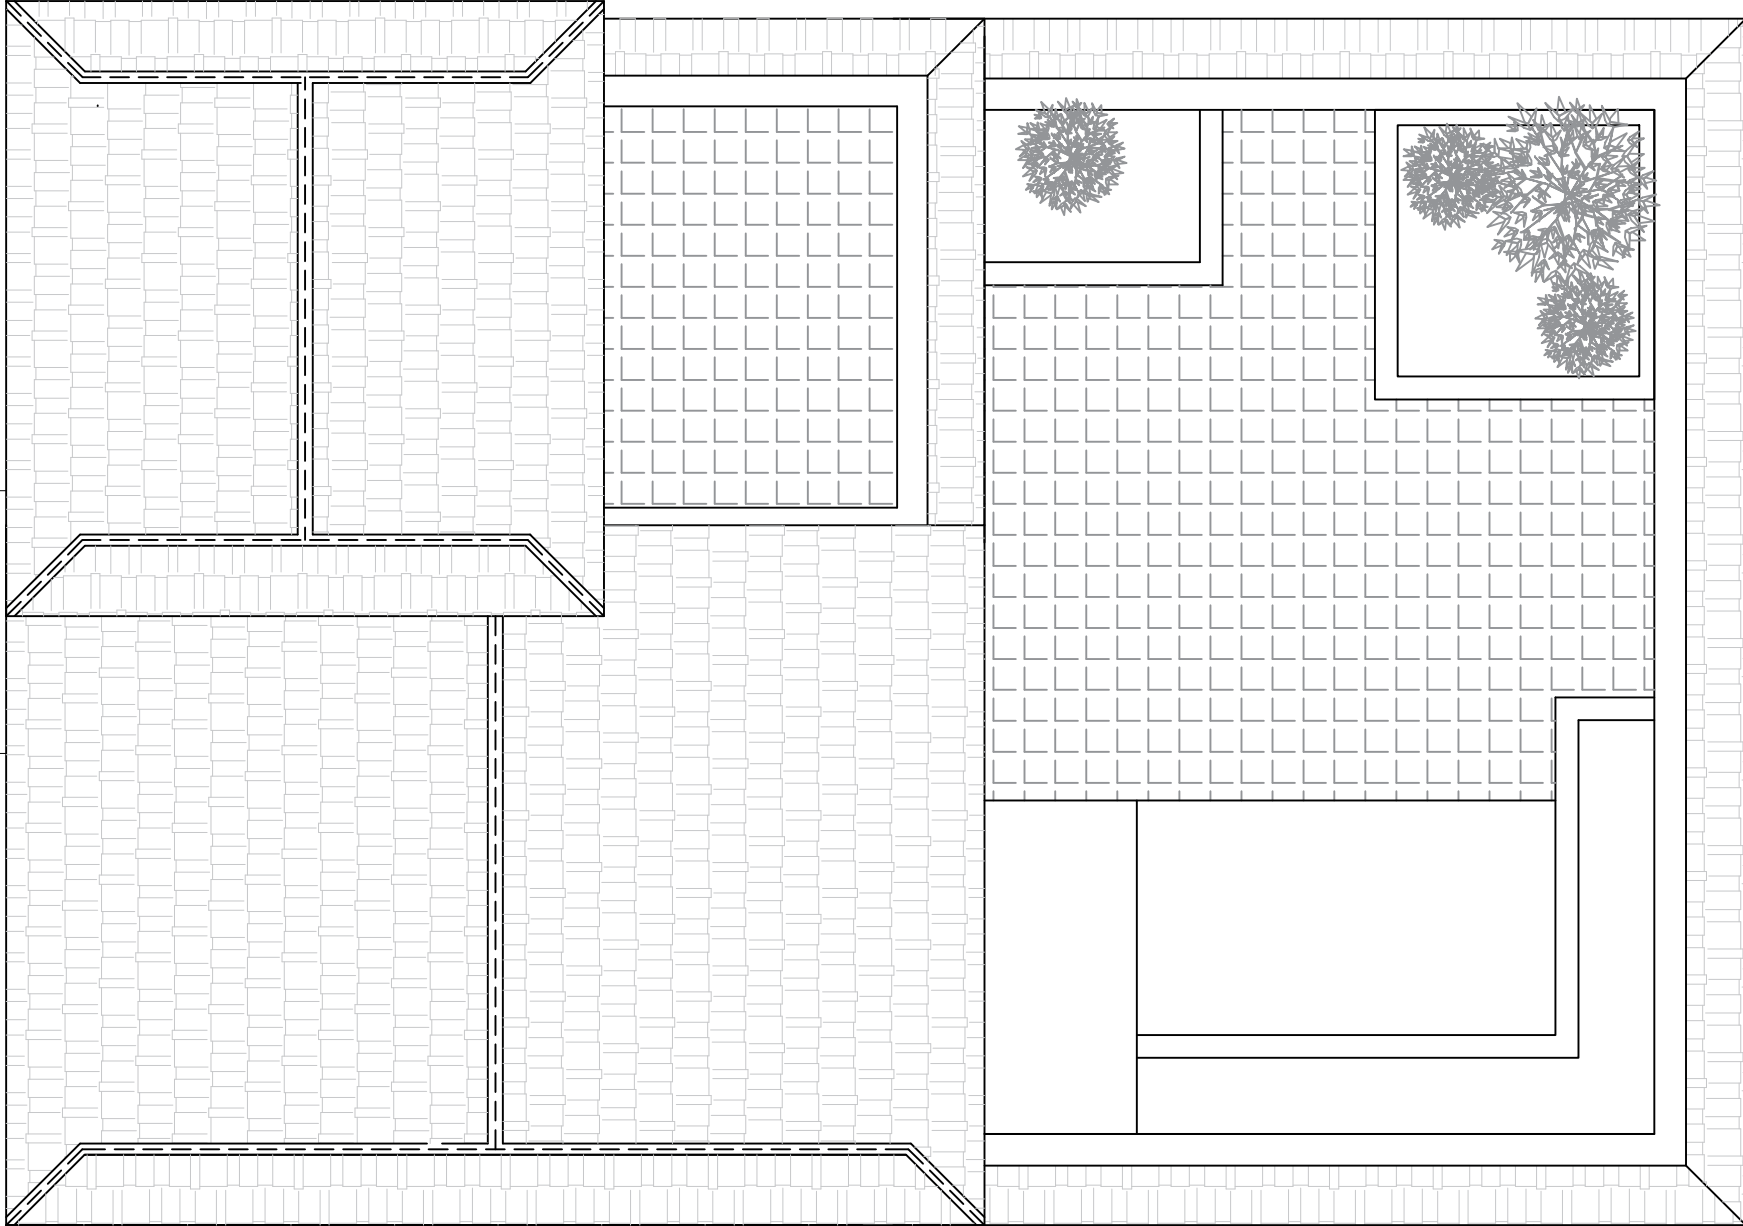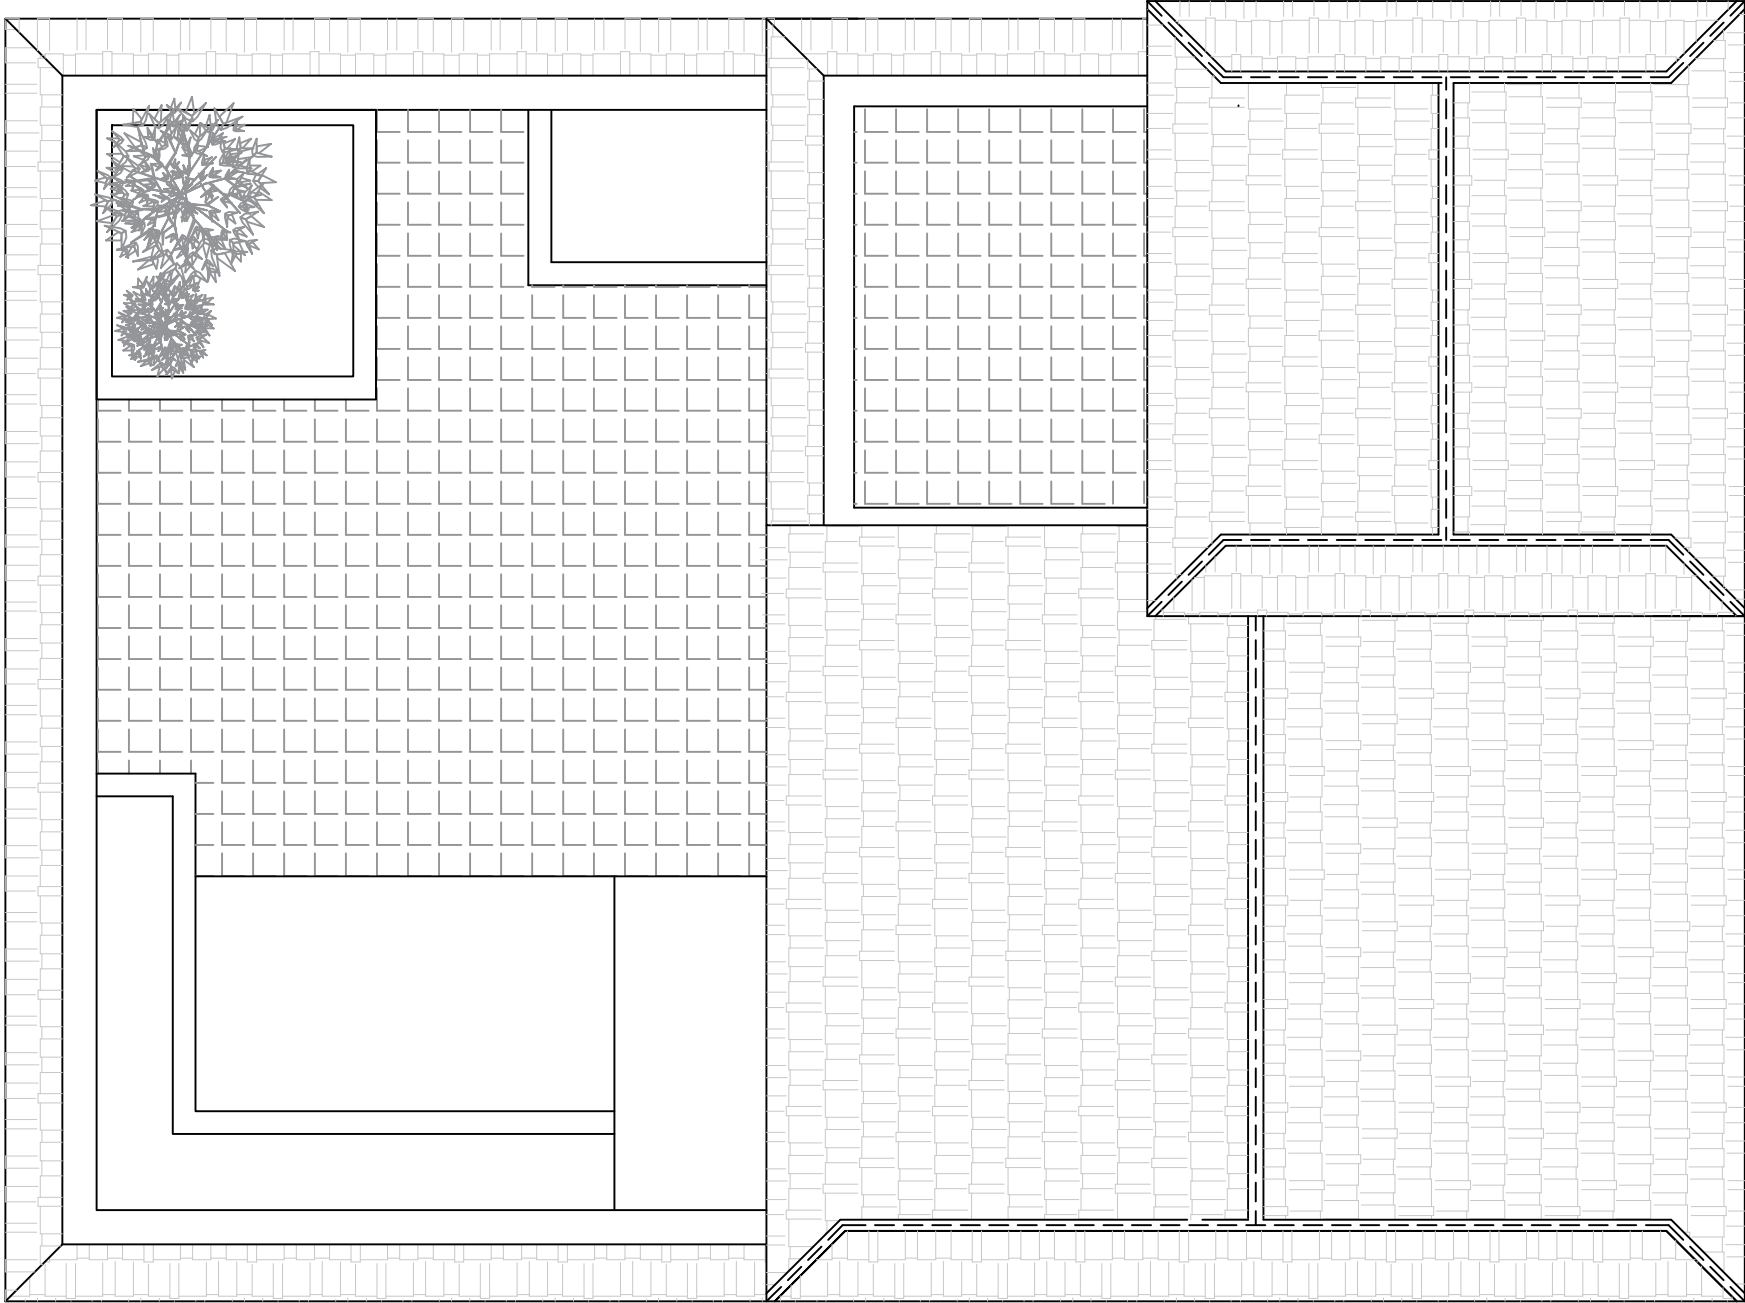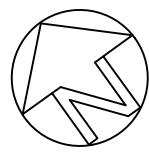

ROOF PLAN

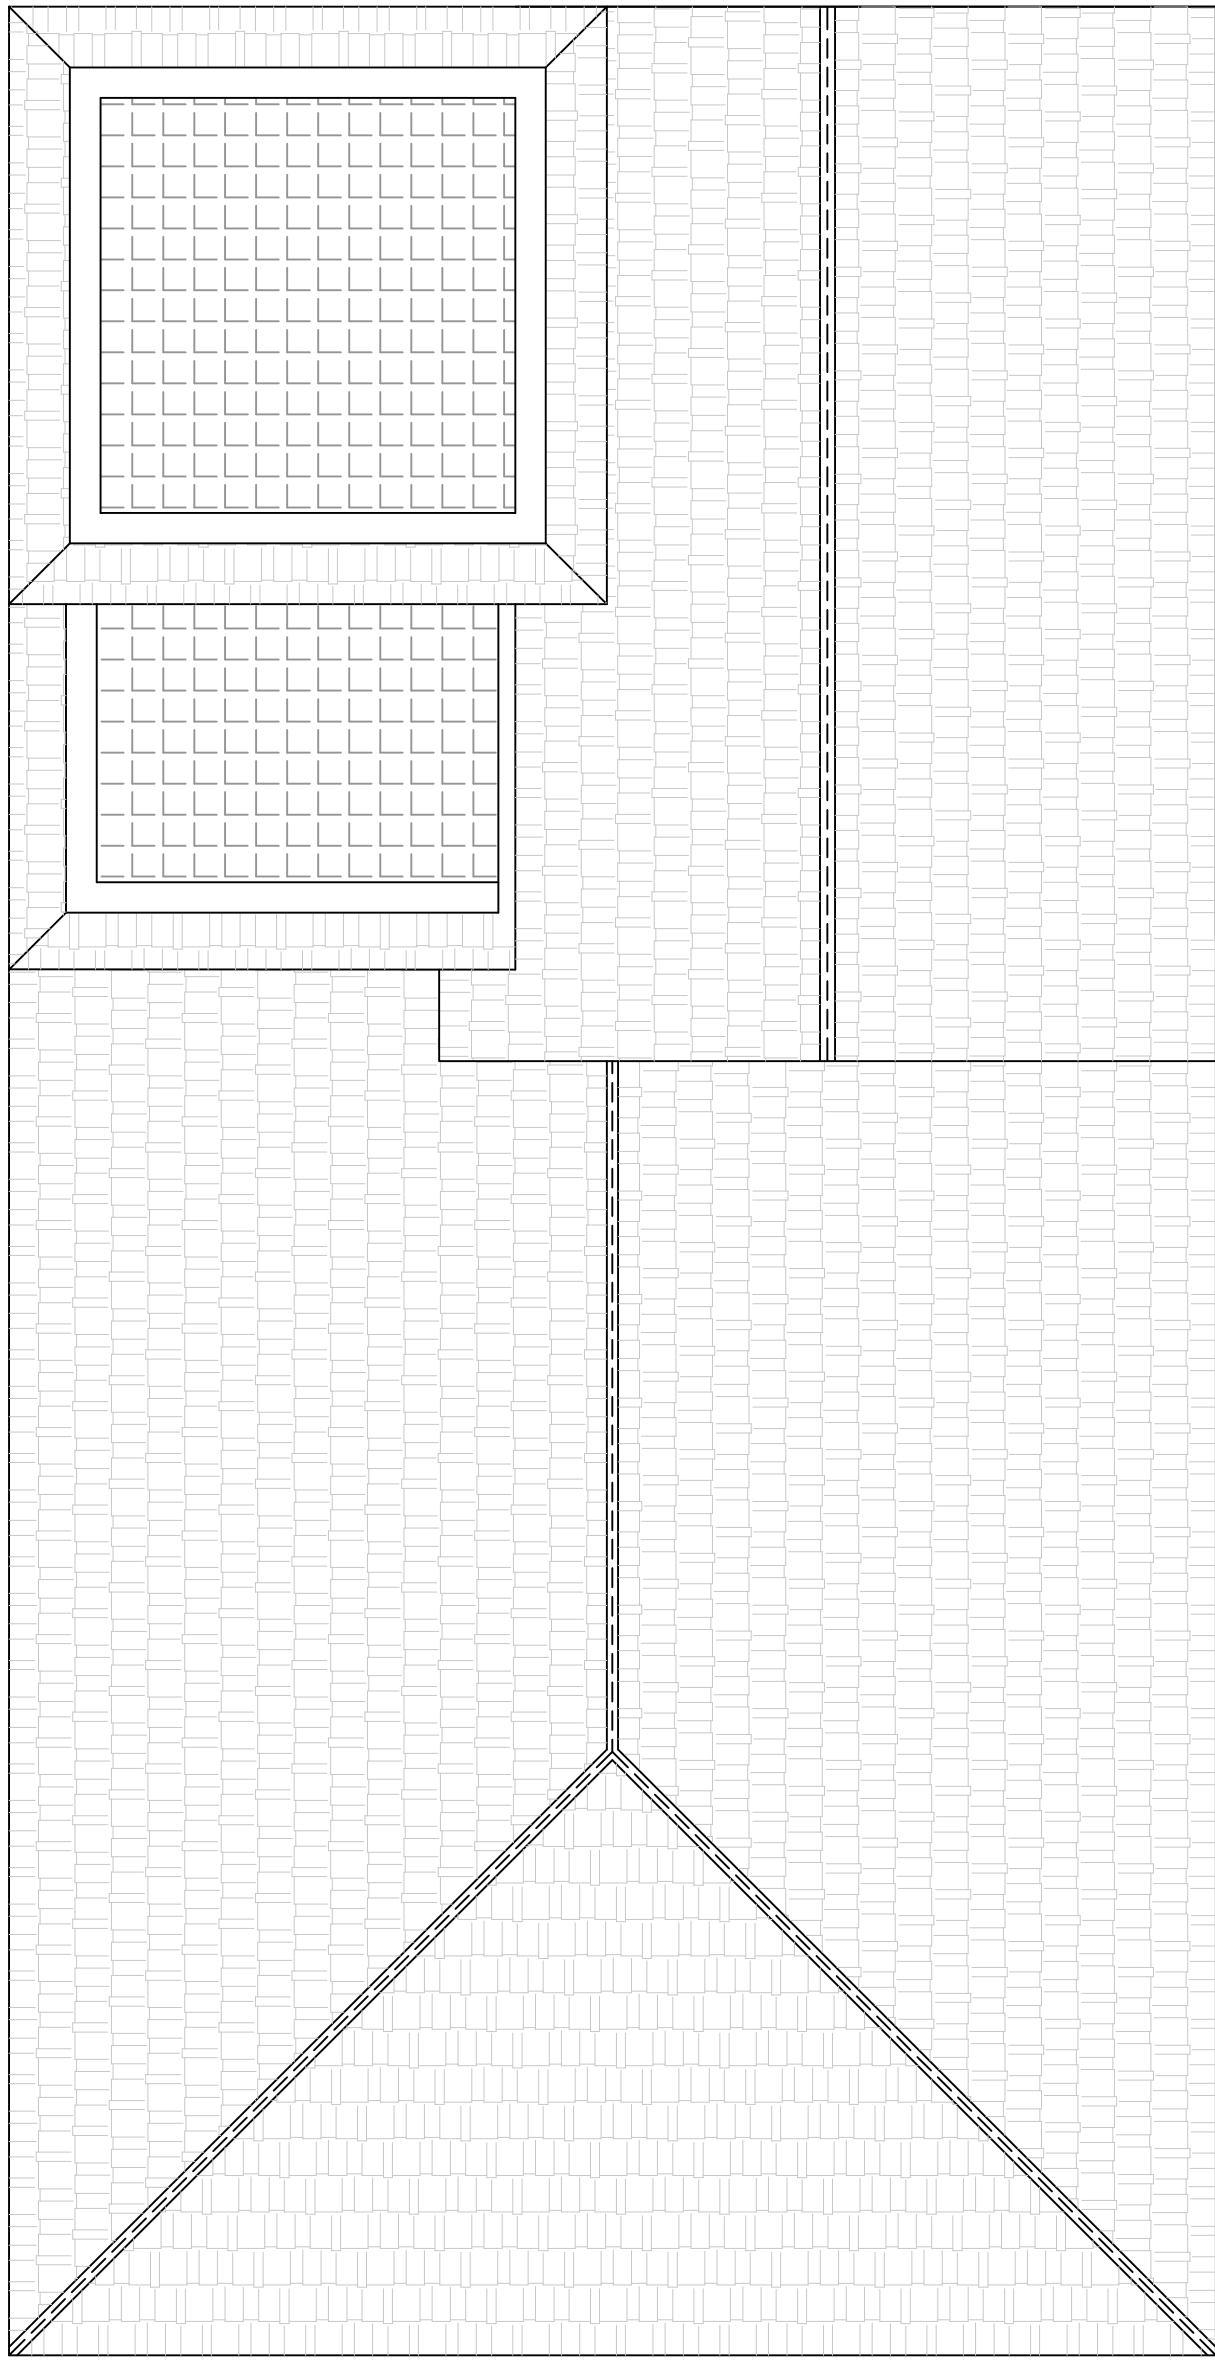


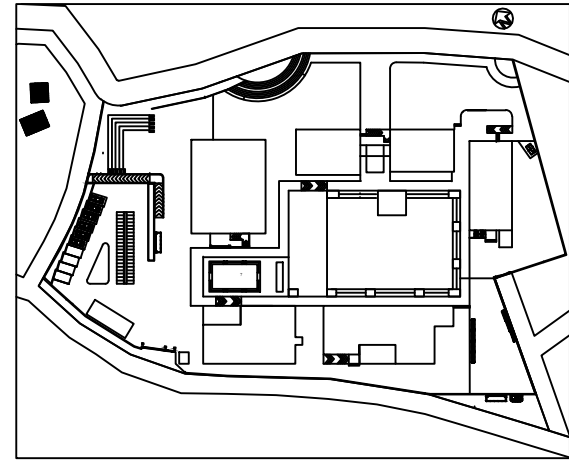


KEY PLAN

DORMITORY

SENIOR CITIZEN CENTER
BRAHMAYANI, BHAKTAPUR

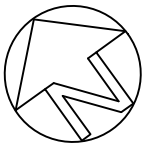


SOUTH ELEVATION

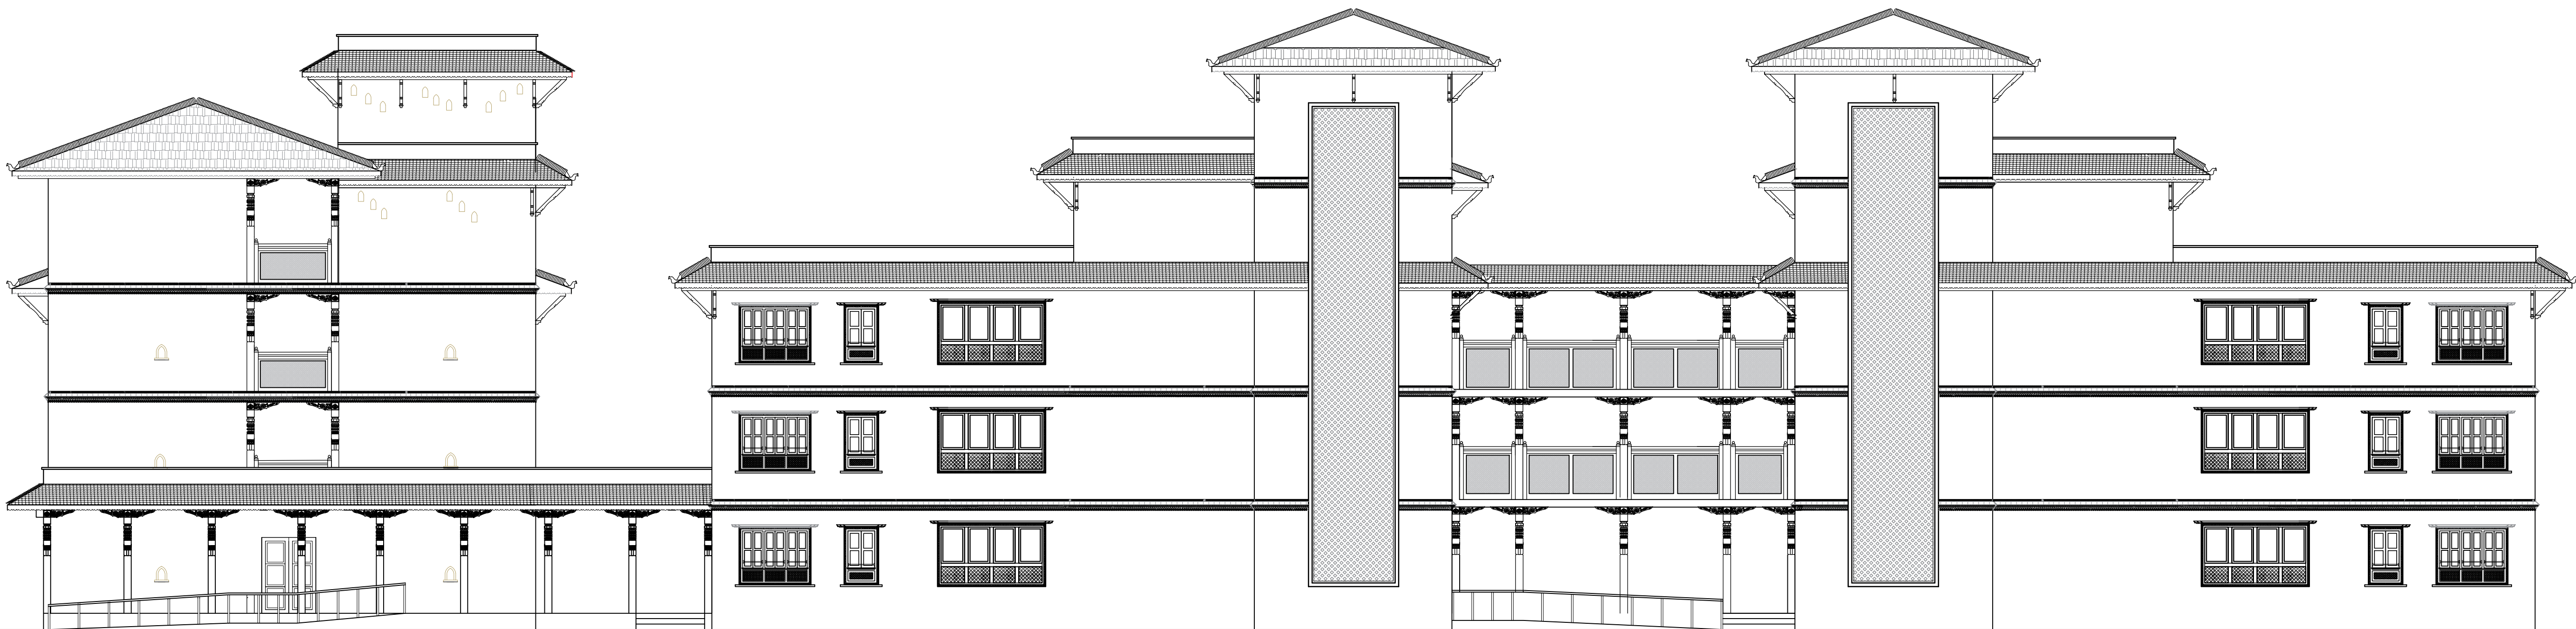

NORTH ELEVATION


PURBANCHAL UNIVERSITY KHWOPA ENGINEERING COLLEGE DEPARTMENT OF ARCHITECTURE LIBALI-02-BKT	FINAL PRESENTATION B.ARCHITECTURE.THESIS	TITLE : PLAN SCALE:- 1:100	NAME:-ANU CHHUKAN ROLL:NO:- 760107	SHEET NO:-
--	---	---	---	-----------------------

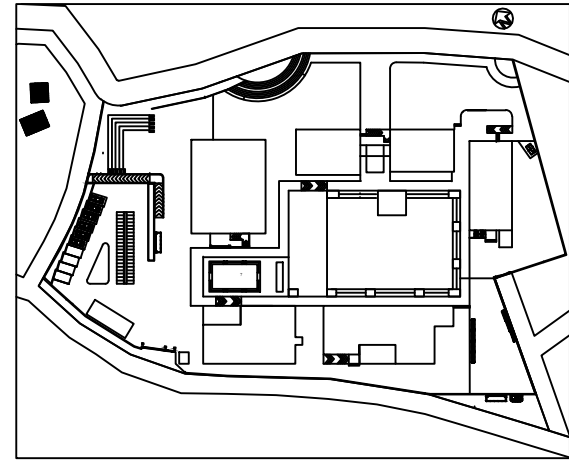

KEY PLAN

DORMITORY


SENIOR CITIZEN CENTER
BRAHMAYANI, BHAKTAPUR

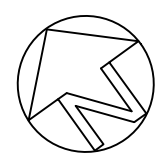


EAST ELEVATION



WEST ELEVATION

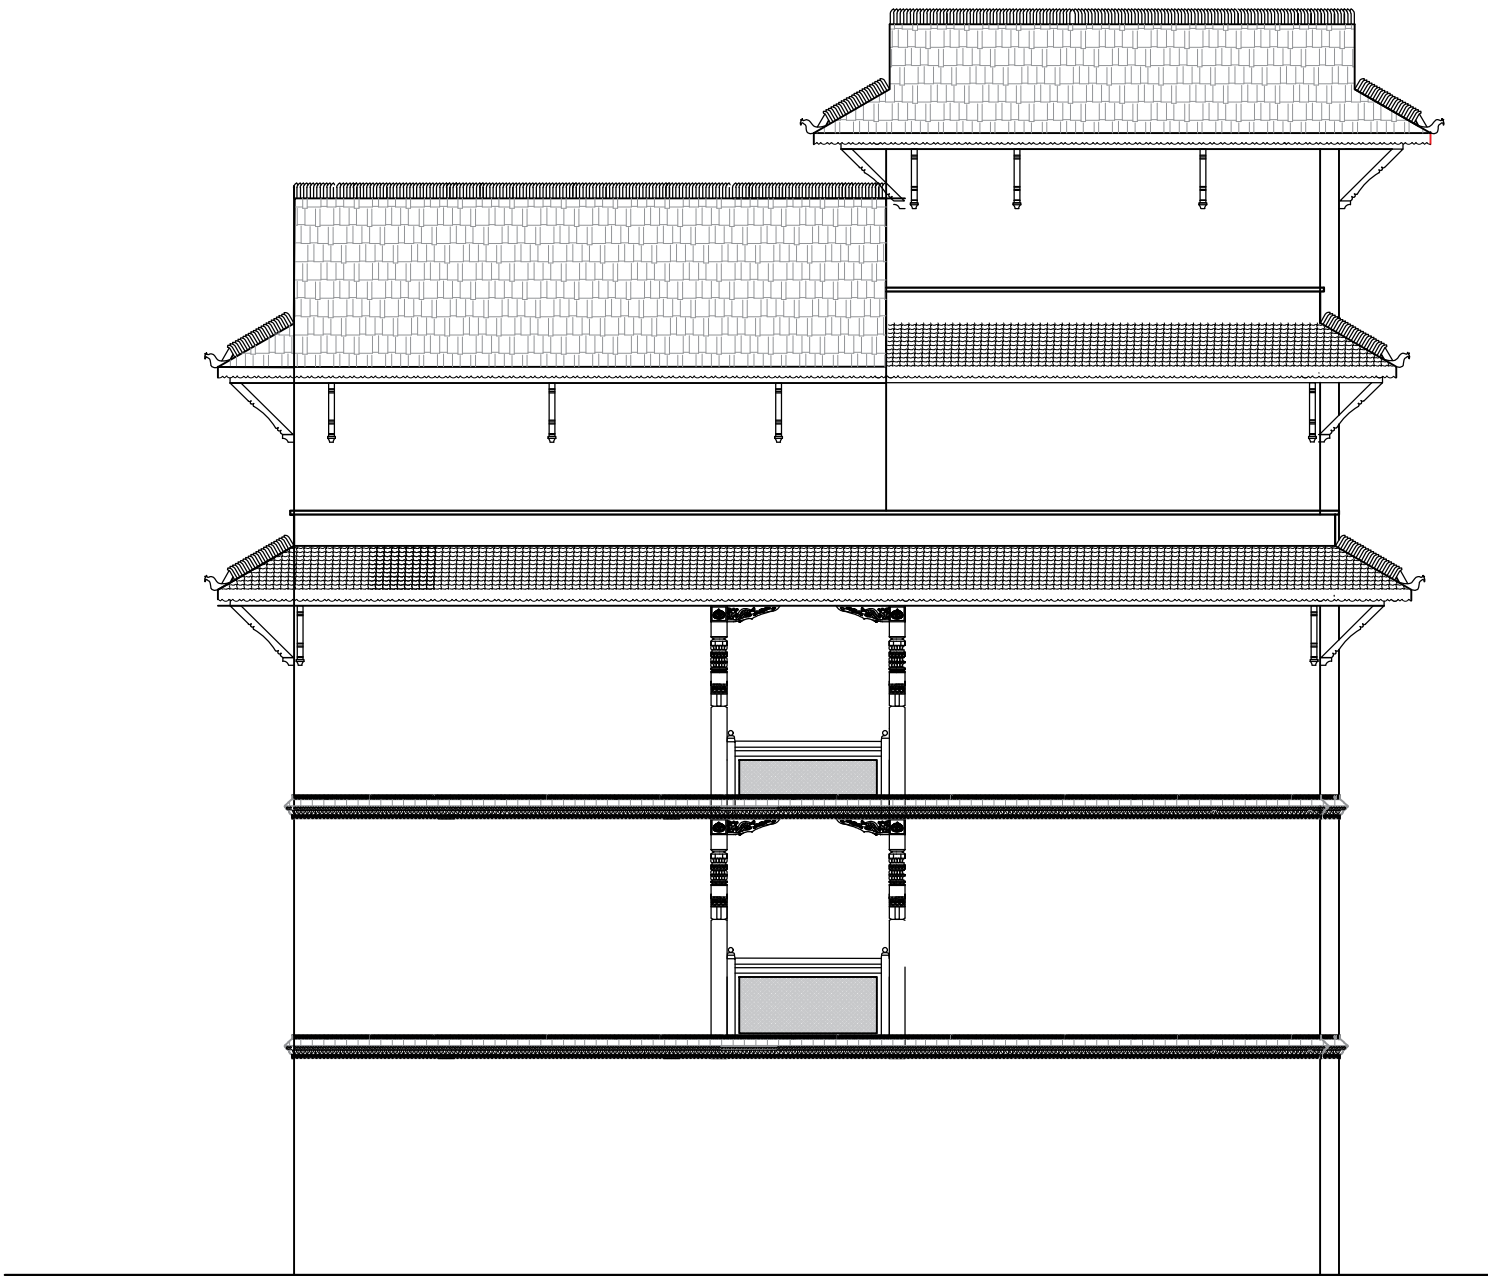


WEST ELEVATION

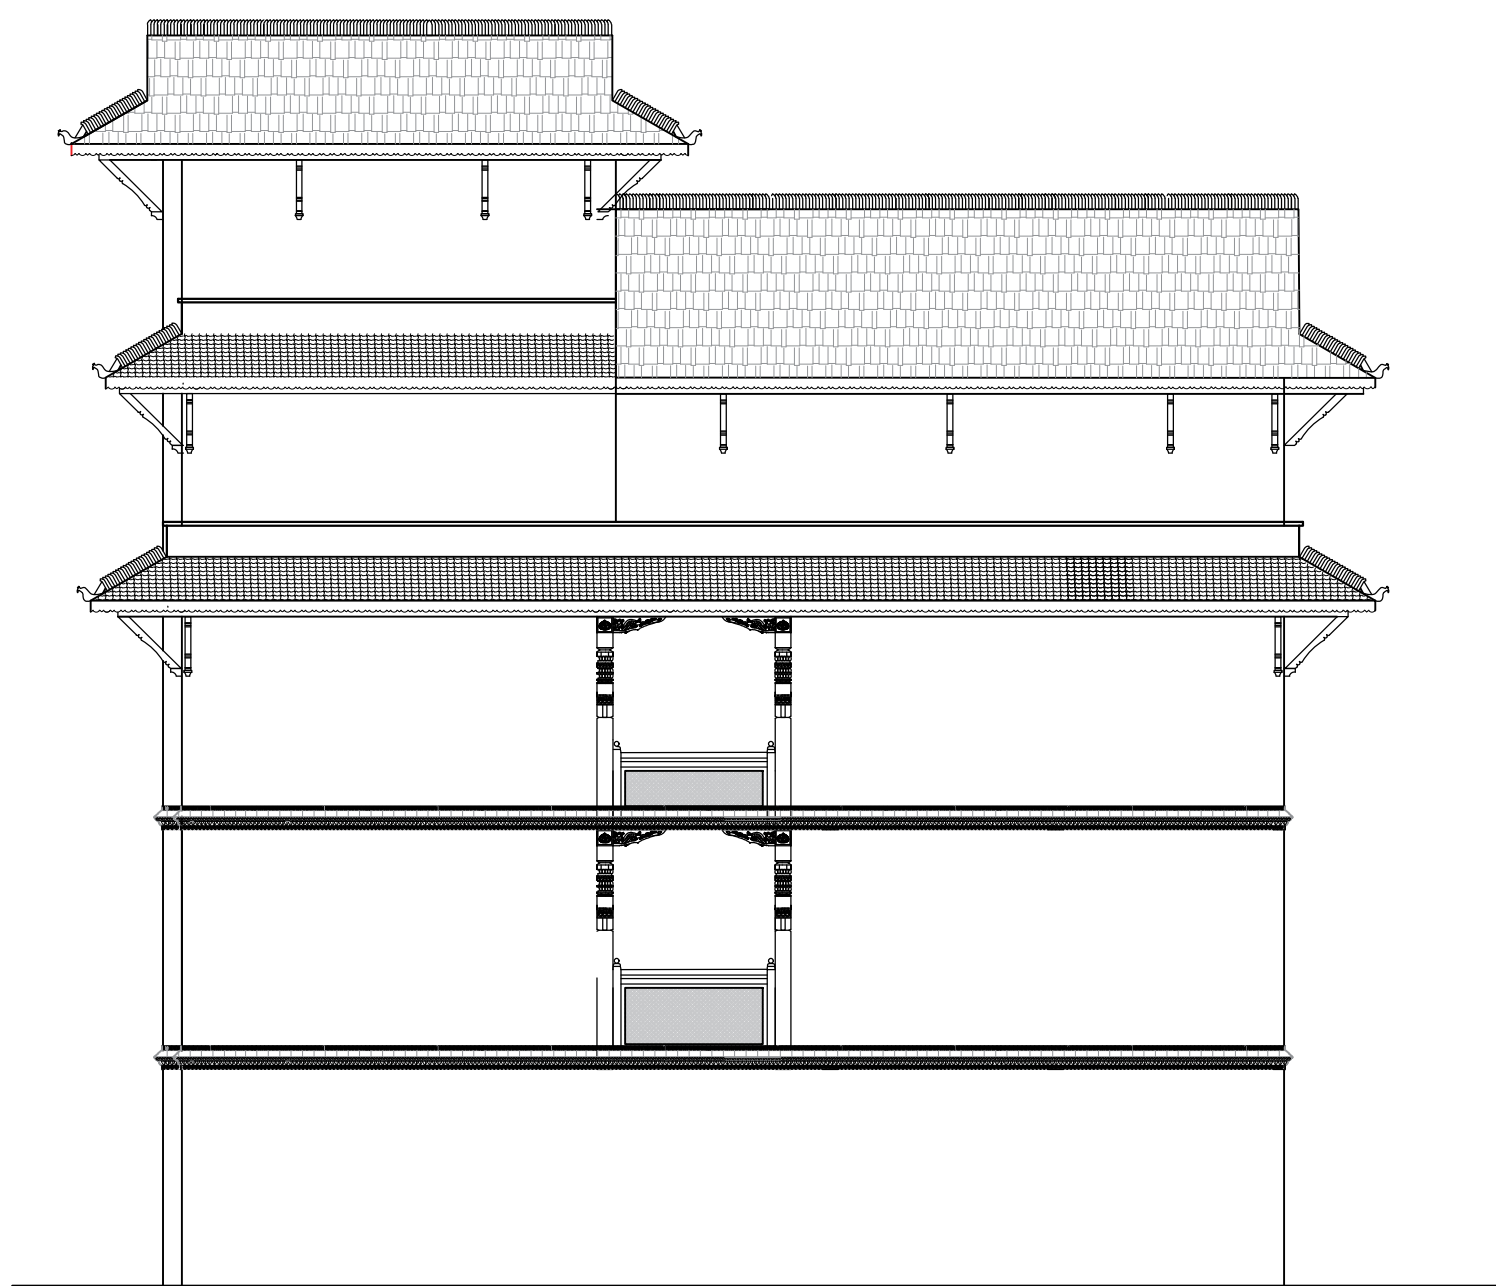




WEST ELEVATION


PURBANCHAL UNIVERSITY KHWOPA ENGINEERING COLLEGE DEPARTMENT OF ARCHITECTURE LIBALI-02-BKT	FINAL PRESENTATION B.ARCHITECTURE.THESIS	TITLE : PLAN SCALE:- 1:100	NAME:-ANU CHHUKAN ROLL:NO:- 760107	SHEET NO:-
---	--	--	--	-----------------------------------

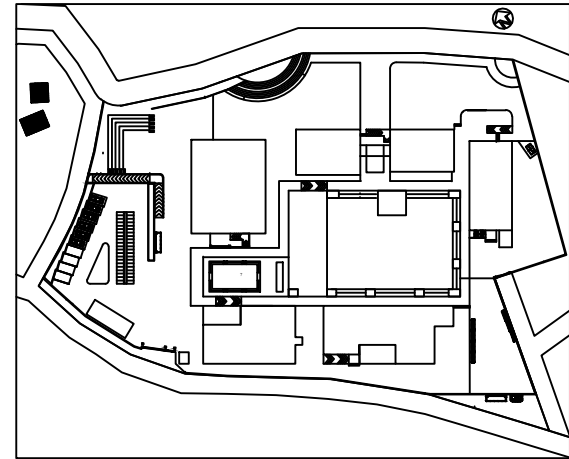

DORMITORY

SENIOR CITIZEN CENTER
BRAHMAYANI, BHAKTAPUR

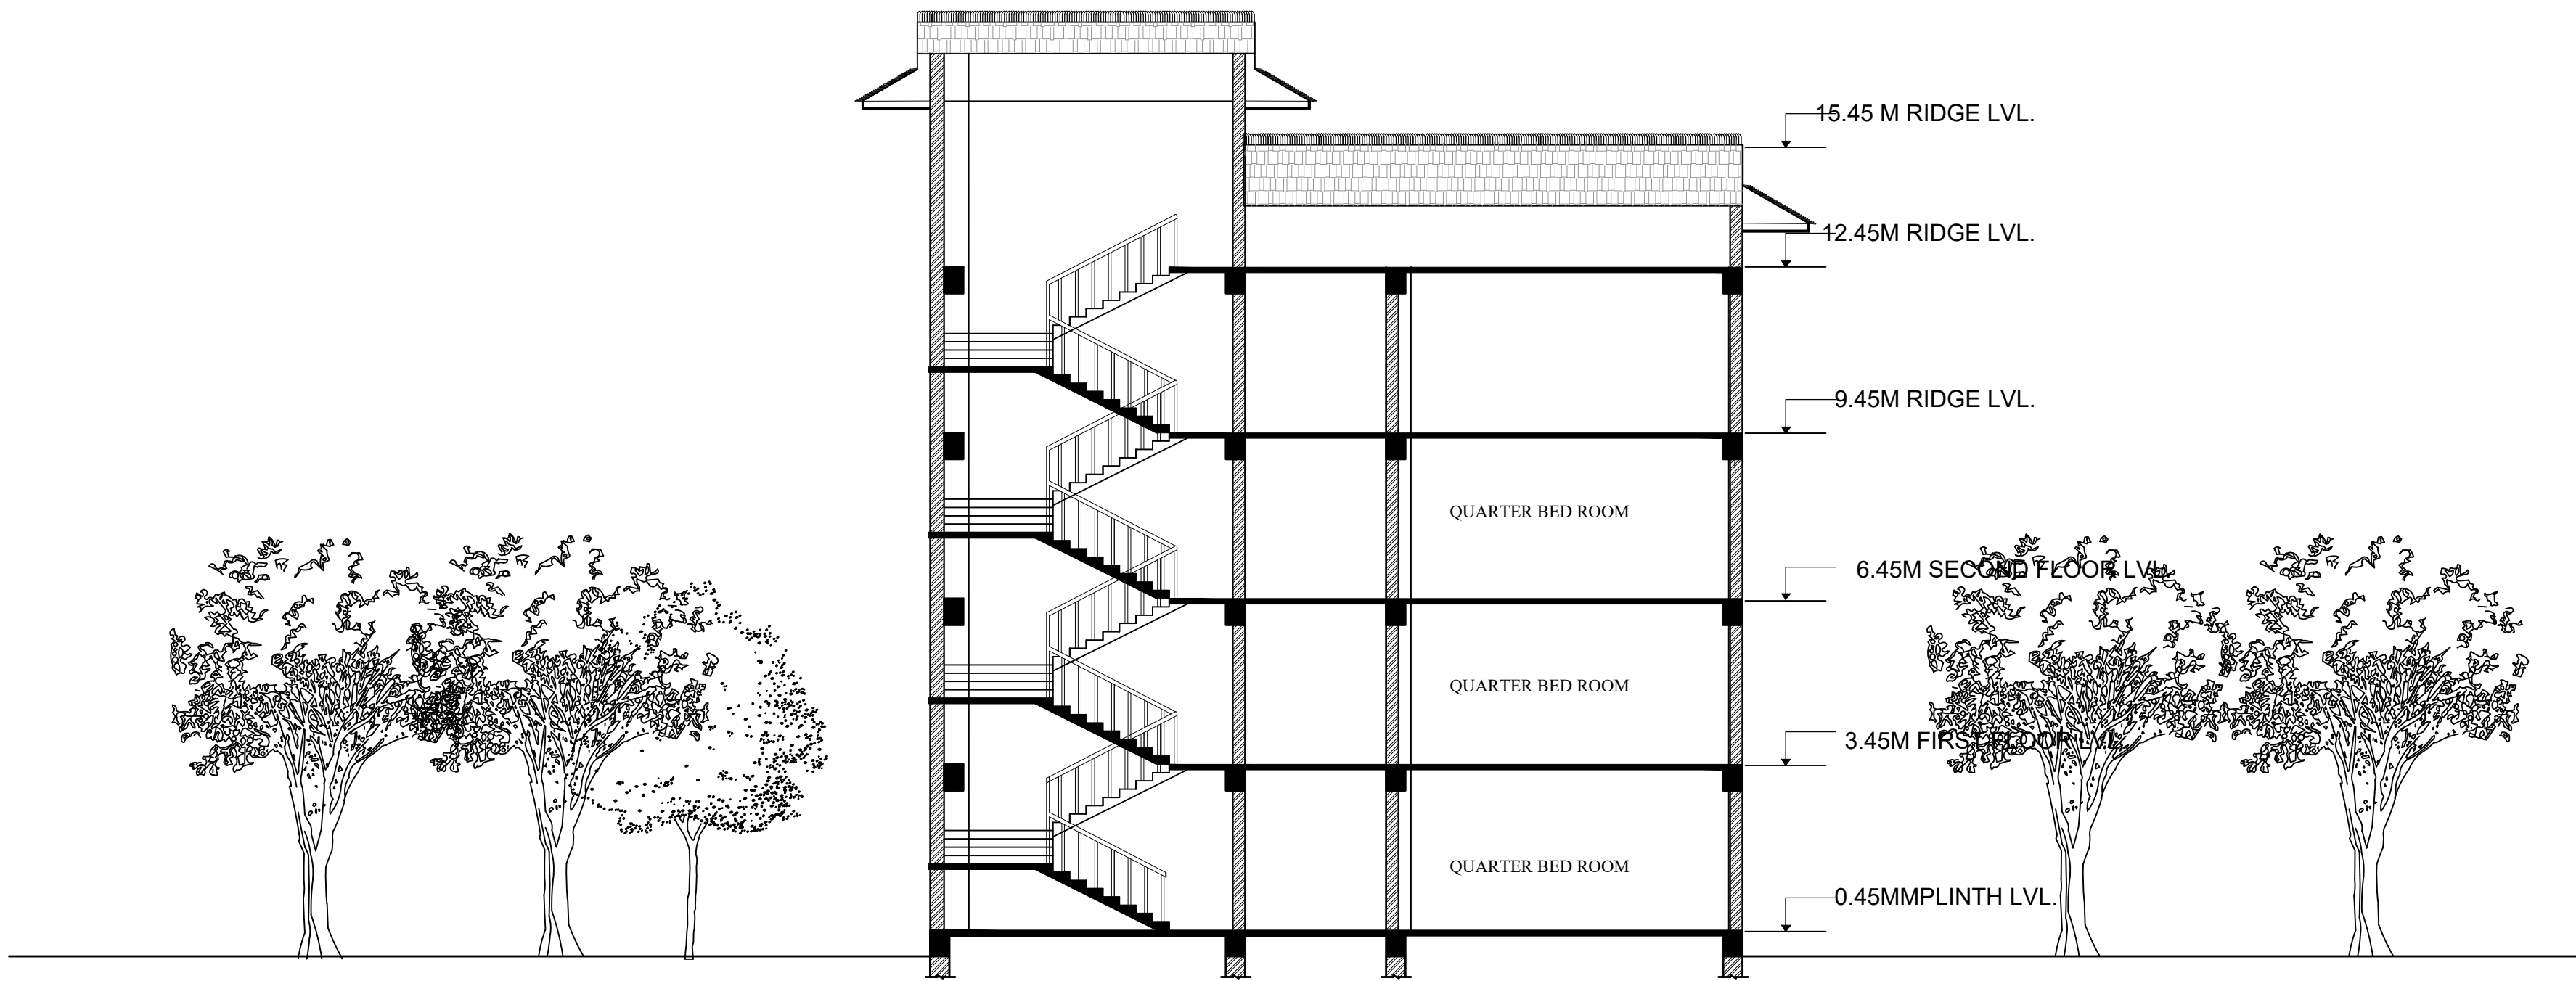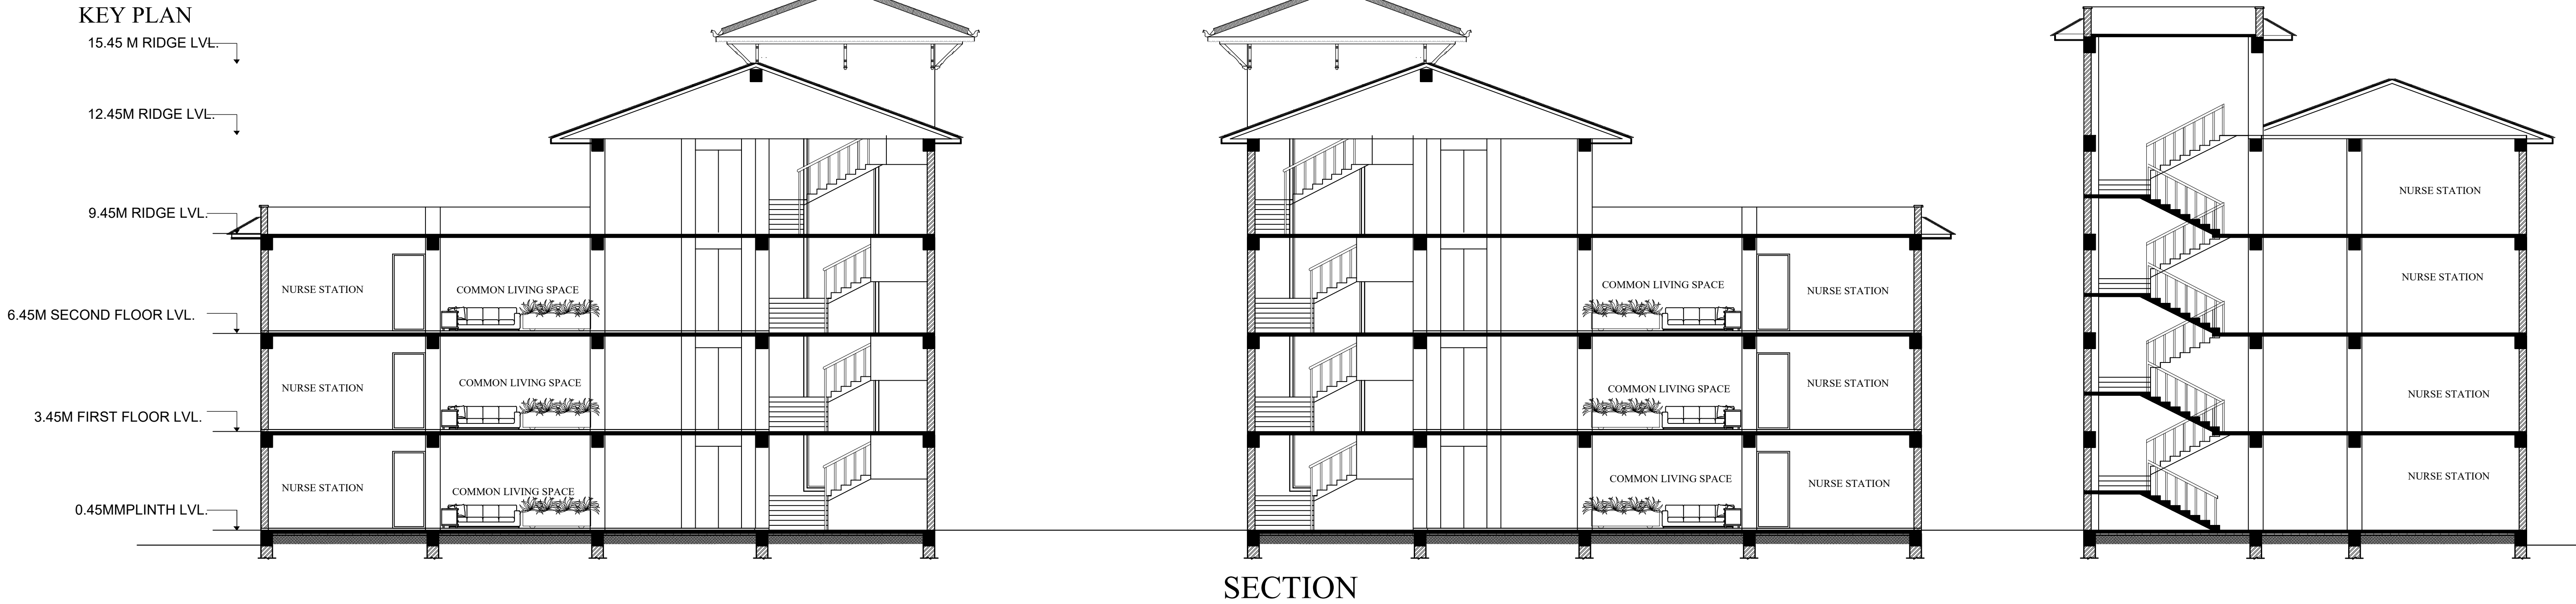
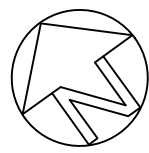


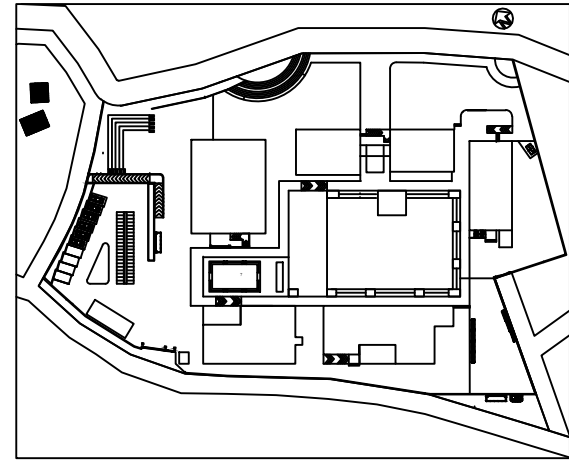


KEY PLAN

ADMIN AND RECREATIONAL
BLOCK

SENIOR CITIZEN CENTER
BRAHMAYANI, BHAKTAPUR

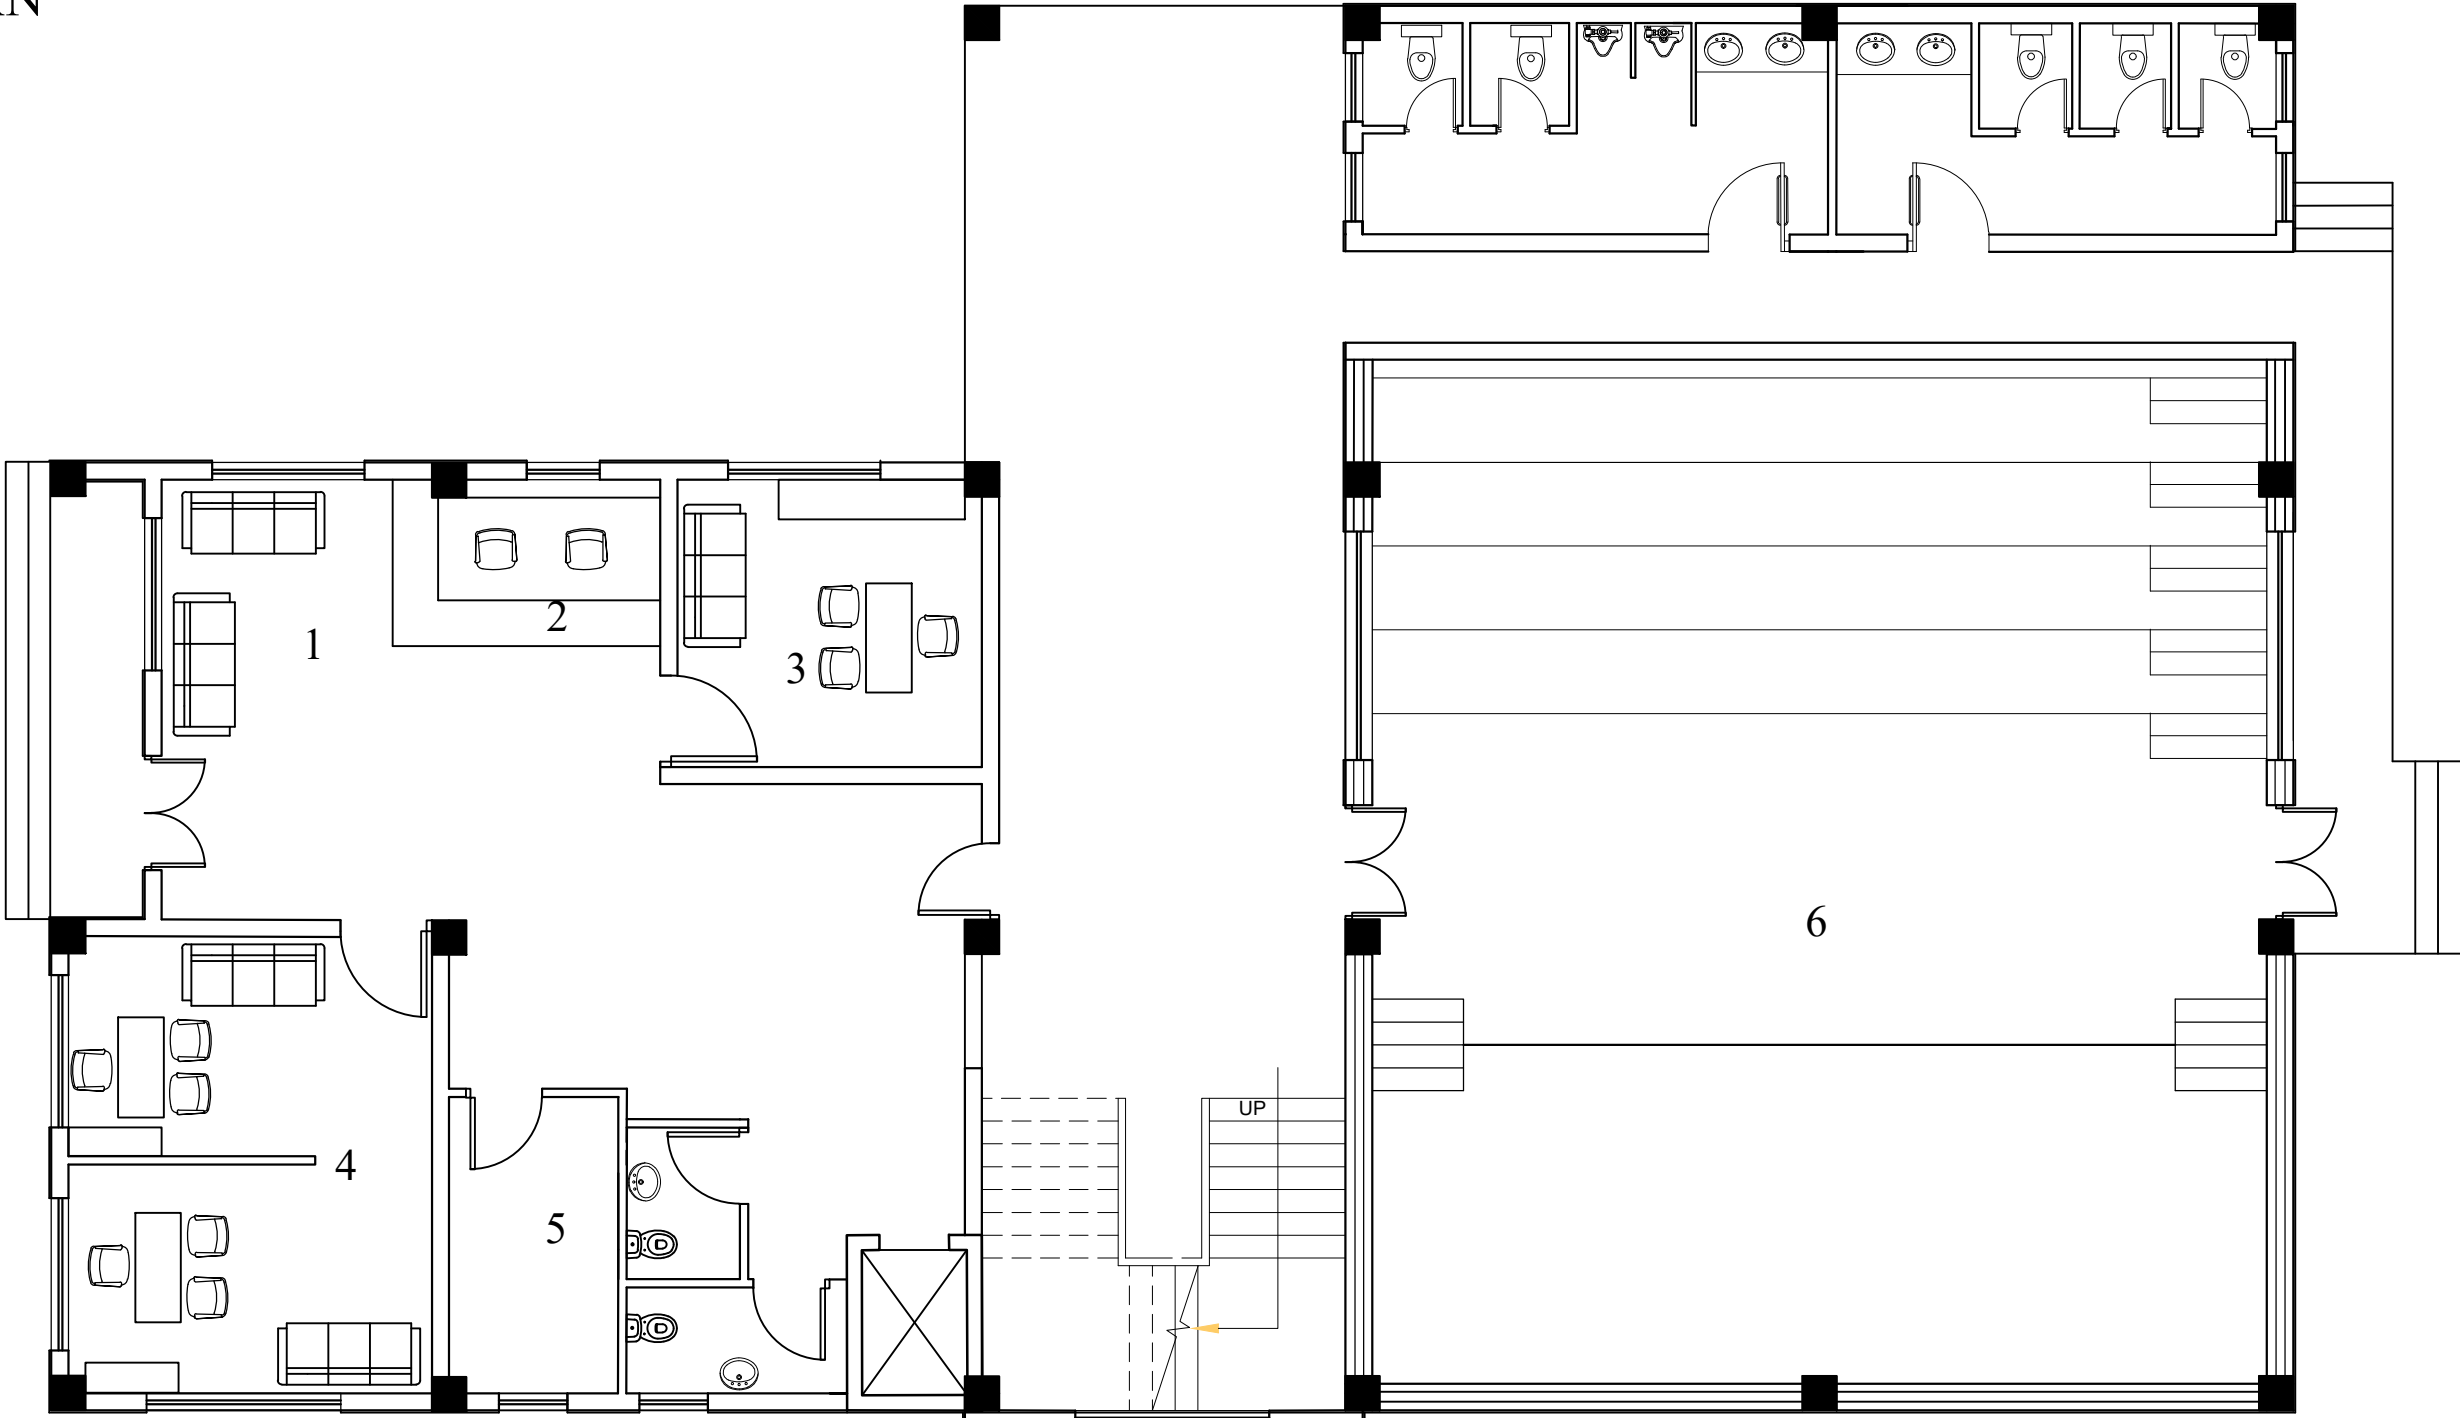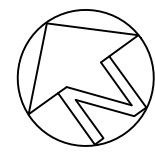


GROUND FLOOR PLAN

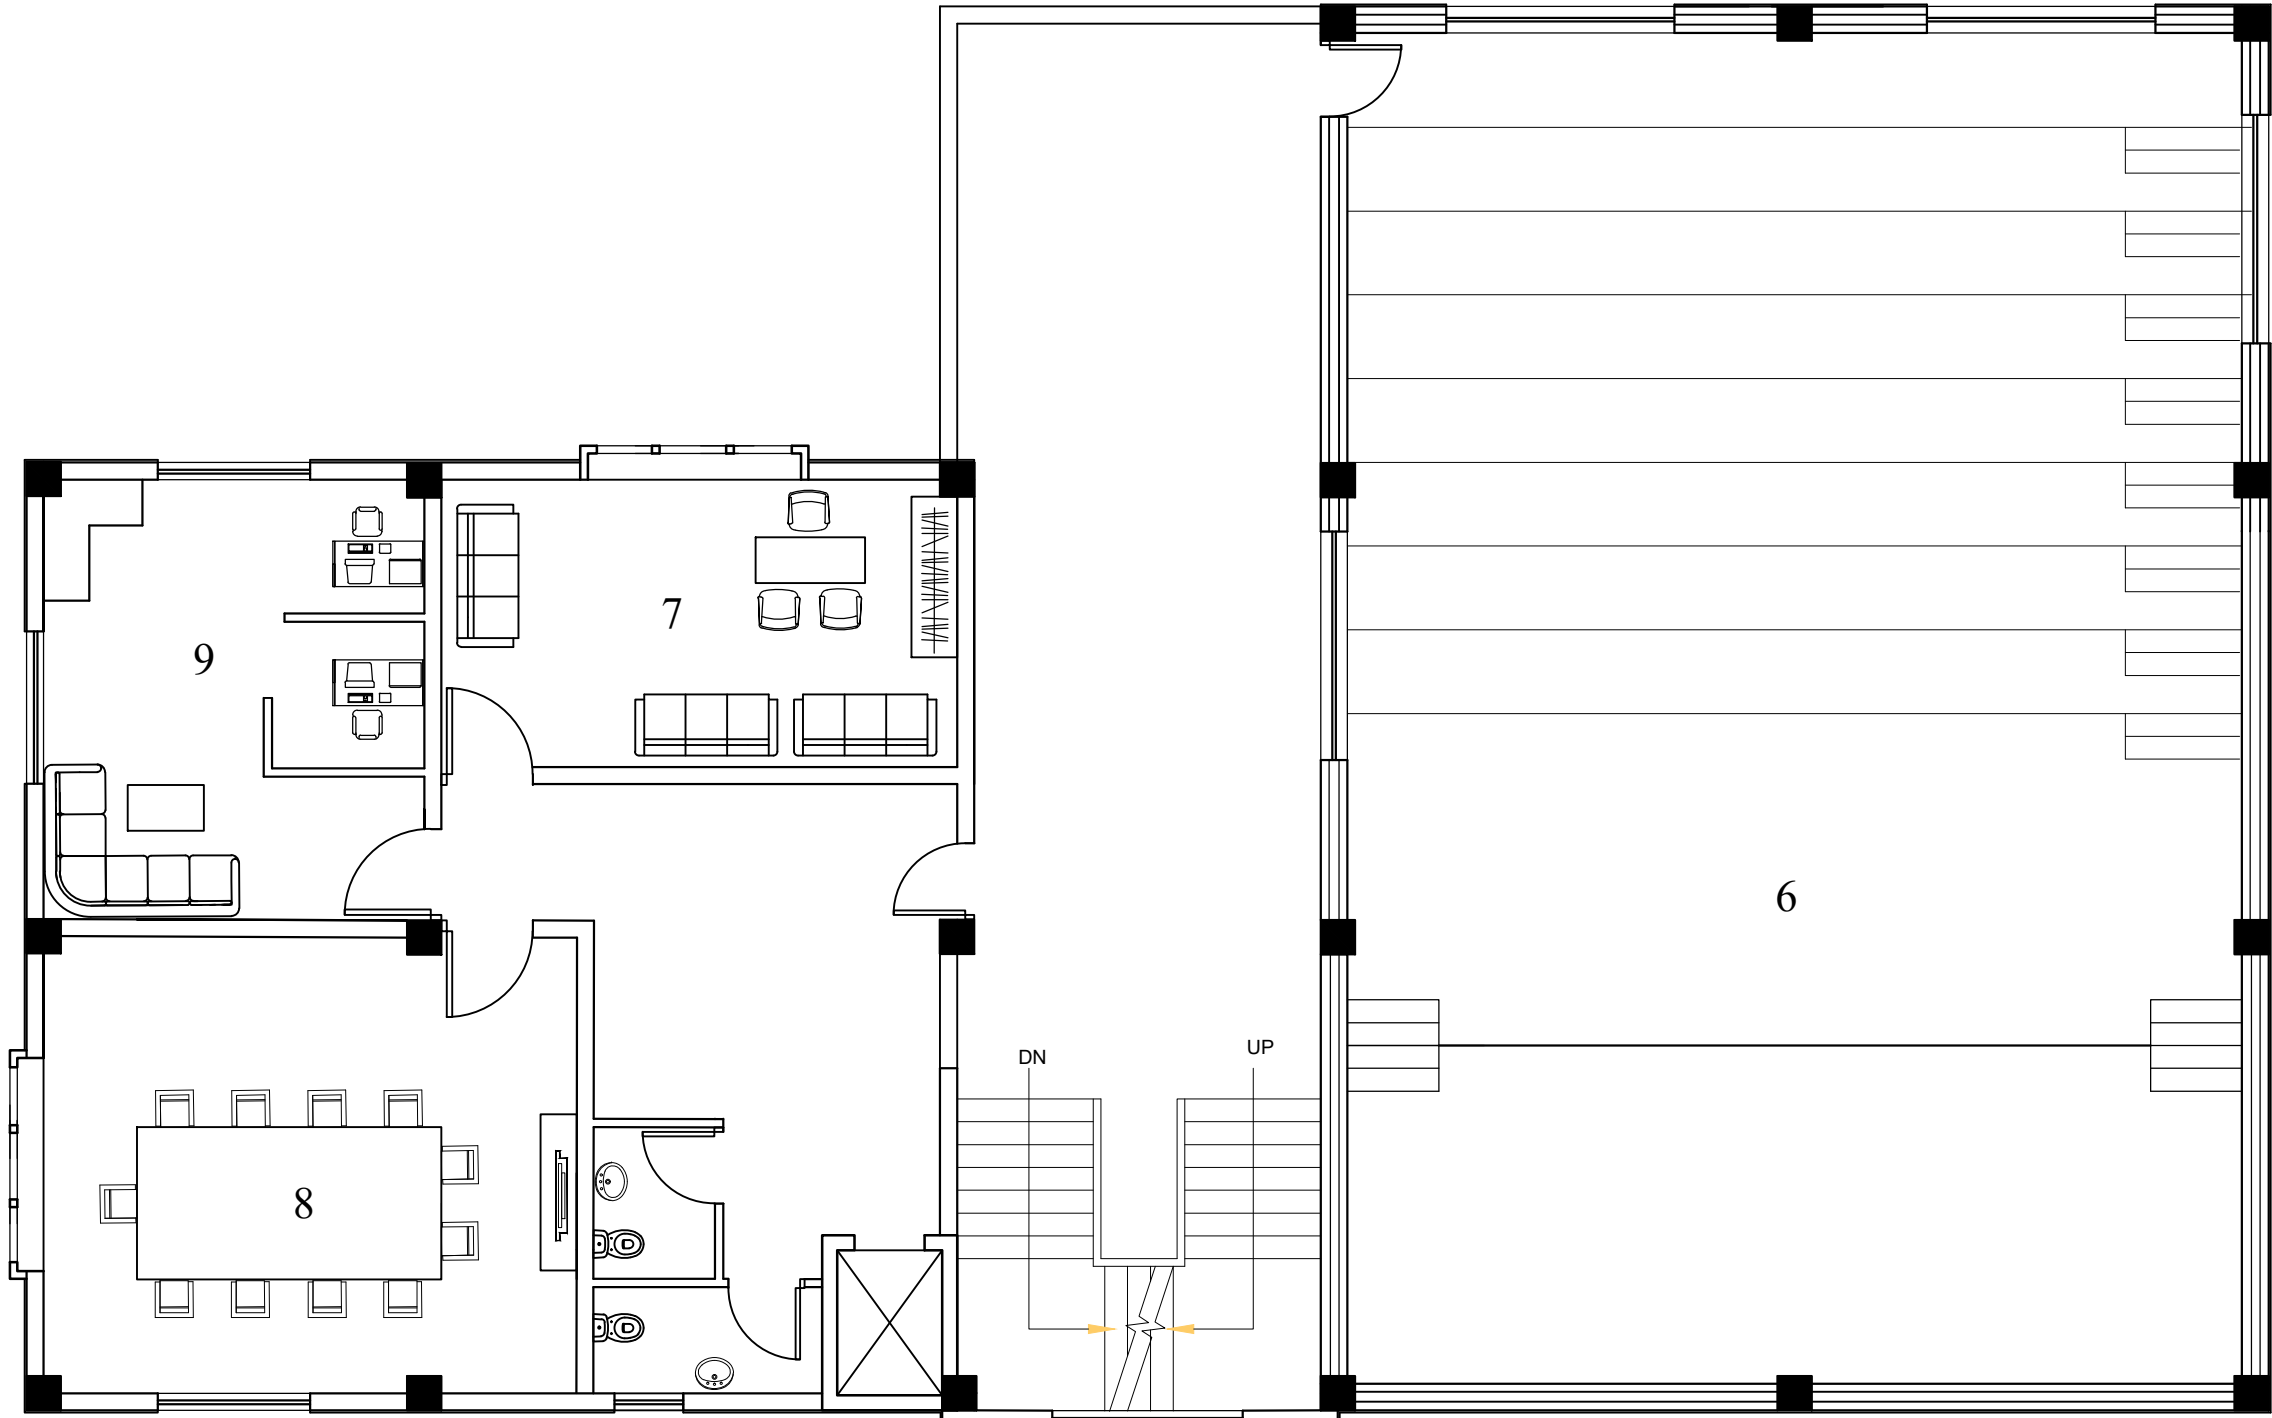

FIRST FLOOR PLAN

- 1 WAITING AREA
- 2 RECEPTION
- 3 ACCOUNT OFFICE
- 4 COUNSELING ROOM
- 5 PANTRY
- 6 STORY TELLING
- 7 MANAGER'S ROOM
- 8 MEETING ROOM
- 9 COMPUTER ROOM

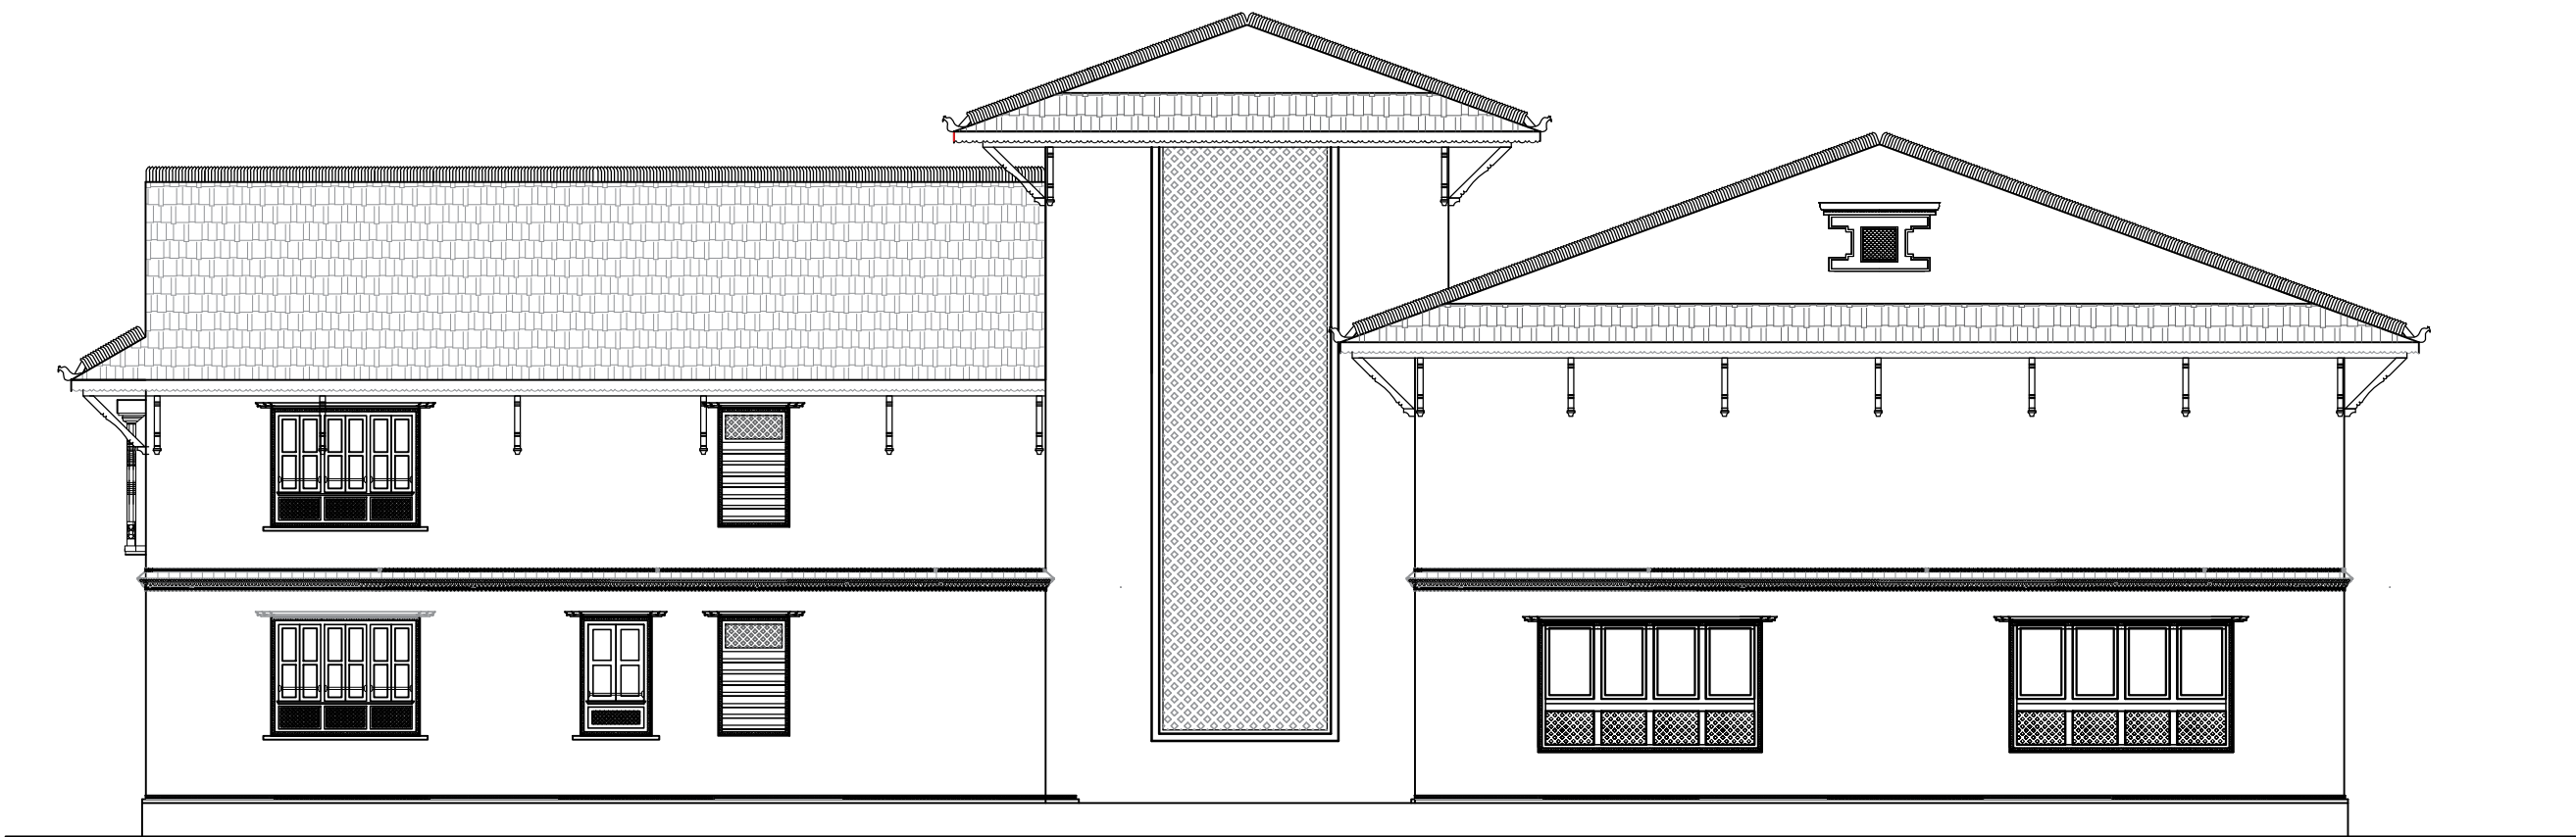


SOUTH ELEVATION



WEST ELEVATION



PURBANCHAL UNIVERSITY KHWOPA ENGINEERING COLLEGE DEPARTMENT OF ARCHITECTURE LIBALI-02-BKT	FINAL PRESENTATION B.ARCHITECTURE.THESIS	TITLE : PLAN SCALE:- 1:100	NAME:-ANU CHHUKAN ROLL:NO:- 760107	SHEET NO:-
---	--	--	--	-----------------------------------

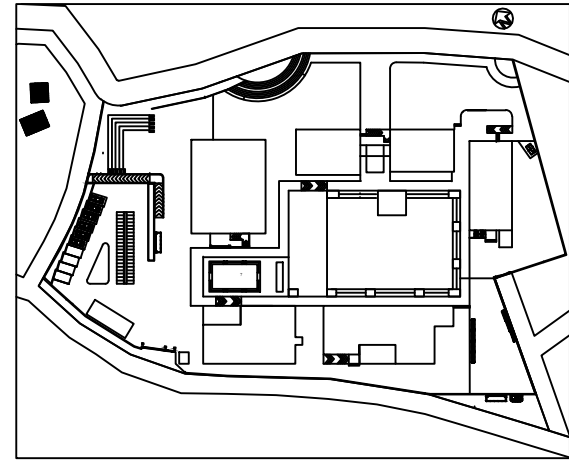


KEY PLAN

ADMIN AND RECREATIONAL
BLOCK


SENIOR CITIZEN CENTER
BRAHMAYANI, BHAKTAPUR

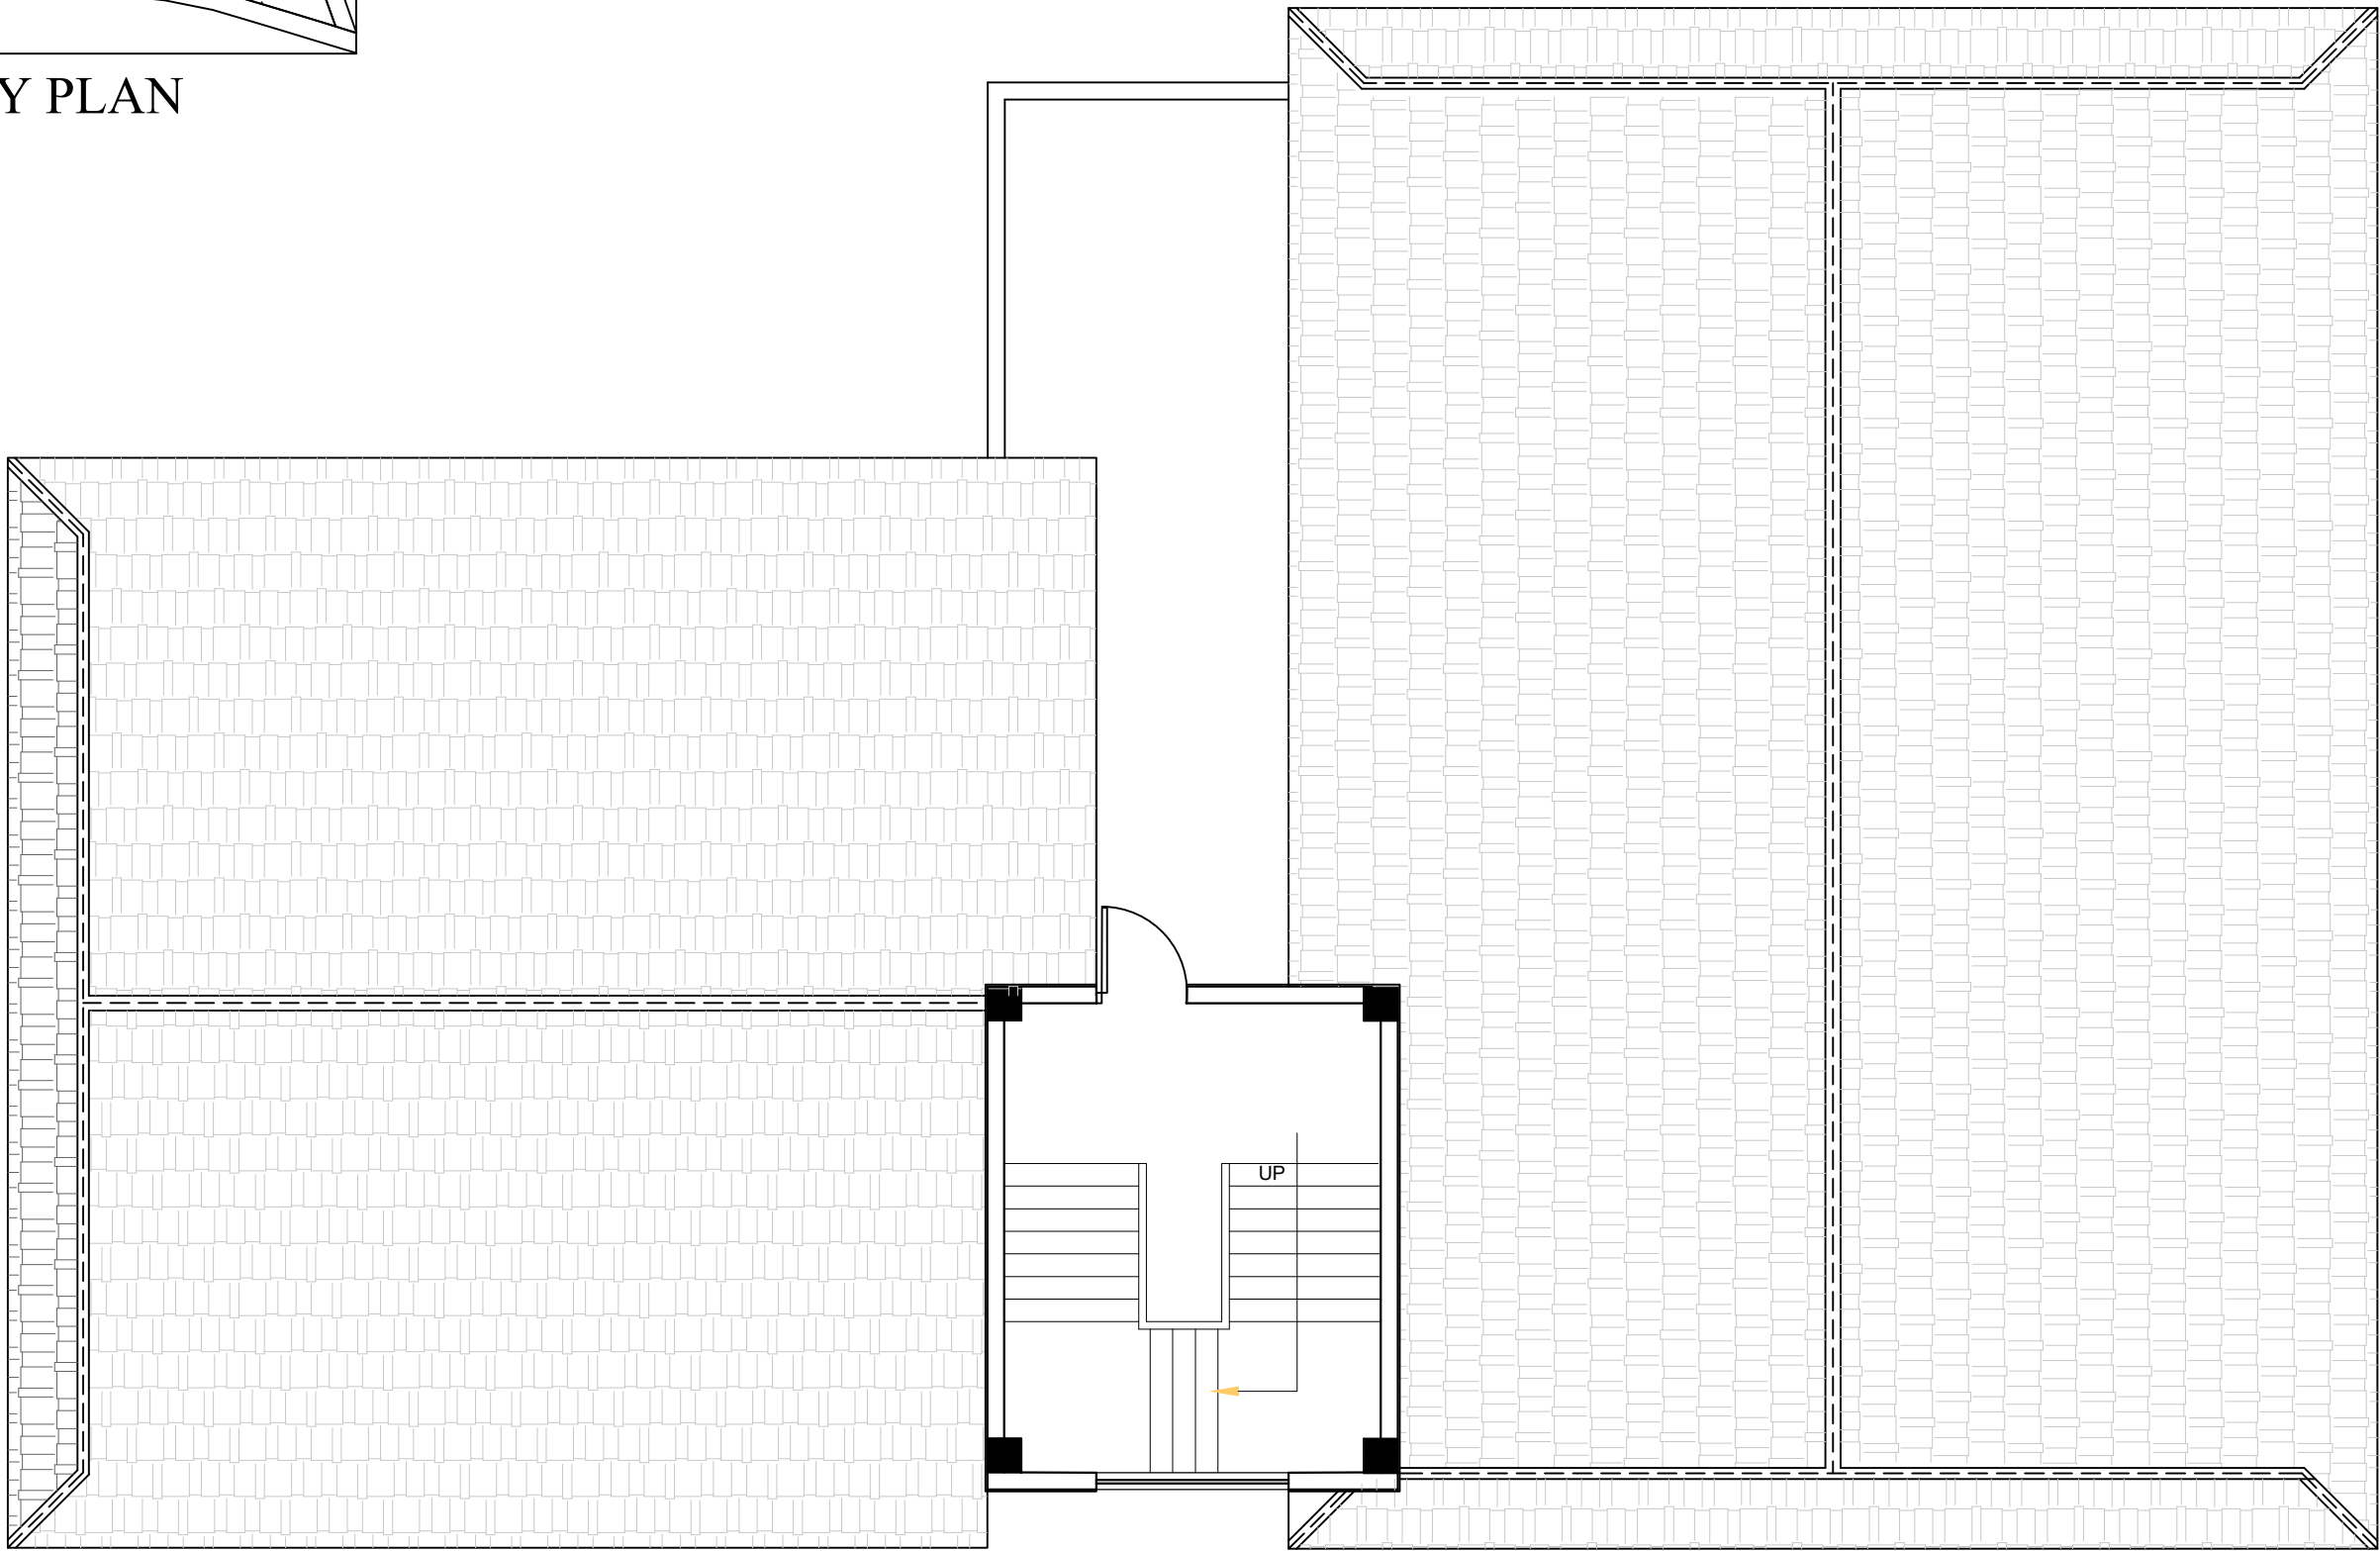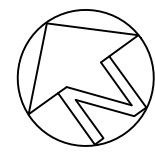

SECOND FLOOR PLAN

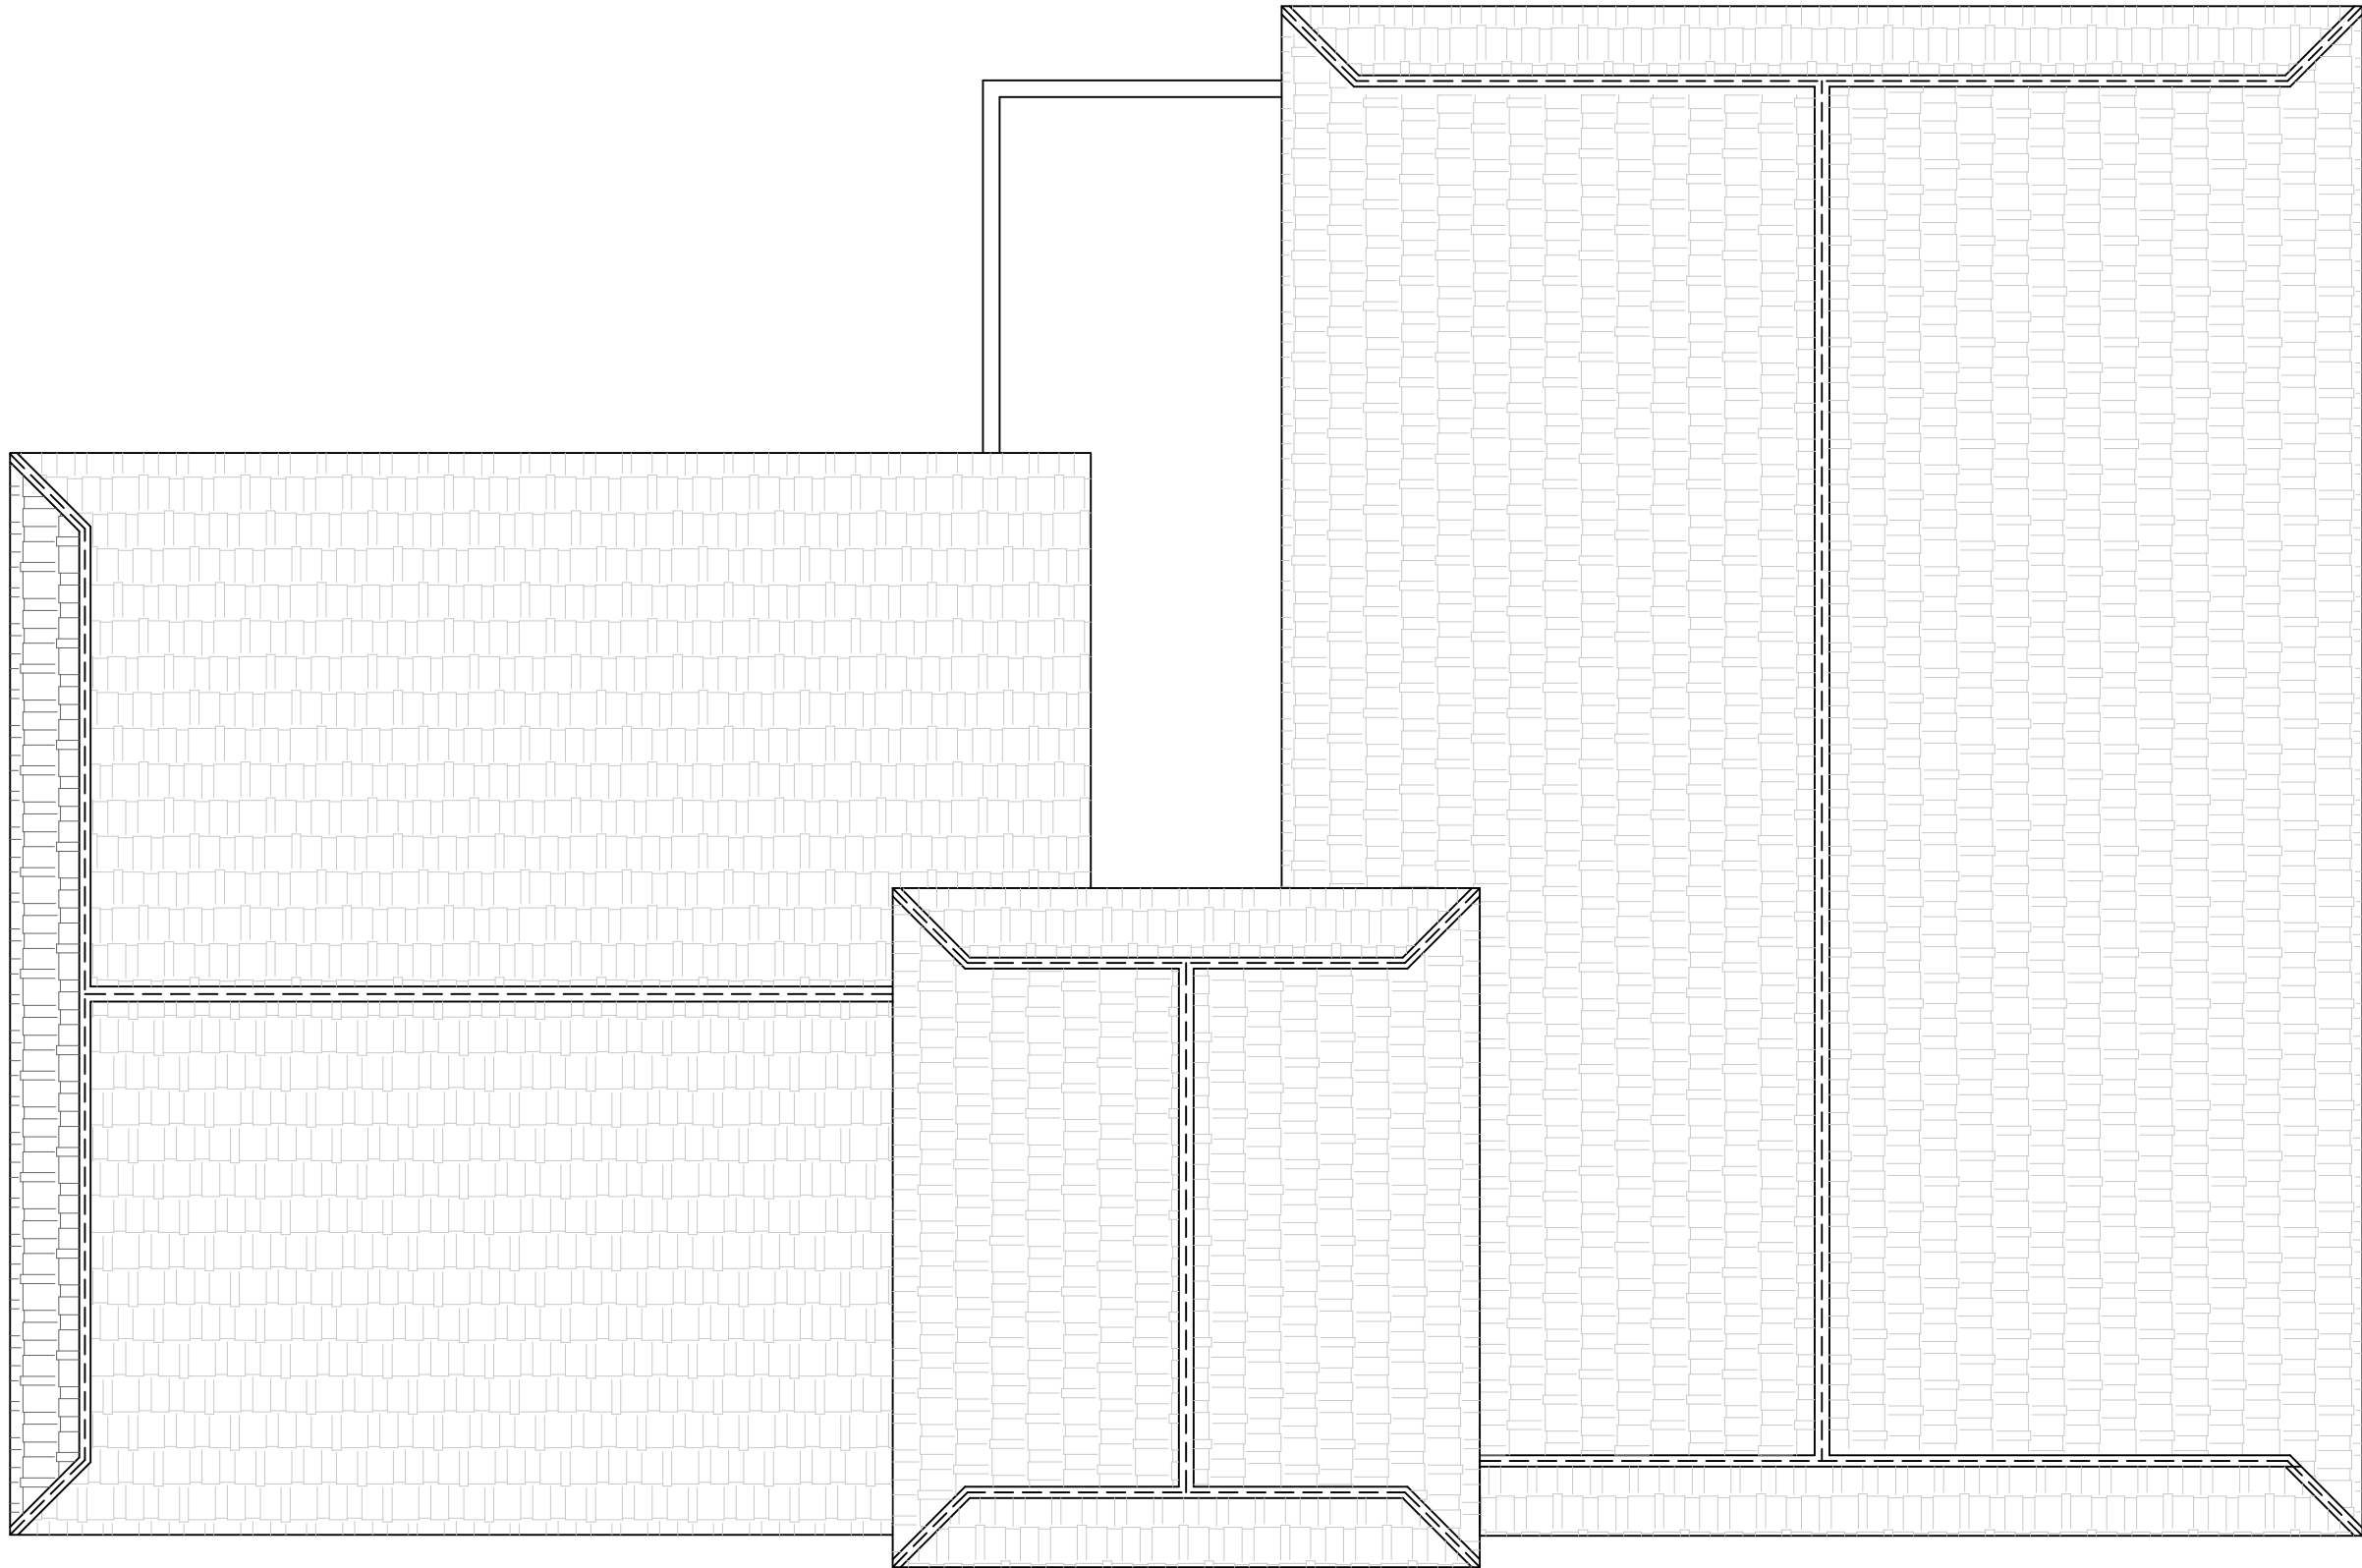

ROOF PLAN

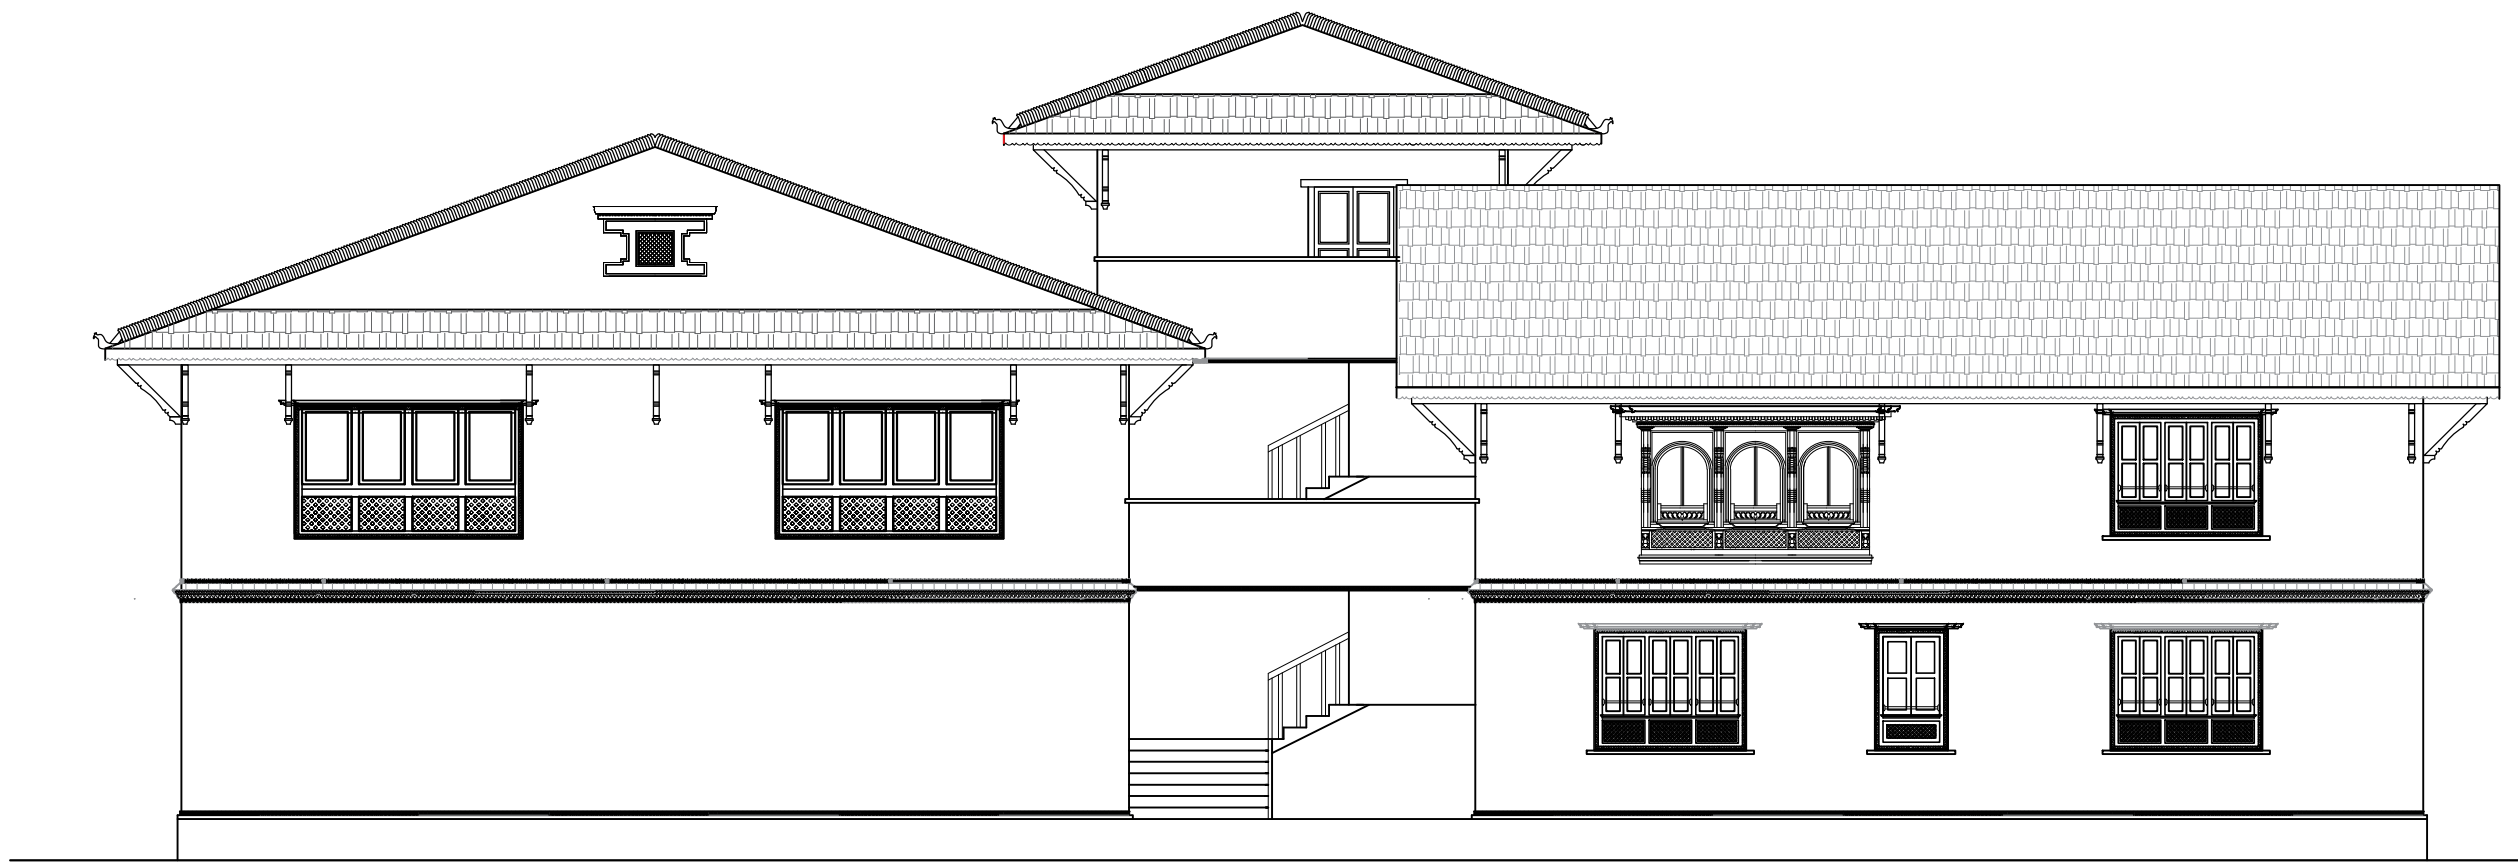


NORTH ELEVATION



EAST ELEVATION



PURBANCHAL UNIVERSITY KHWOPA ENGINEERING COLLEGE DEPARTMENT OF ARCHITECTURE LIBALI-02-BKT	FINAL PRESENTATION B.ARCHITECTURE.THESIS	TITLE : PLAN SCALE:- 1:100	NAME:-ANU CHHUKAN ROLL:NO:- 760107	SHEET NO:-
---	--	--	--	-----------------------------------

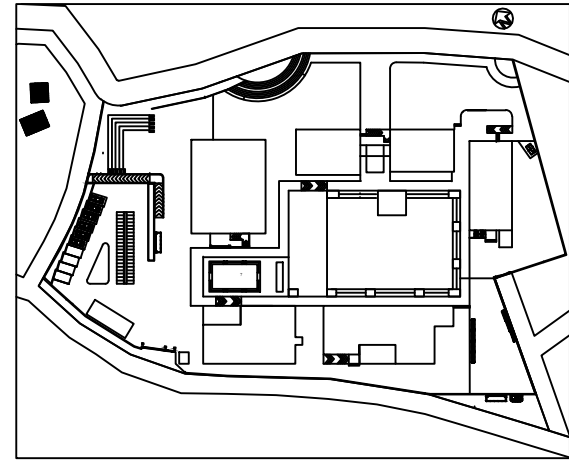

KEY PLAN


DAYCARE AND HEALTH CLUB

SENIOR CITIZEN CENTER
BRAHMAYANI, BHAKTAPUR

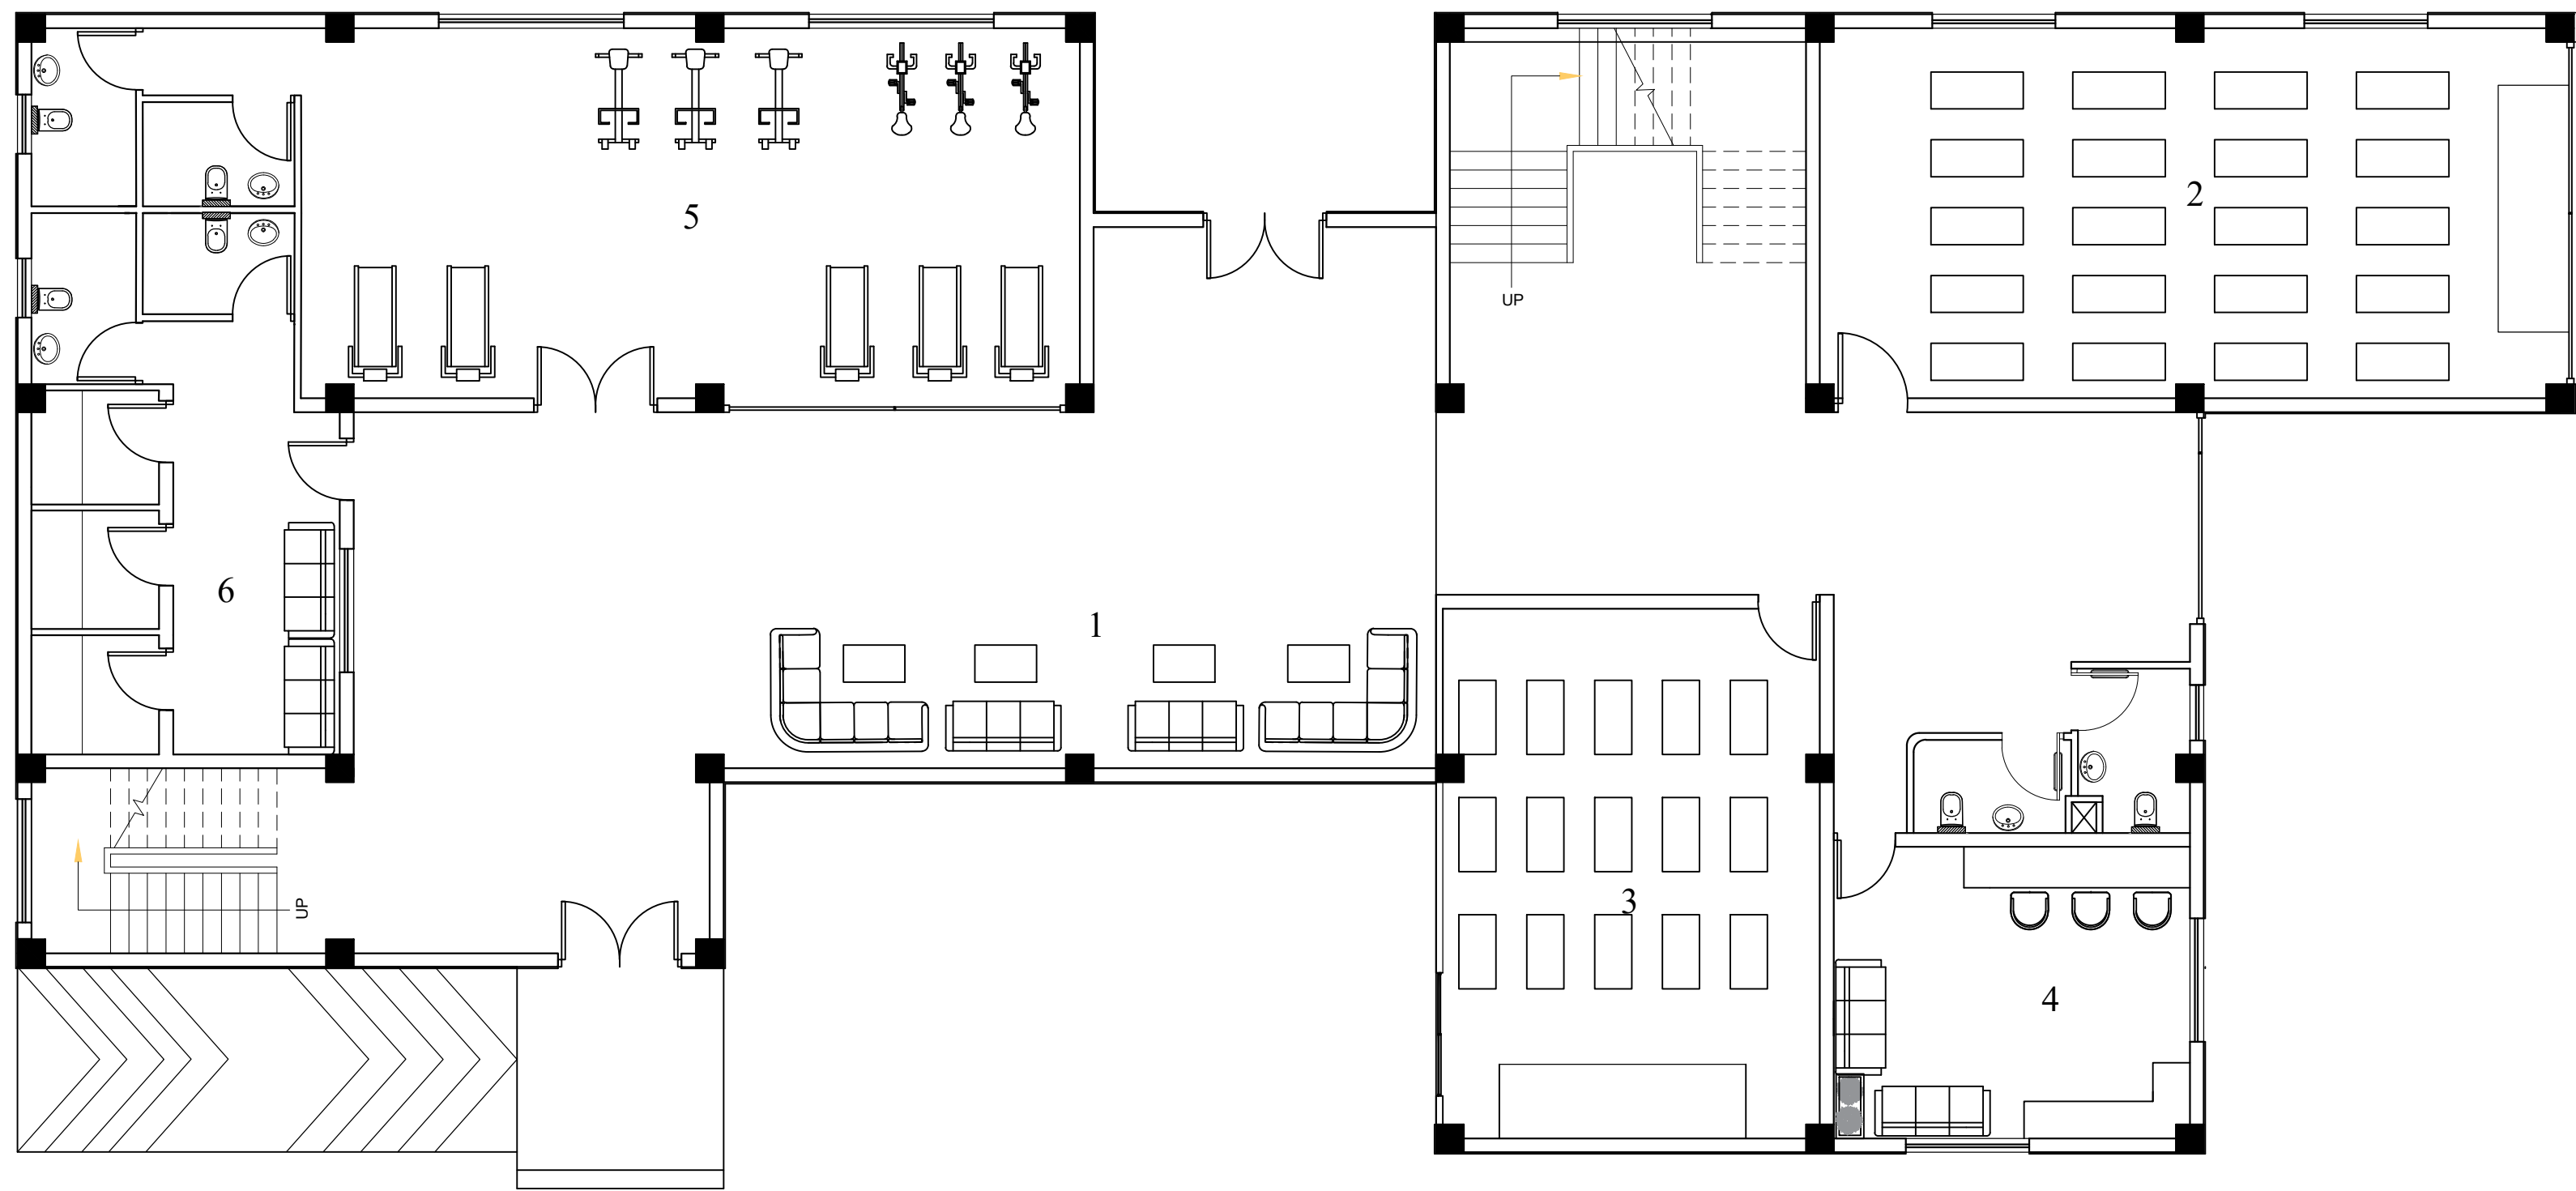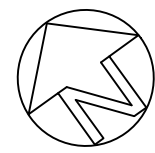



GROUND FLOOR PLAN

- 1 COMMON LIVING AREA
- 2 YOGA ROOM
- 3 MEDITATION ROOM
- 4 SALON
- 5 GYM
- 6 SAUNA

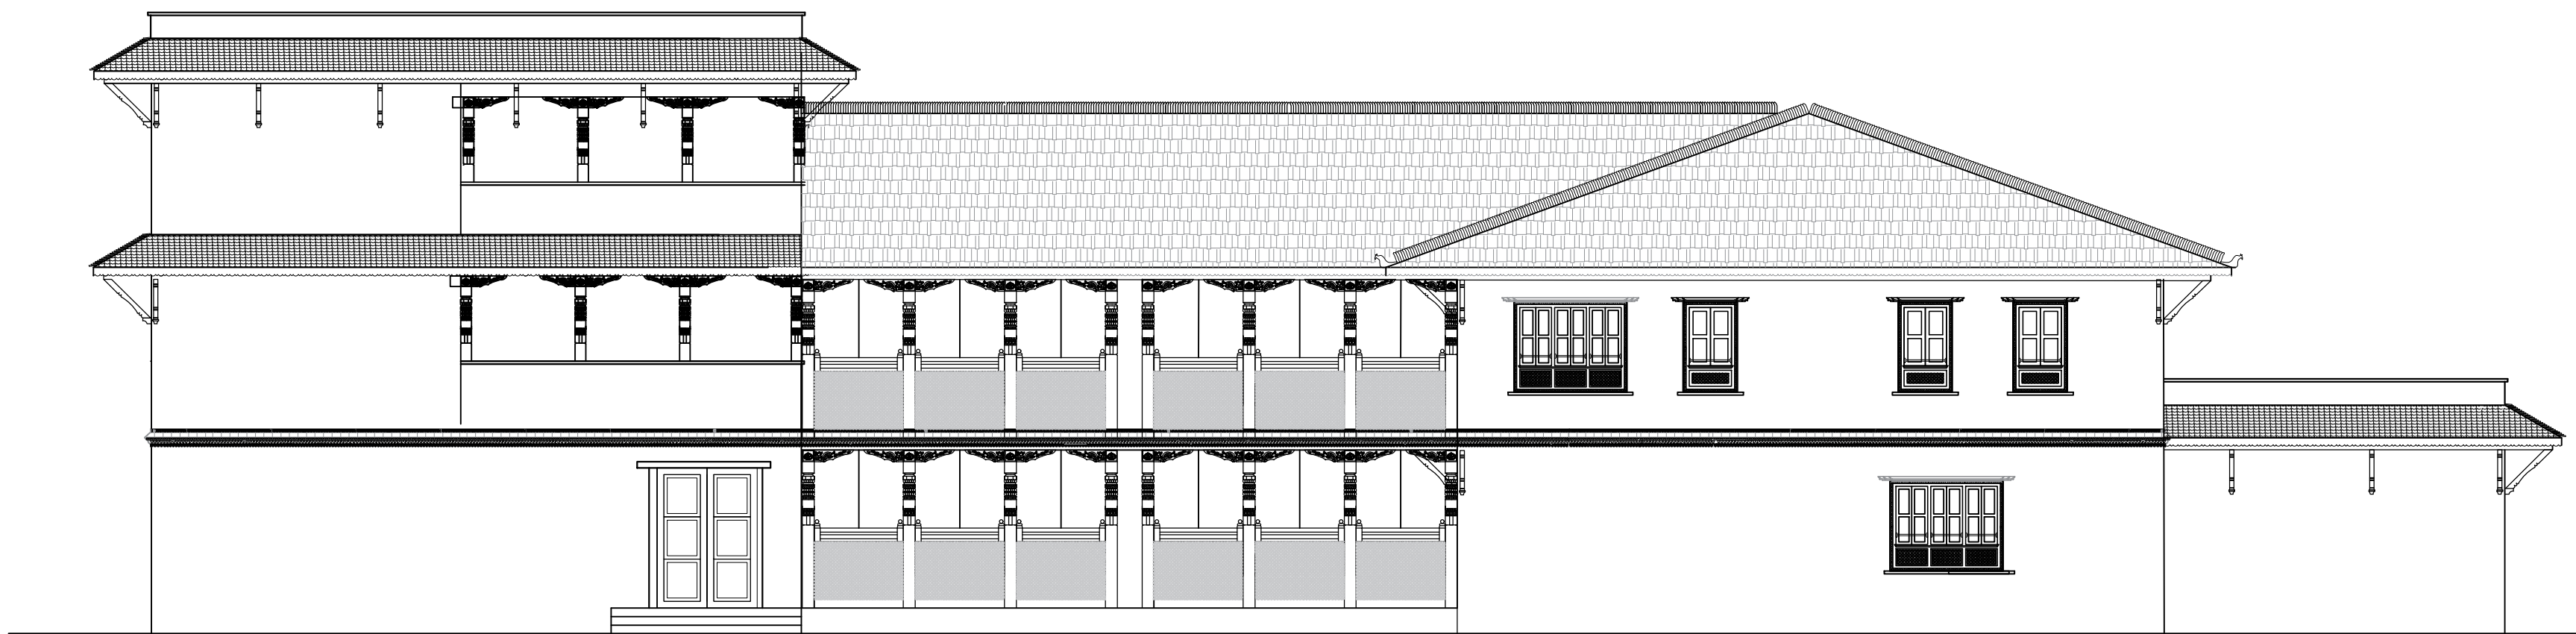

SOUTH ELEVATION


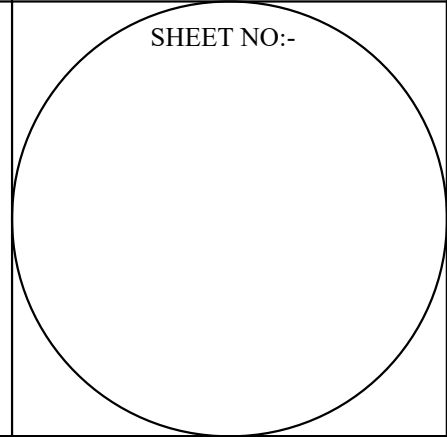


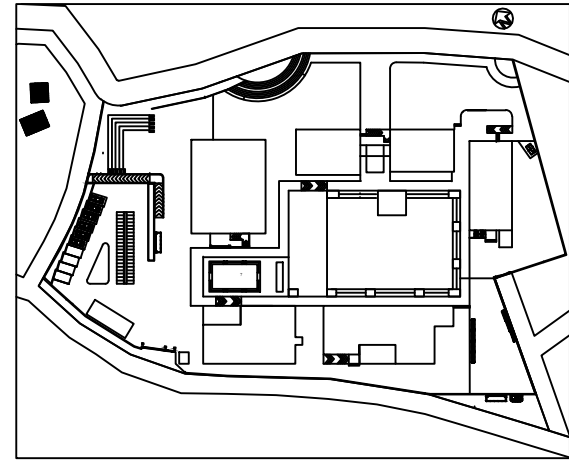

KEY PLAN

DAYCARE AND HEALTH CLUB

SENIOR CITIZEN CENTER
BRAHMAYANI, BHAKTAPUR

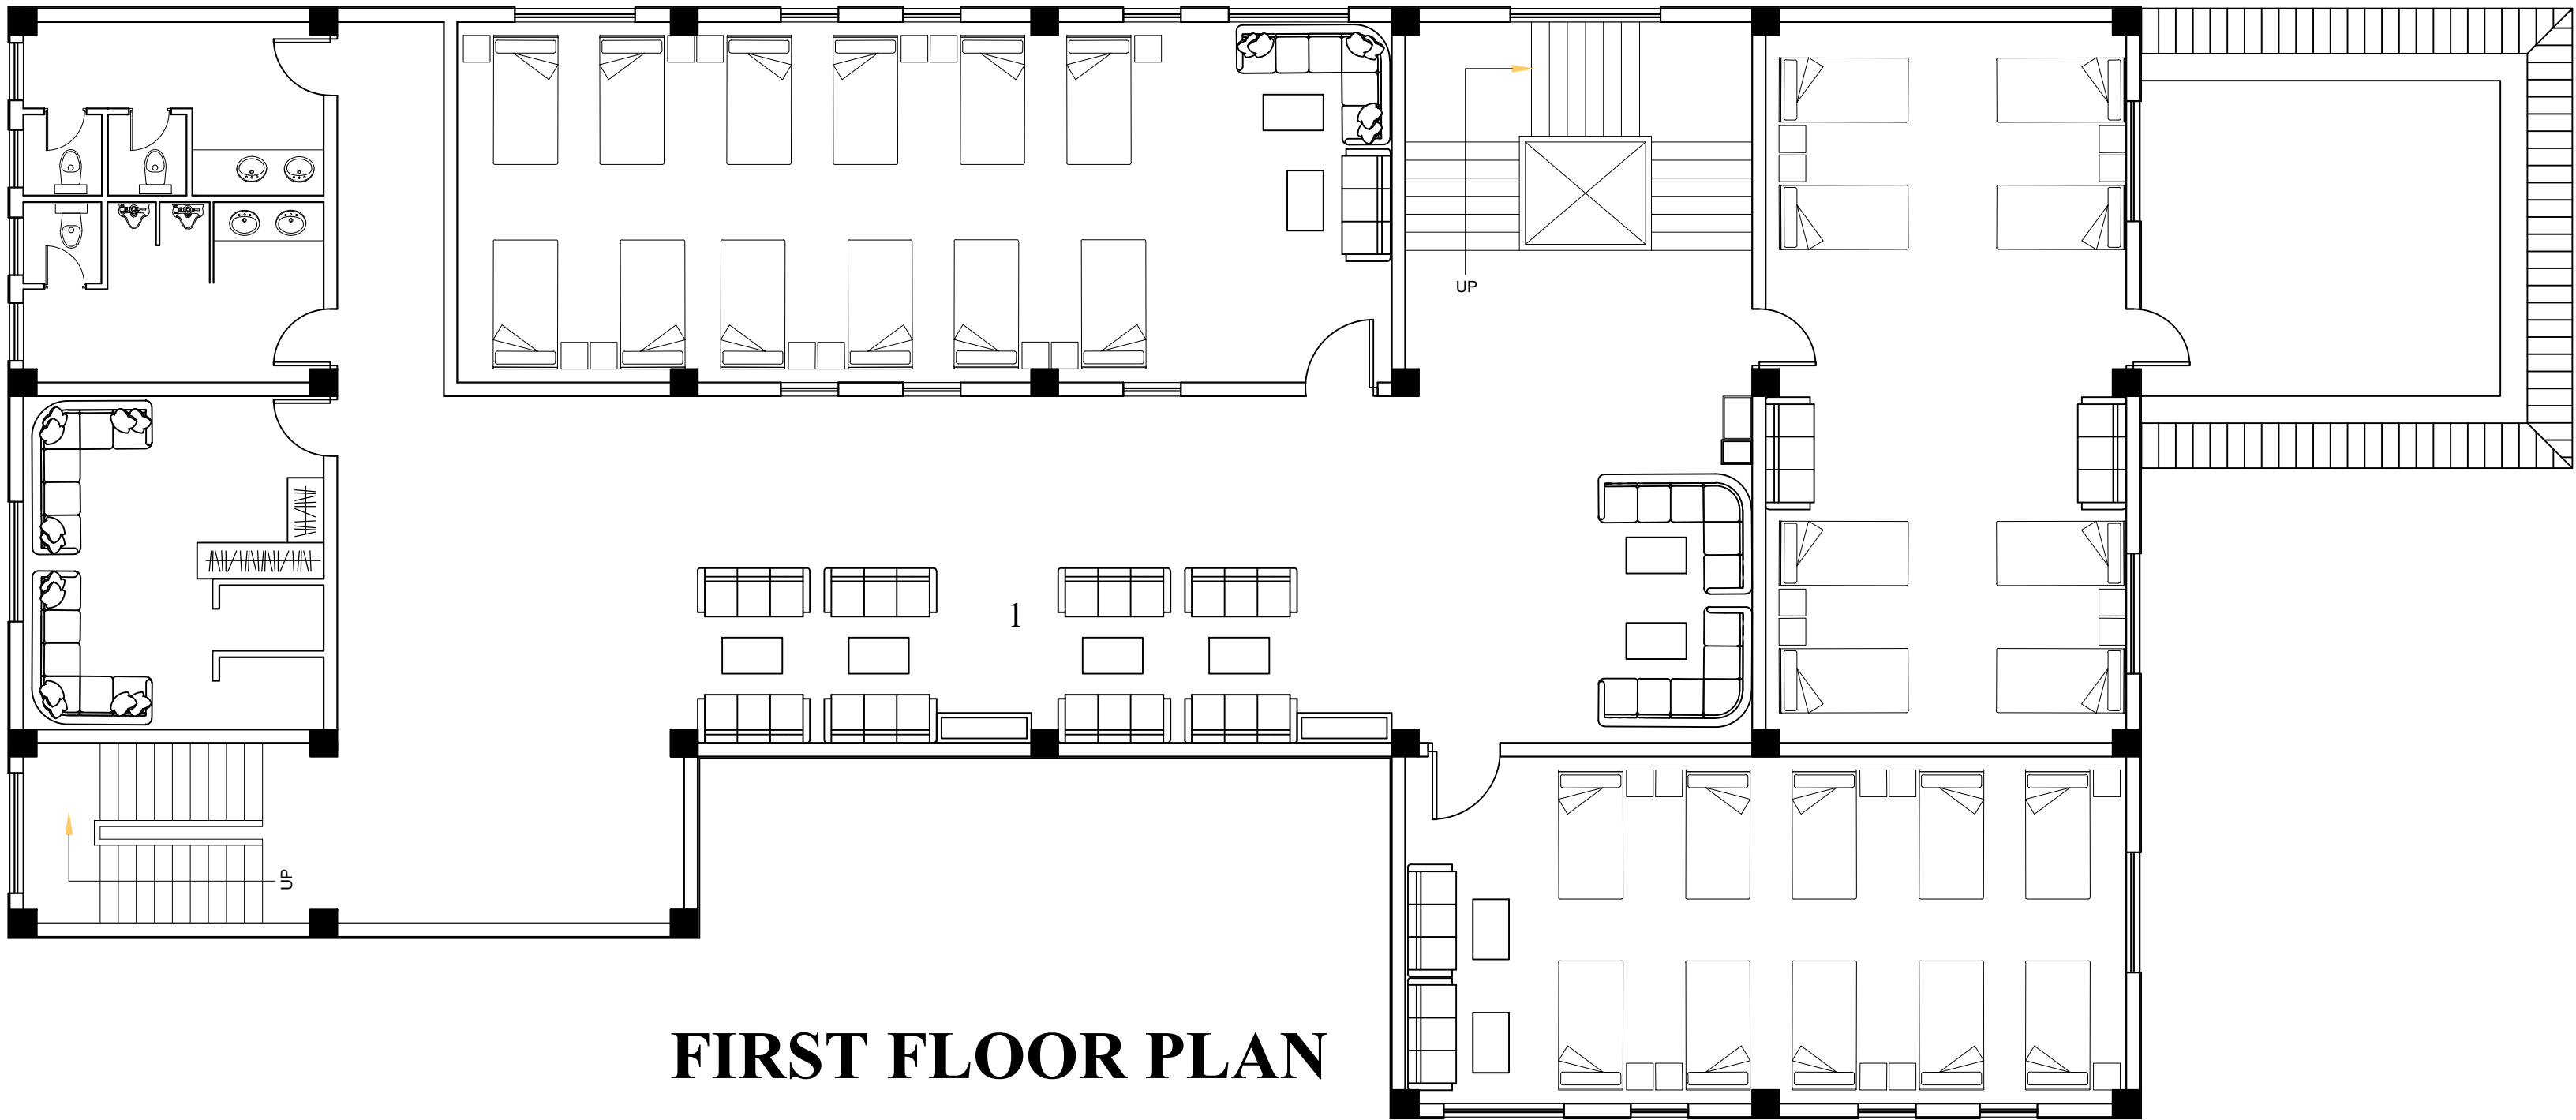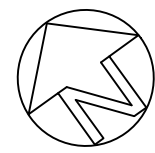


FIRST FLOOR PLAN

- 1 COMMON LIVING AREA
- 2 DAY CARE ROOM
- 3 STAFF ROOM



NORTH ELEVATION



PURBANCHAL UNIVERSITY KHWOPA ENGINEERING COLLEGE DEPARTMENT OF ARCHITECTURE LIBALI-02-BKT	FINAL PRESENTATION B.ARCHITECTURE.THESIS	TITLE : PLAN SCALE:- 1:100	NAME:-ANU CHHUKAN ROLL:NO:- 760107	SHEET NO:-
---	--	--	--	-----------------------------------

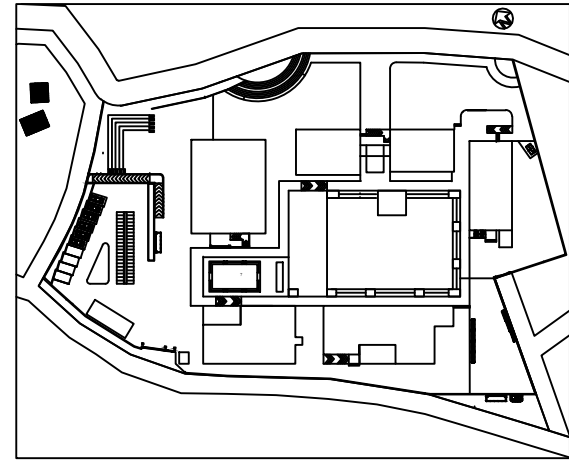


KEY PLAN

DAYCARE AND HEALTH CLUB

SENIOR CITIZEN CENTER
BRAHMAYANI, BHAKTAPUR

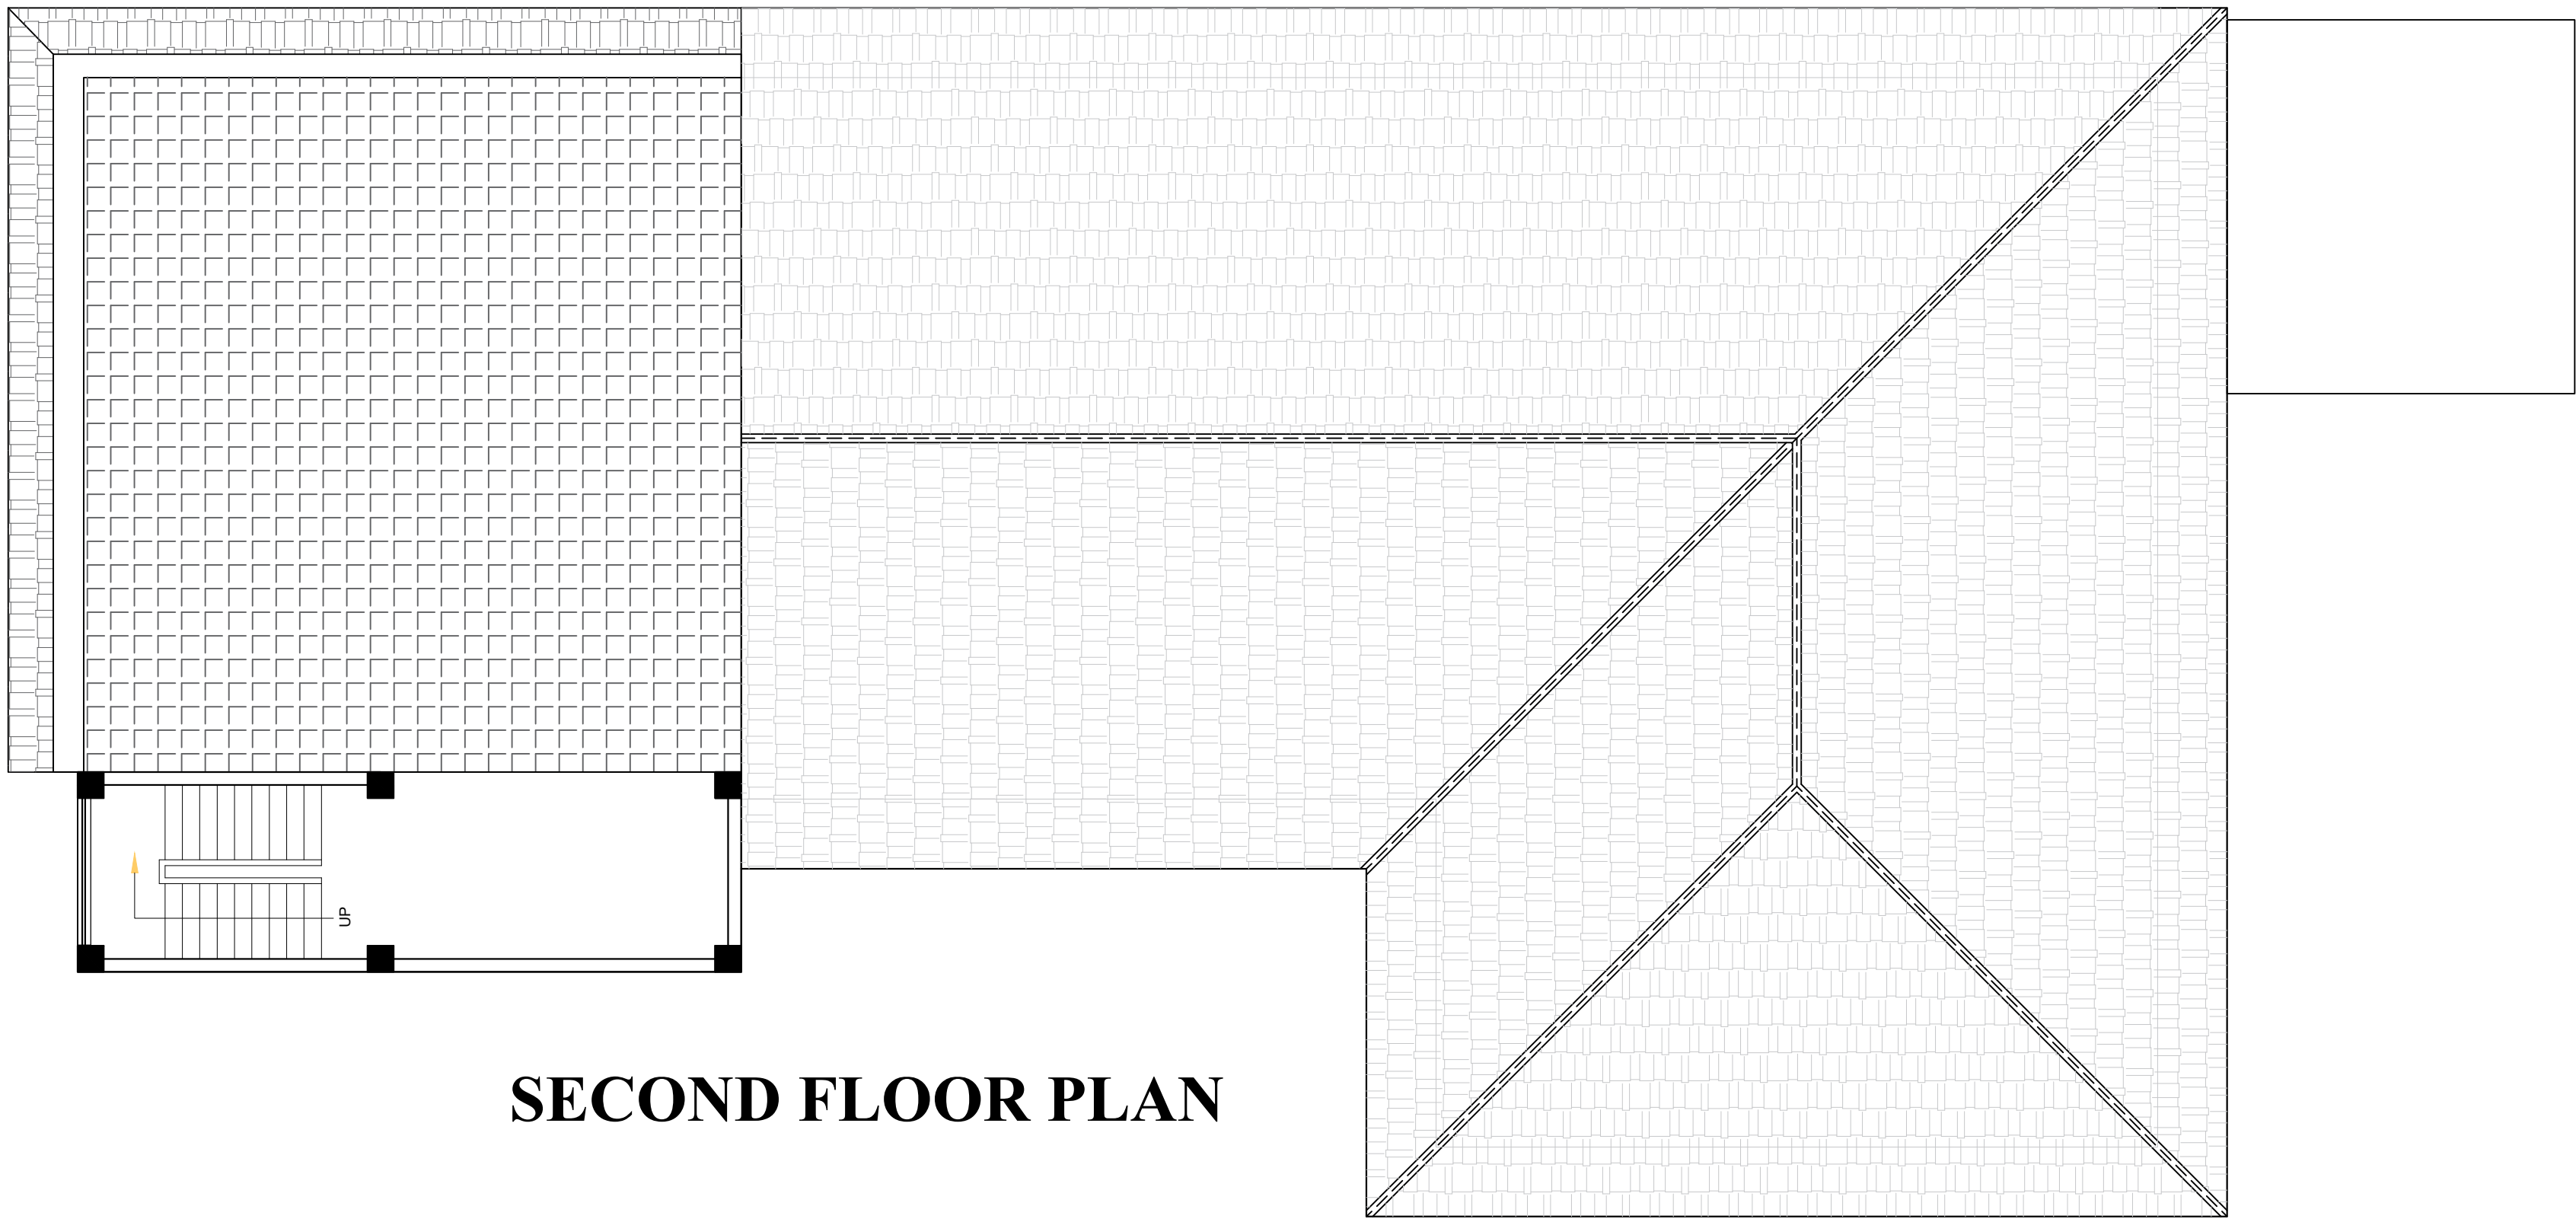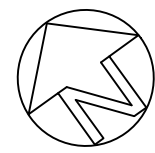

SECOND FLOOR PLAN

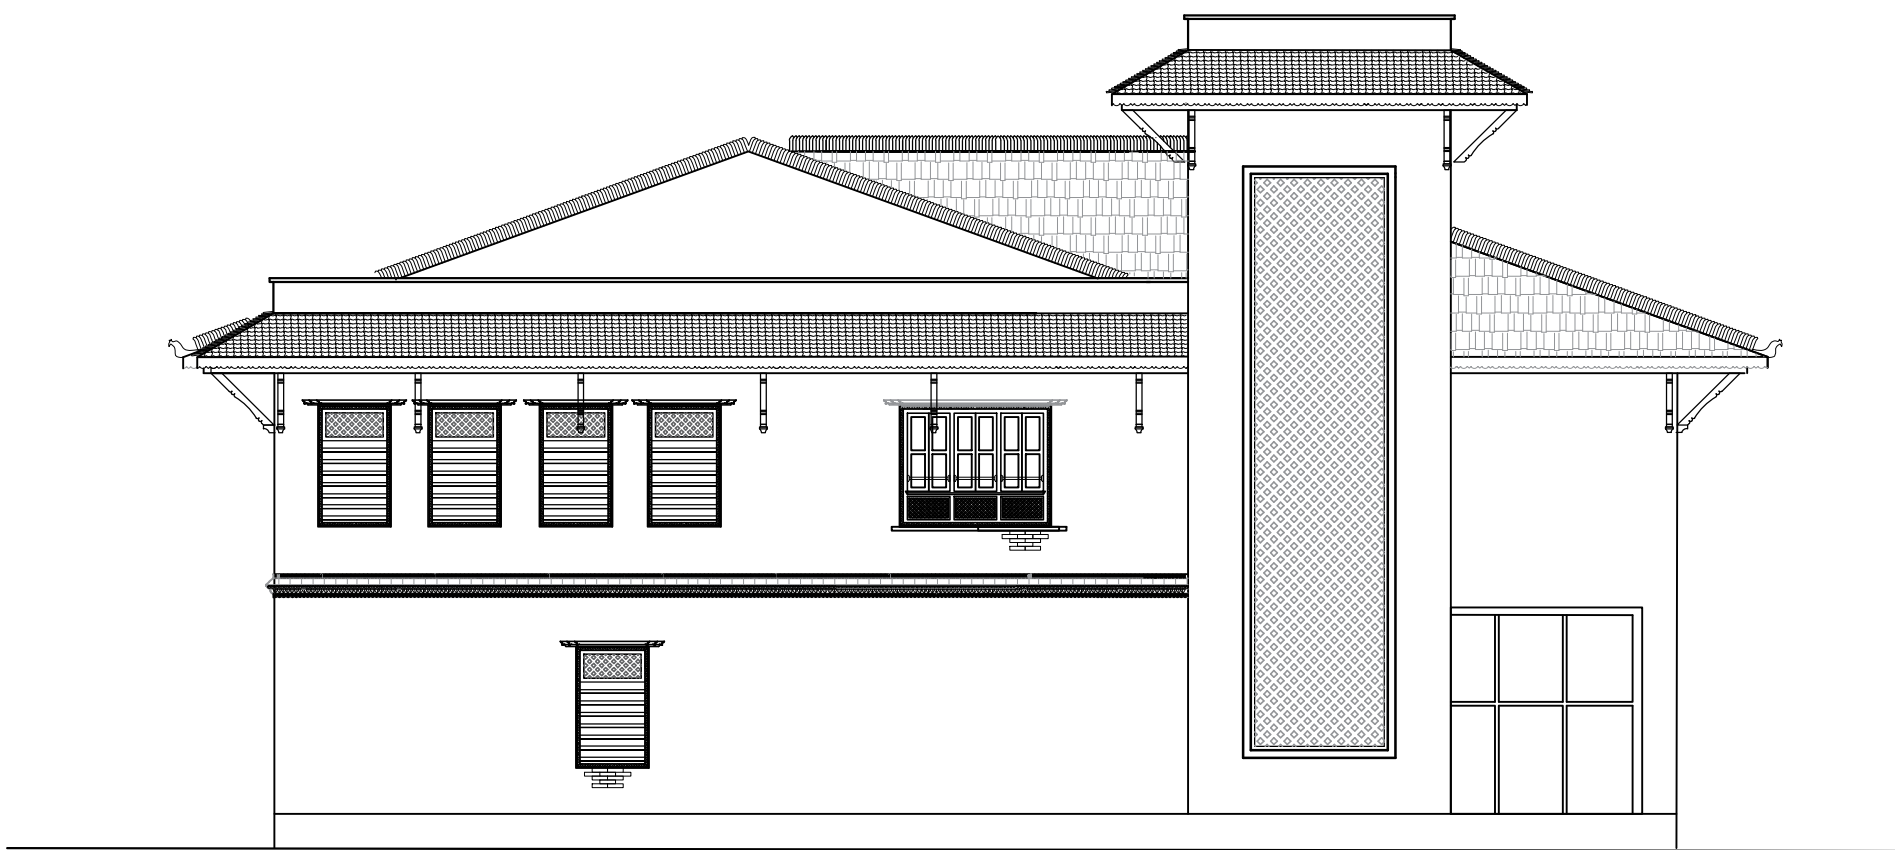


WEST ELEVATION



EAST ELEVATION



PURBANCHAL UNIVERSITY KHWOPA ENGINEERING COLLEGE DEPARTMENT OF ARCHITECTURE LIBALI-02-BKT	FINAL PRESENTATION B.ARCHITECTURE.THESIS	TITLE : PLAN SCALE:- 1:100	NAME:-ANU CHHUKAN ROLL:NO:- 760107	SHEET NO:-
---	--	--	--	-----------------------------------

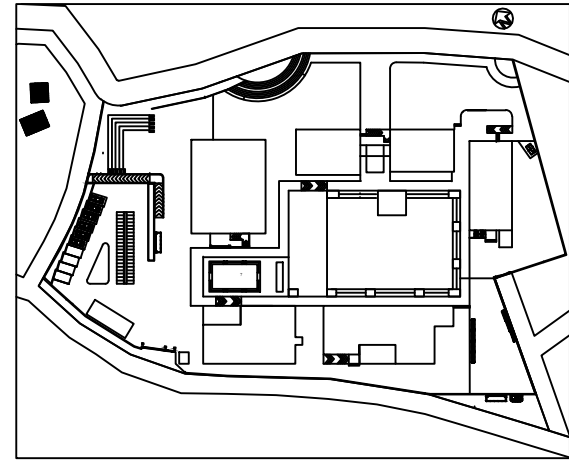


KEY PLAN

ADMIN AND RECREATIONAL
BLOCK

SENIOR CITIZEN CENTER
BRAHMAYANI, BHAKTAPUR

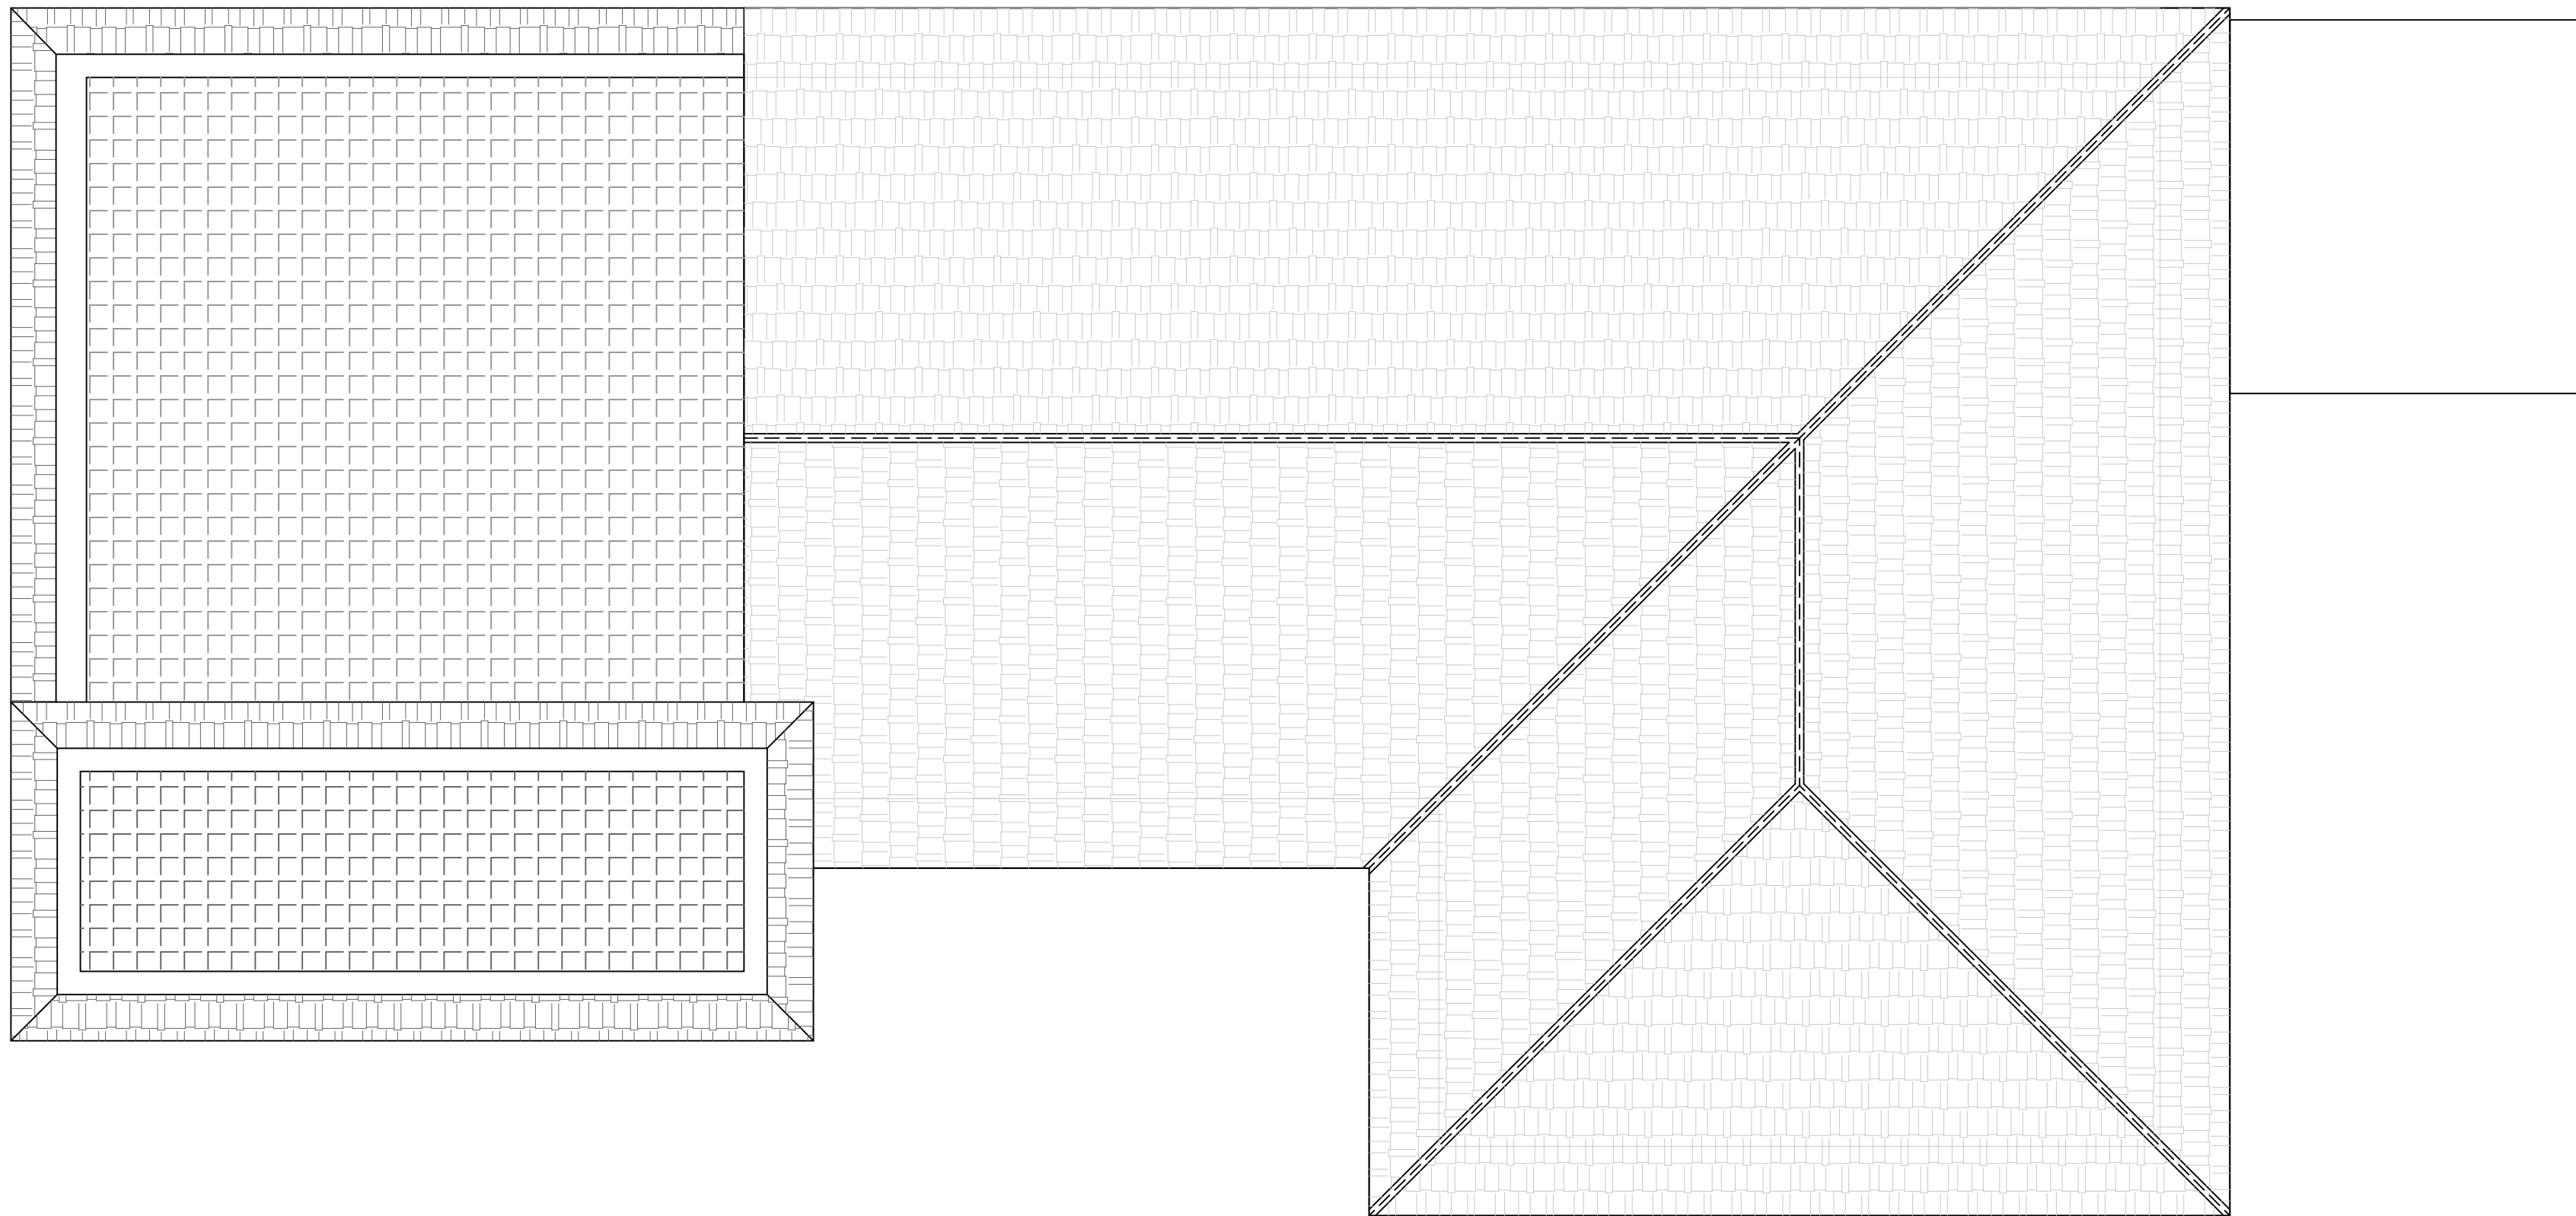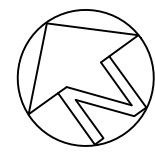

ROOF PLAN

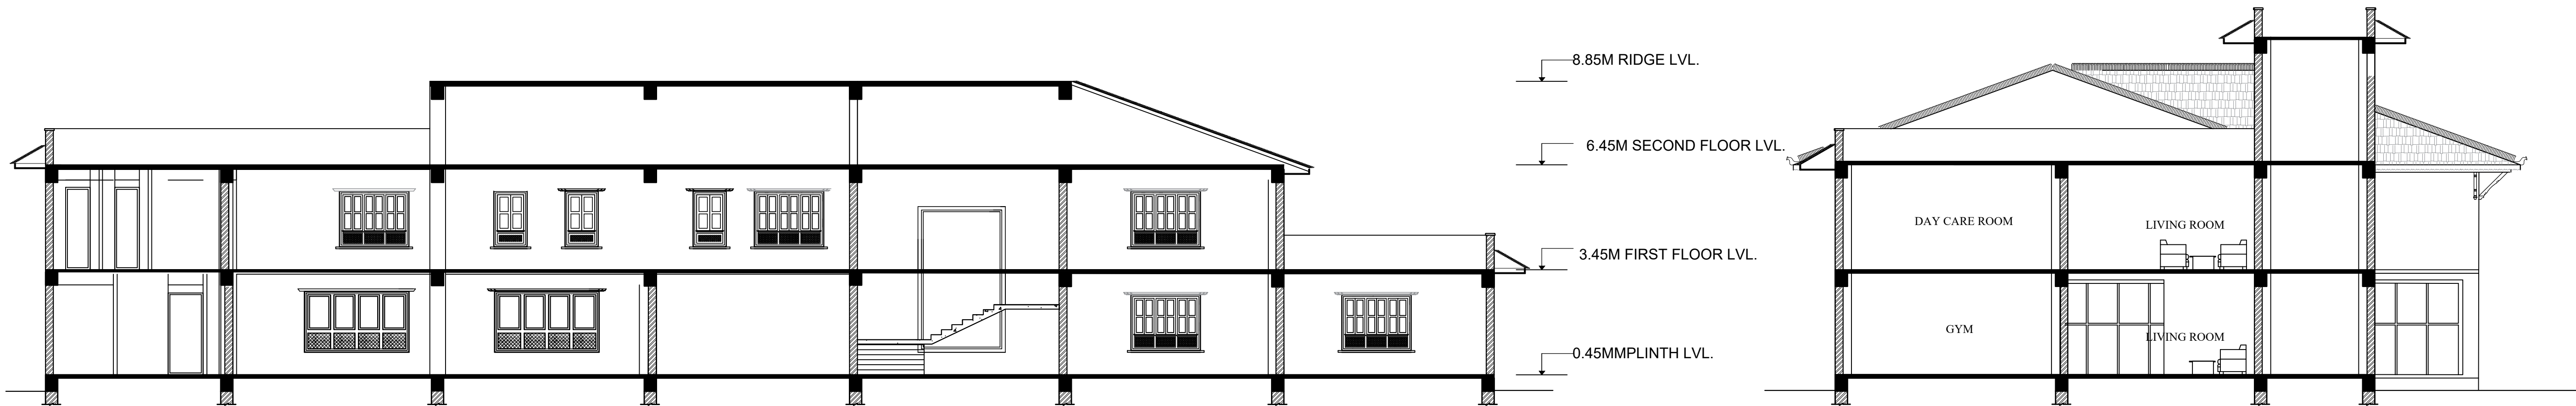

SECTION

SECTION

PURBANCHAL UNIVERSITY KHWOPA ENGINEERING COLLEGE DEPARTMENT OF ARCHITECTURE LIBALI-02-BKT	FINAL PRESENTATION B.ARCHITECTURE.THESIS	TITLE : PLAN SCALE:- 1:100	NAME:-ANU CHHUKAN ROLL:NO:- 760107	SHEET NO:-
--	---	---	---	-----------------------