

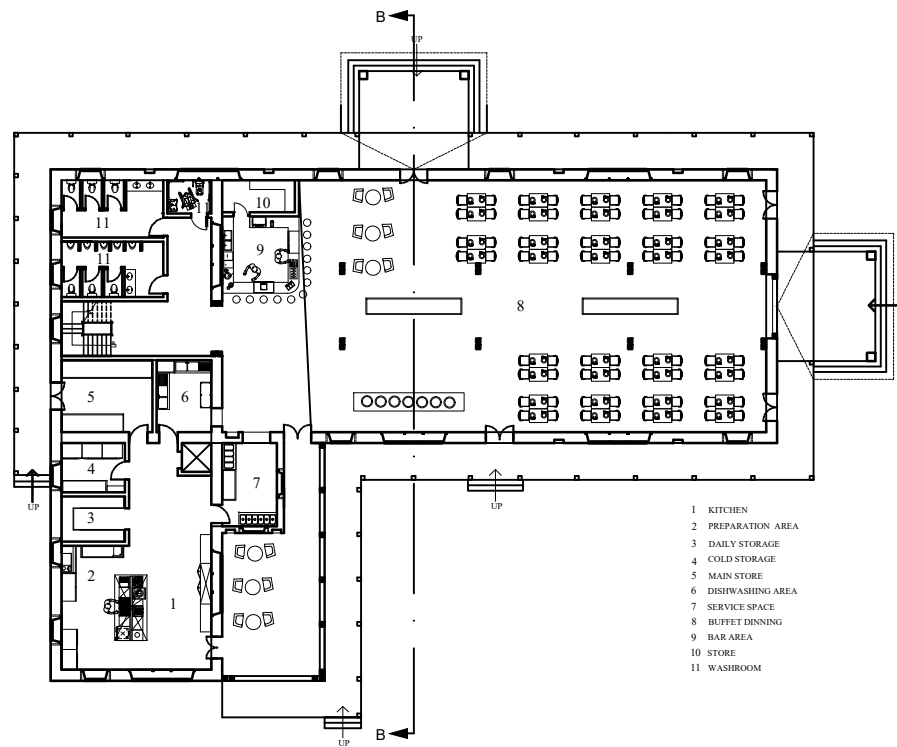


RESTAURANT BLOCK


BOUTIQUE HOTEL
"BEYOND ACCOMODATION AS CULTURAL AND EXPERIMENTAL HUB"
BARAHI, BHAKTAPUR

 


GROUND FLOOR PLAN

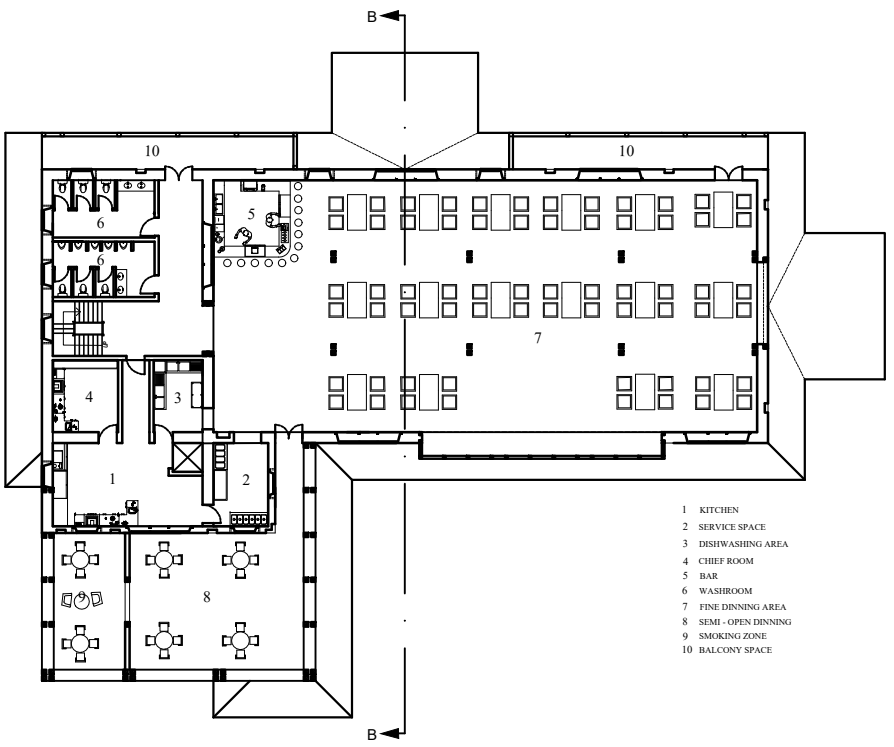

FIRST FLOOR PLAN

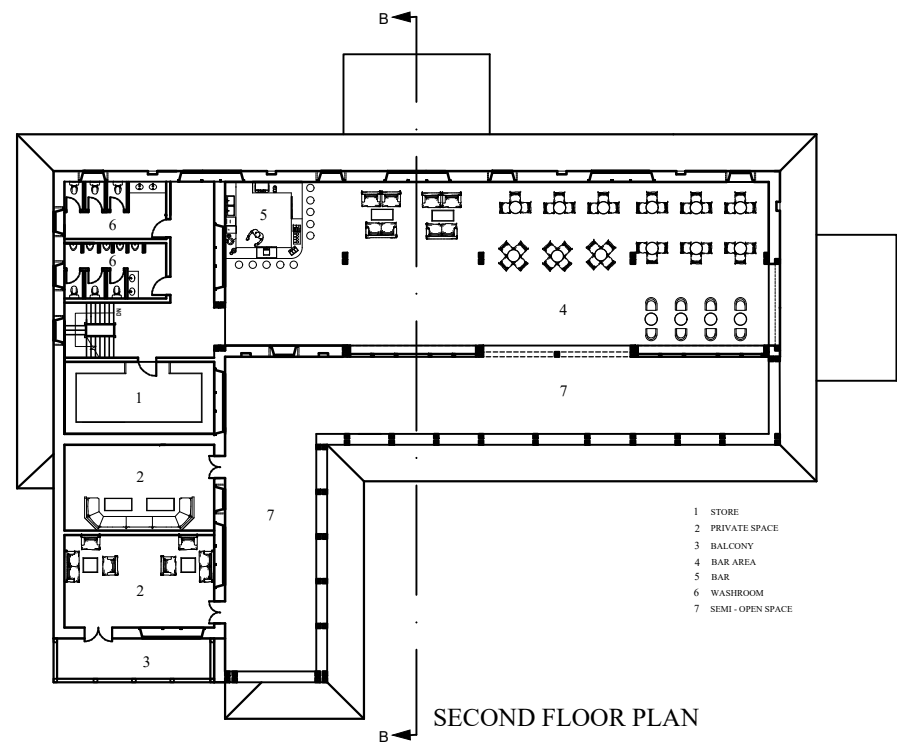


SECOND FLOOR PLAN

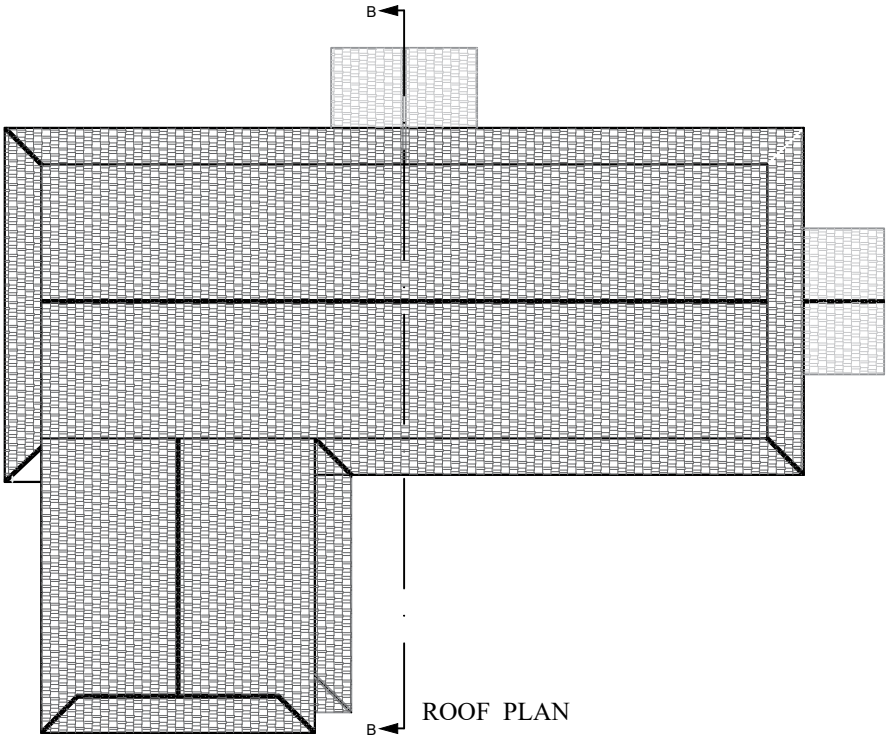


ROOF PLAN

RESTAURANT BLOCK

BOUTIQUE HOTEL
"BEYOND ACCOMODATION AS CULTURAL AND EXPERIMENTAL HUB"
BARAHI, BHAKTAPUR

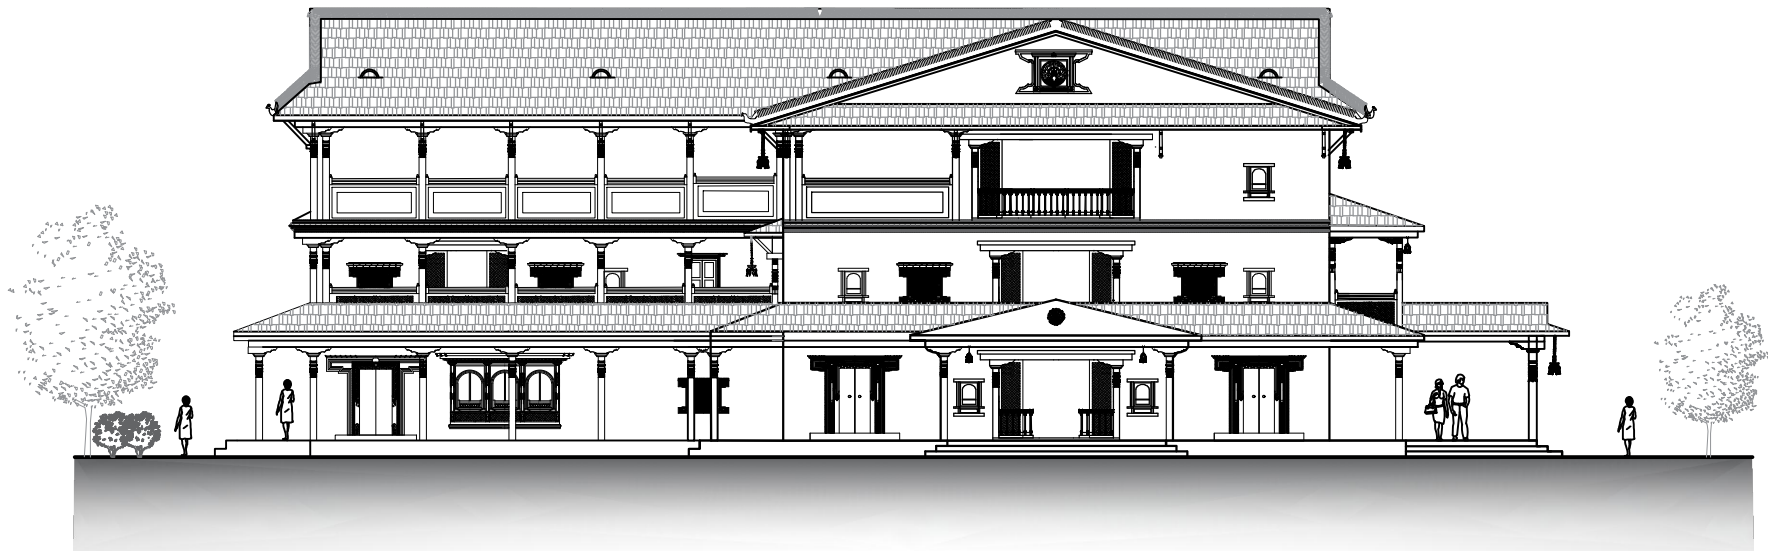

EAST ELEVATION

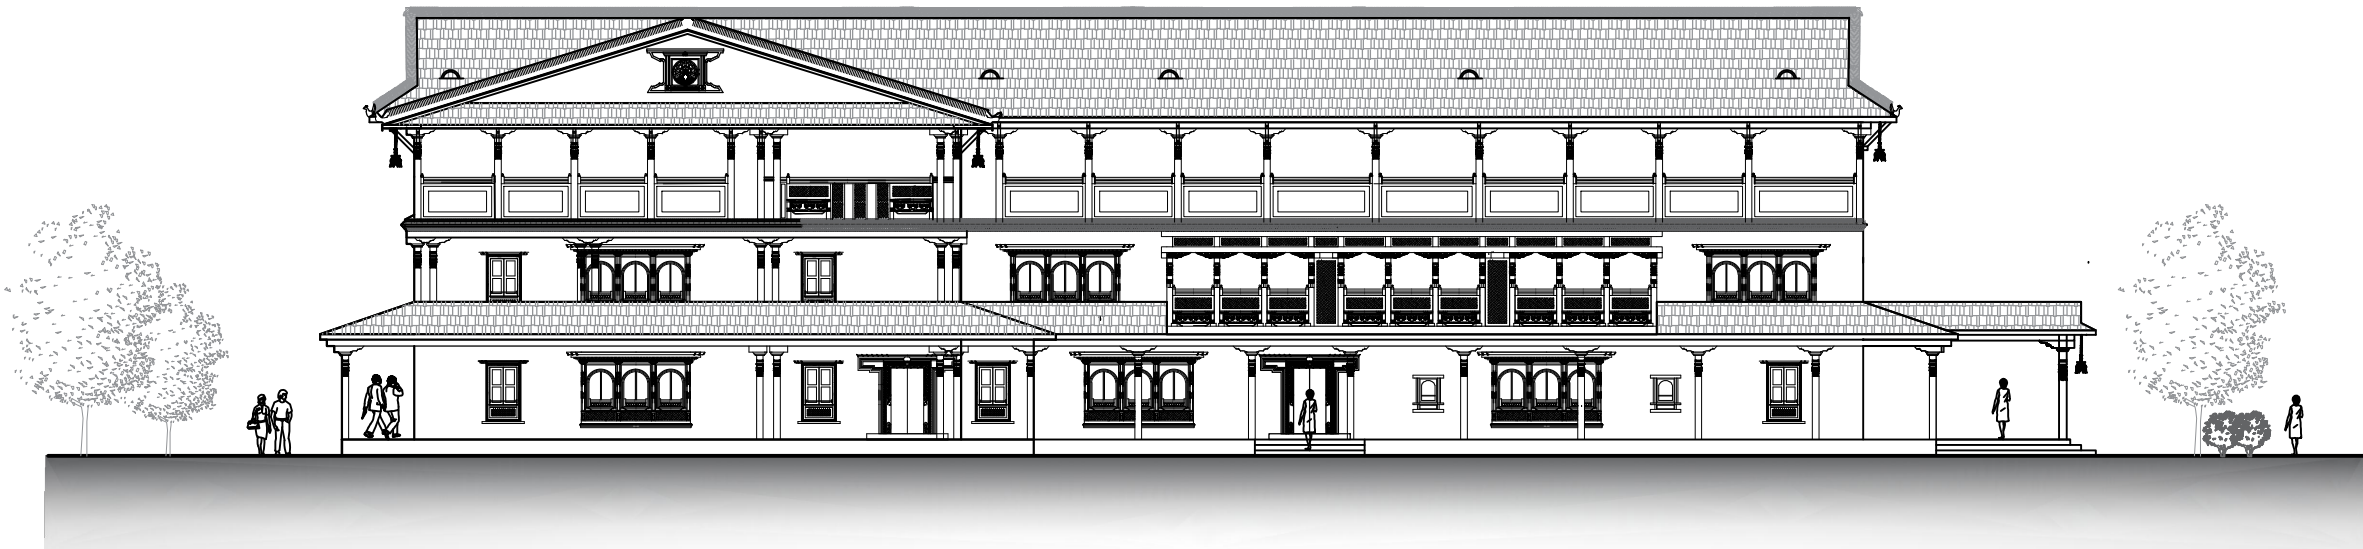


SOUTH ELEVATION

PURBANCHAL UNIVERSITY
KHWOPA ENGINEERING COLLEGE
DEPARTMENT OF ARCHITECTURE
LIBALI-02-BKT

FINAL PRESENTATION
B.ARCHITECTURE.THESIS


TITLE : ELEVATION
SCALE:- 1:200

NAME:-KRISHA JYAKHWA
ROLL:NO:- 760117

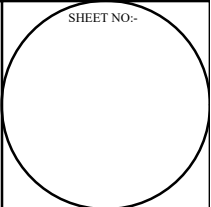


RESTAURANT BLOCK

BOUTIQUE HOTEL
"BEYOND ACCOMODATION AS CULTURAL AND EXPERIMENTAL HUB"
BARAHI, BHAKTAPUR

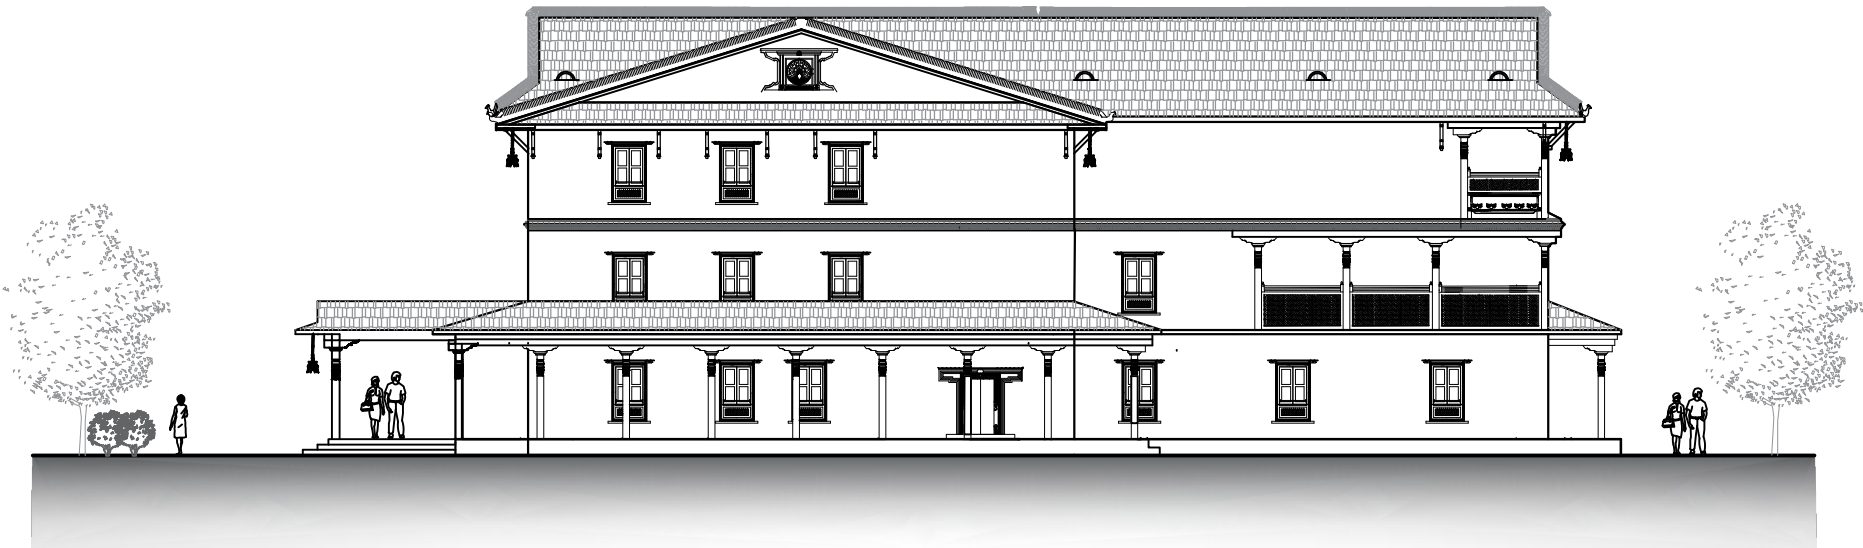

WEST ELEVATION

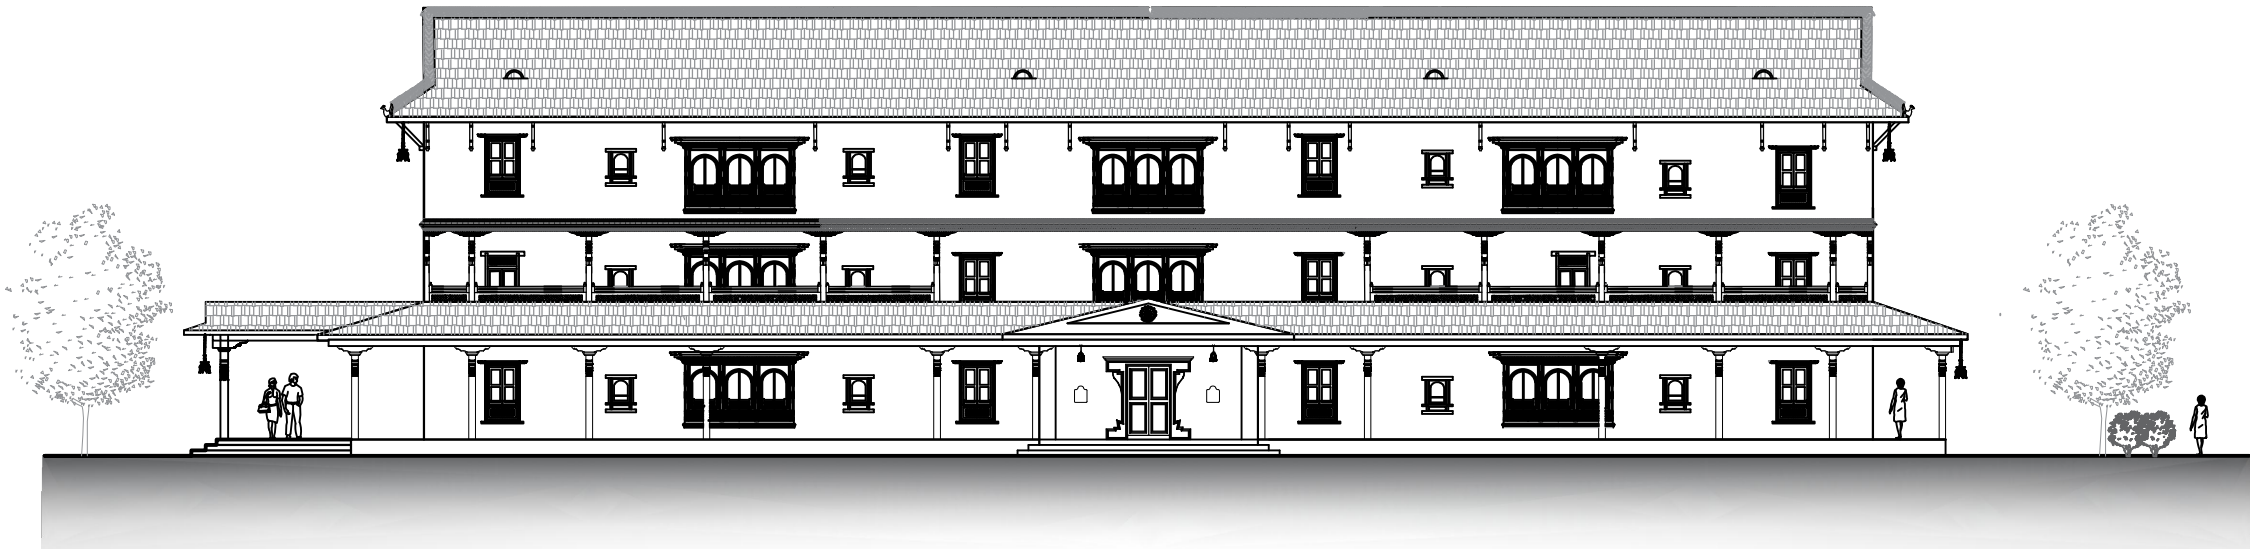


NORTH ELEVATION

PURBANCHAL UNIVERSITY
KHWOPA ENGINEERING COLLEGE
DEPARTMENT OF ARCHITECTURE
LIBALI-02-BKT

FINAL PRESENTATION
B.ARCHITECTURE.THESIS


TITLE : ELEVATION
SCALE:- 1:200

NAME:-KRISHA JYAKHWA
ROLL:NO:- 760117

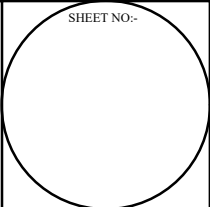

RESTAURANT BLOCK

BOUTIQUE HOTEL
"BEYOND ACCOMODATION AS CULTURAL AND EXPERIMENTAL HUB"
BARAHI, BHAKTAPUR

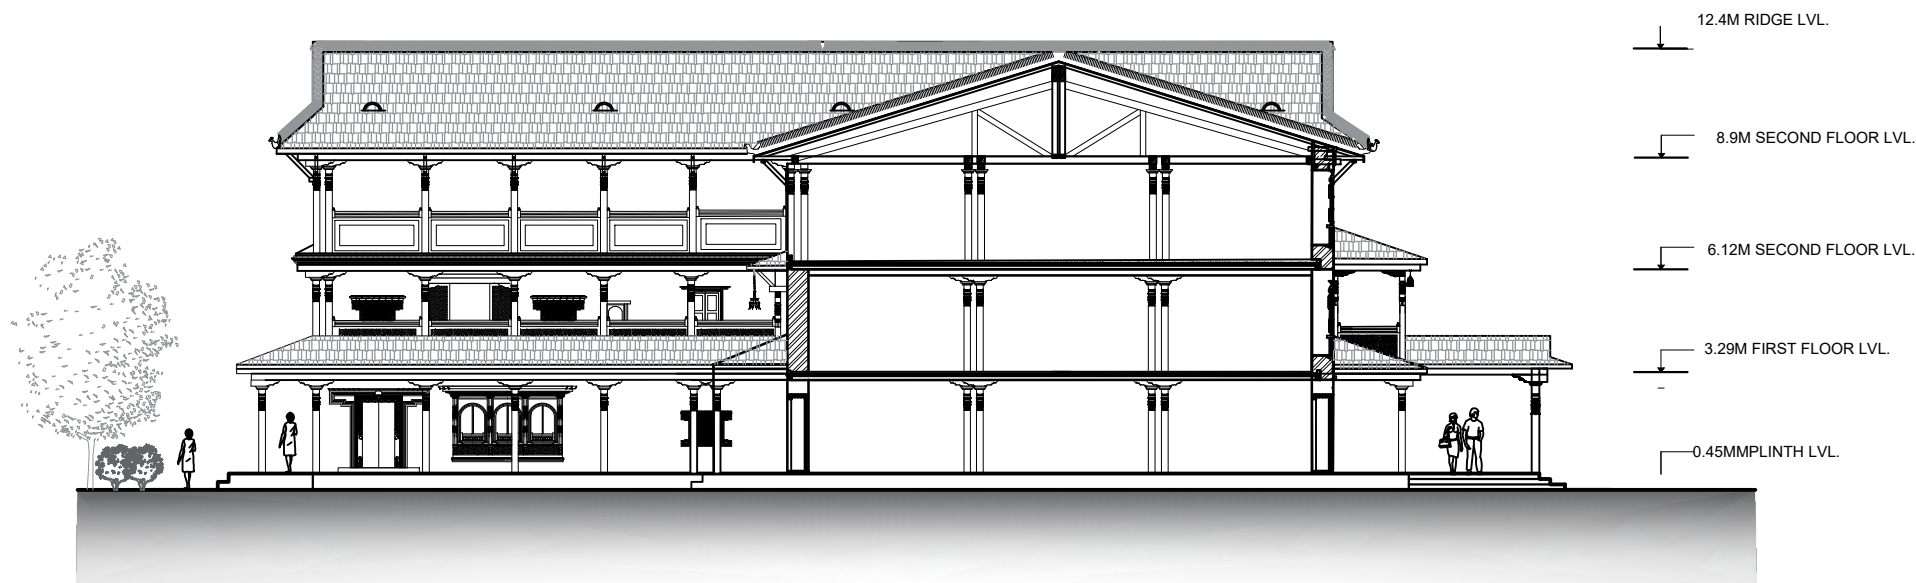


SECTION AT B-B

PURBANCHAL UNIVERSITY
KHWOPA ENGINEERING COLLEGE
DEPARTMENT OF ARCHITECTURE
LIBALI-02-BKT

FINAL PRESENTATION
B.ARCHITECTURE.THESIS




TITLE : SECTION
SCALE:- 1:200

NAME:-KRISHA JYAKHWA
ROLL:NO:- 760117

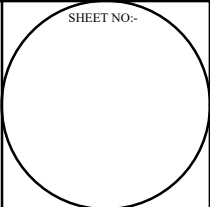


HOTEL BLOCK

BOUTIQUE HOTEL
"BEYOND ACCOMODATION AS CULTURAL AND EXPERIMENTAL HUB"
BARAHI, BHAKTAPUR

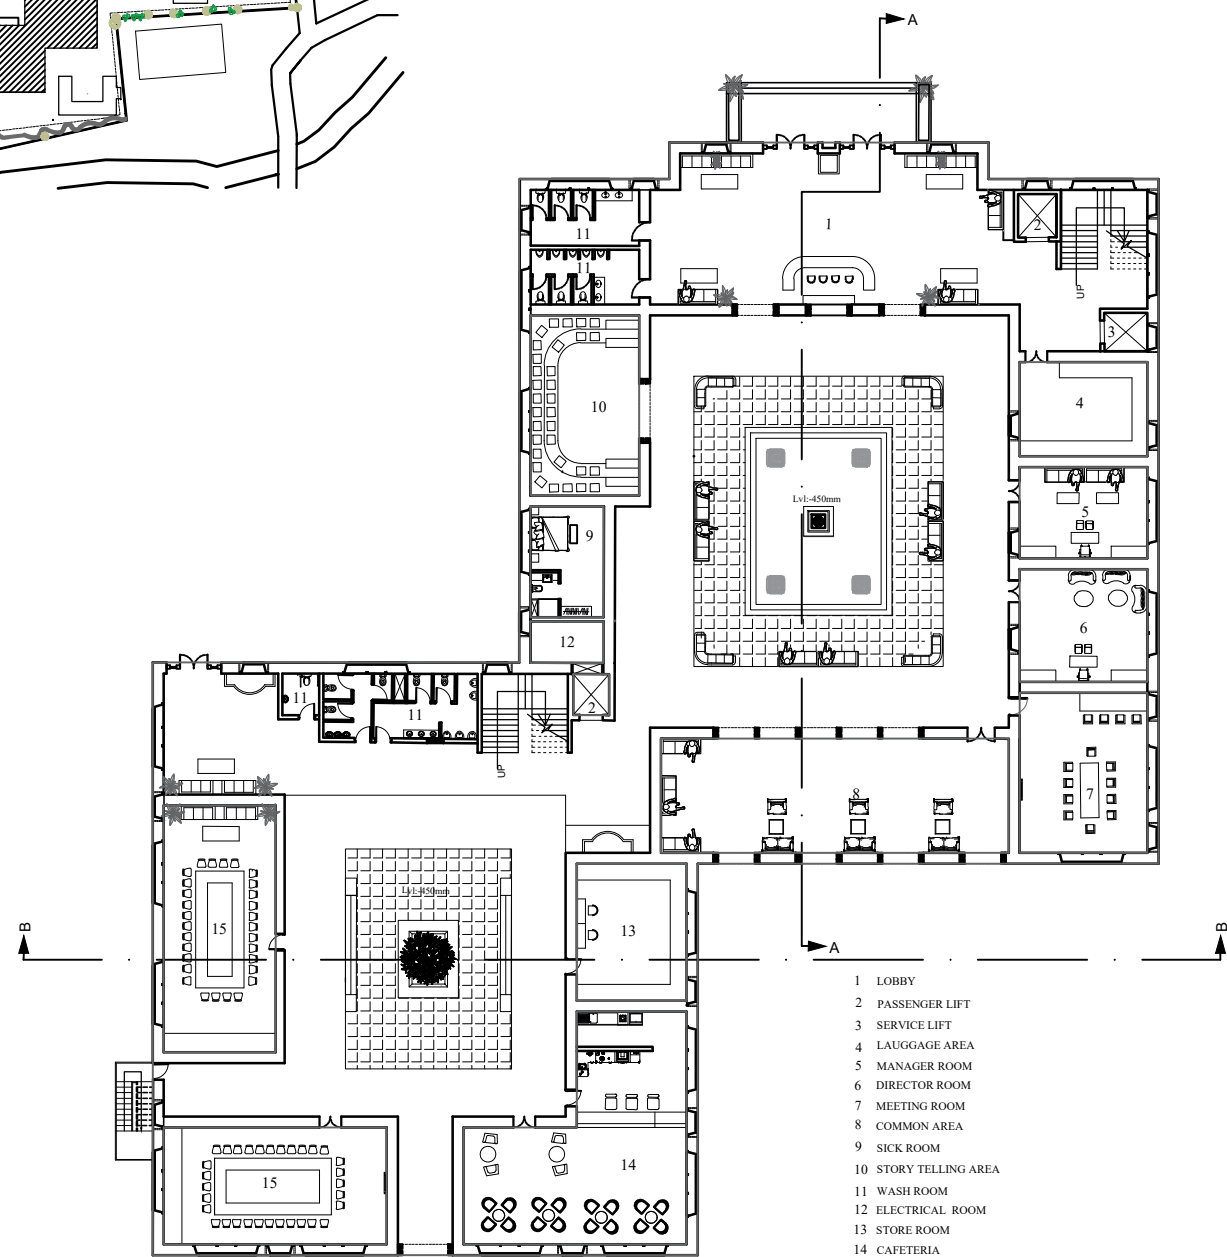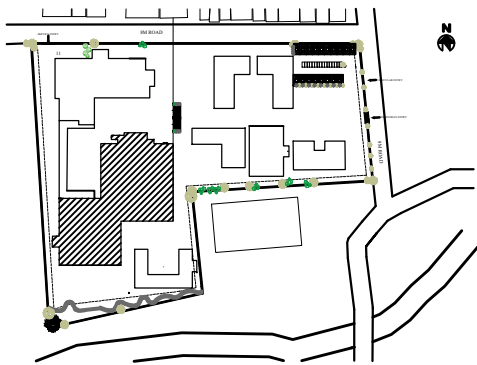 

GROUND FLOOR PLAN

- 1 LOBBY
- 2 PASSENGER LIFT
- 3 SERVICE LIFT
- 4 LAUGGAGE AREA
- 5 MANAGER ROOM
- 6 DIRECTOR ROOM
- 7 MEETING ROOM
- 8 COMMON AREA
- 9 SICK ROOM
- 10 STORY TELLING AREA
- 11 WASH ROOM
- 12 ELECTRICAL ROOM
- 13 STORE ROOM
- 14 CAFETERIA
- 15 CONFERENCE ROOM



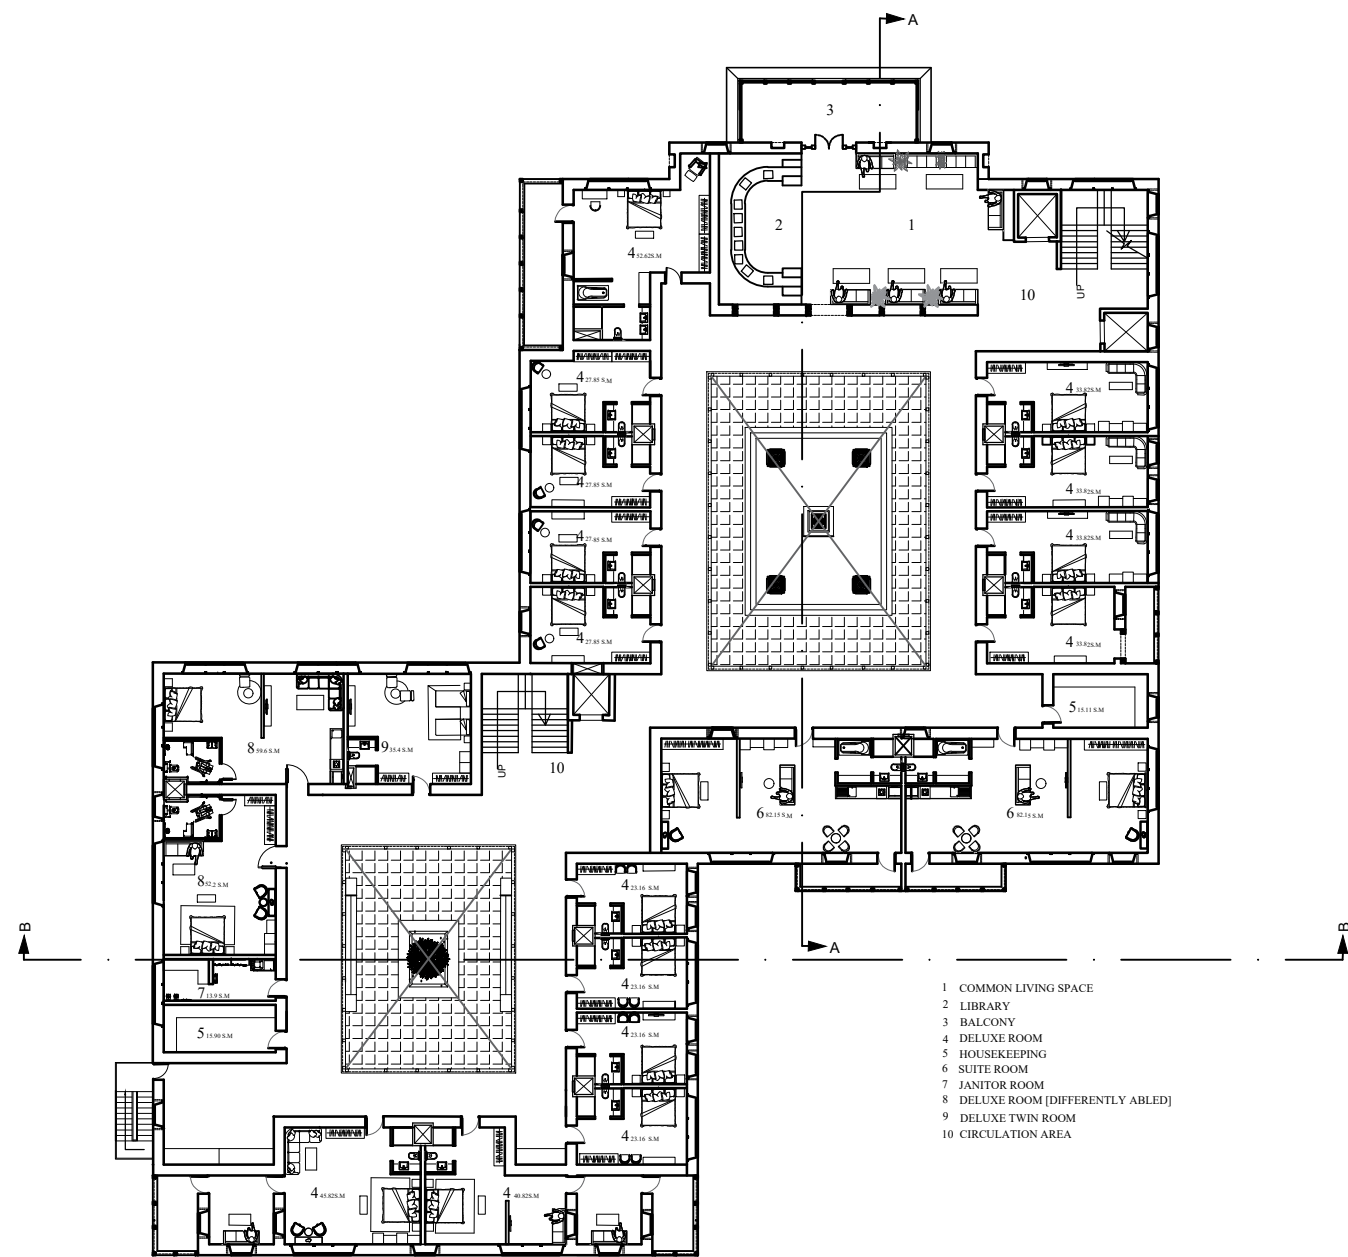


FIRST FLOOR PLAN


- 1 COMMON LIVING SPACE
- 2 LIBRARY
- 3 BALCONY
- 4 DELUXE ROOM
- 5 HOUSEKEEPING
- 6 SUITE ROOM
- 7 JANITOR ROOM
- 8 DELUXE ROOM [DIFFERENTLY ABLED]
- 9 DELUXE TWIN ROOM
- 10 CIRCULATION AREA

HOTEL BLOCK

BOUTIQUE HOTEL "BEYOND ACCOMODATION AS CULTURAL AND EXPERIMENTAL HUB" BARAHI, BHAKTAPUR

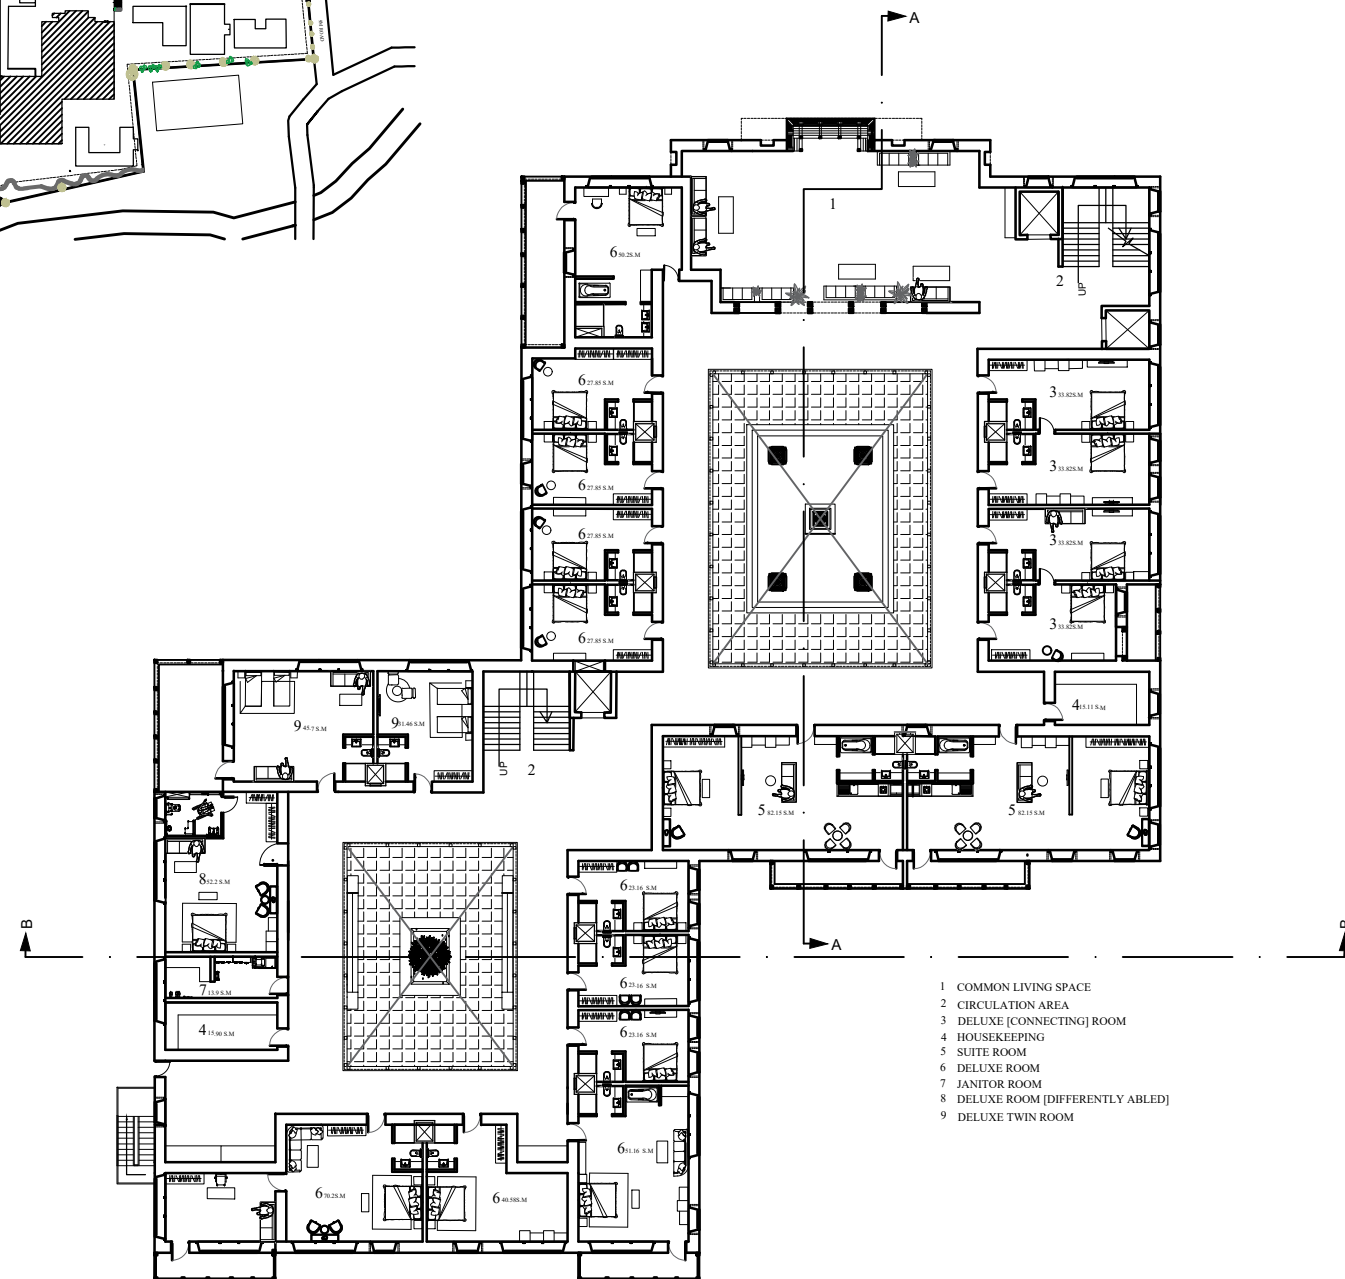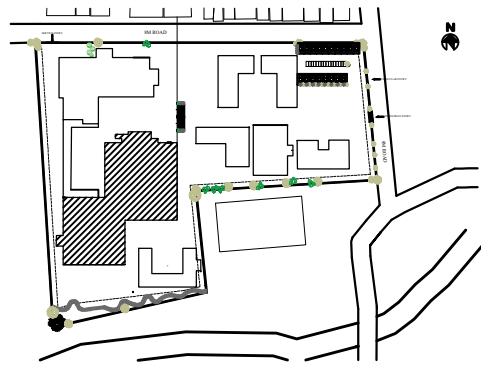 

SECOND FLOOR PLAN

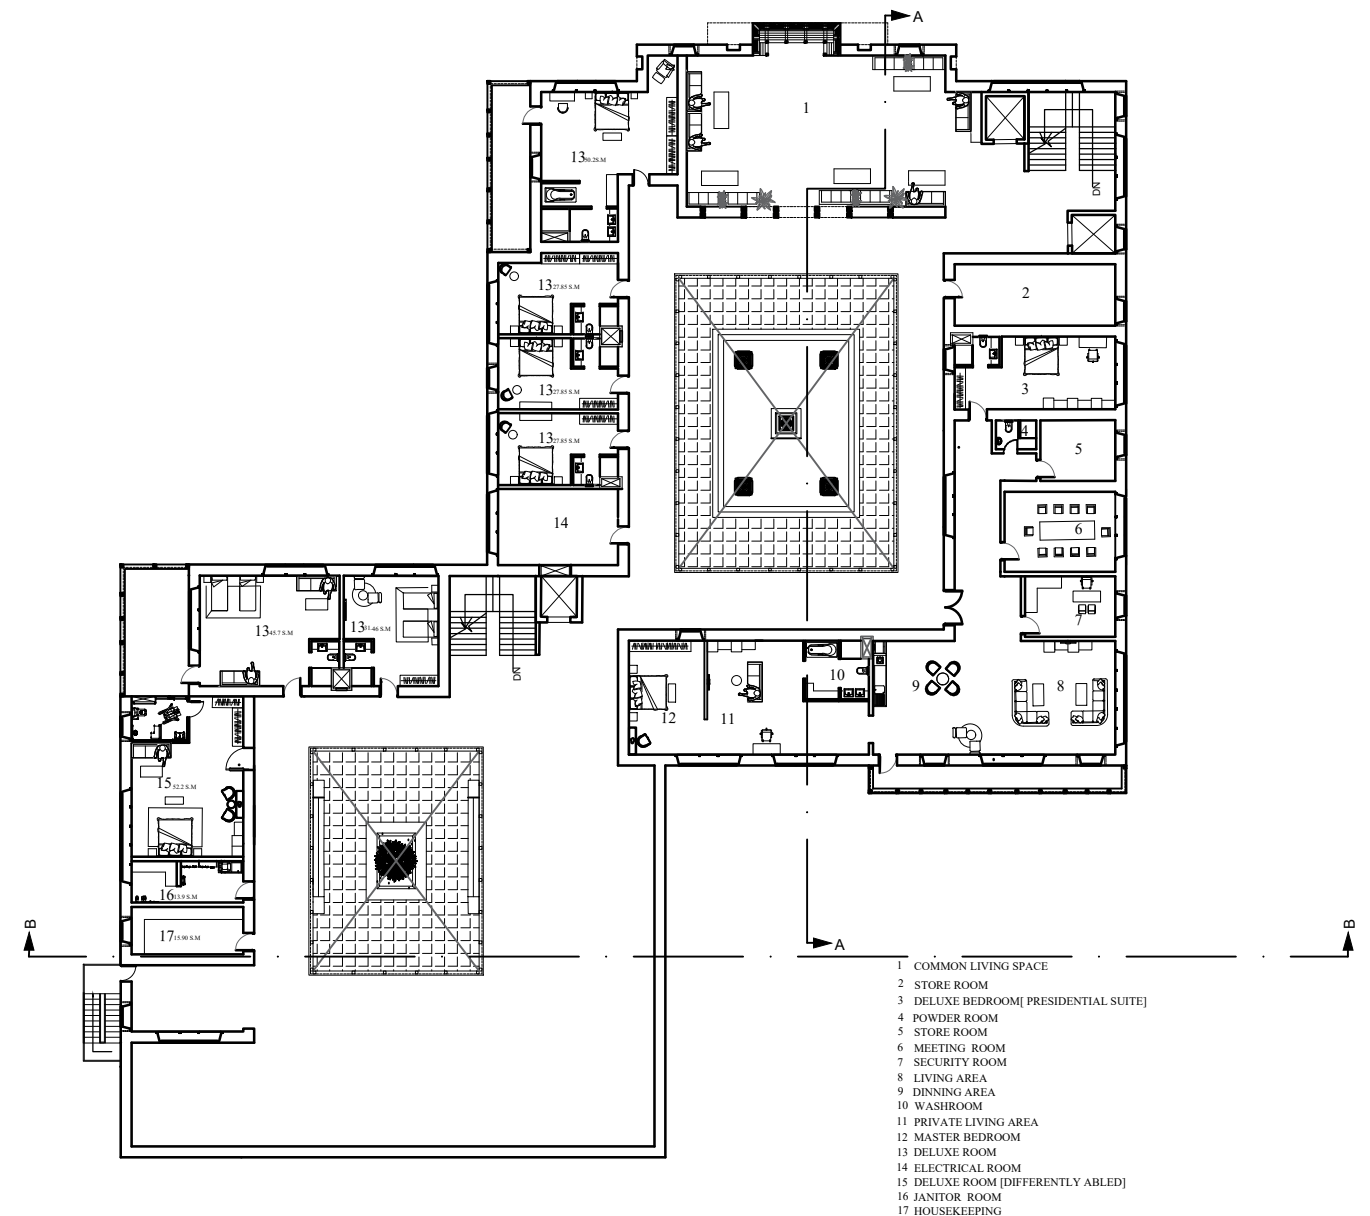

THIRD FLOOR PLAN

PURBANCHAL UNIVERSITY
KHWOPA ENGINEERING COLLEGE
DEPARTMENT OF ARCHITECTURE
LIBALI-02-BKT


FINAL PRESENTATION
B.ARCHITECTURE.THESIS

TITLE : PLAN
SCALE:- 1:400



NAME:-KRISHA JYAKHWA
ROLL:NO:- 760117

SHEET NO:-

HOTEL BLOCK

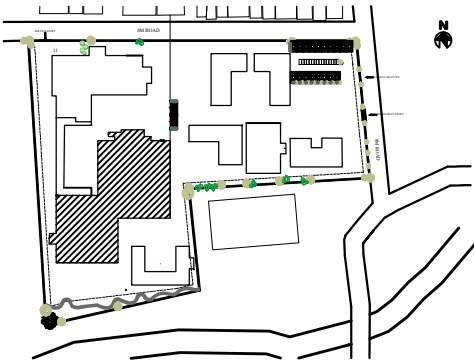

BOUTIQUE HOTEL
"BEYOND ACCOMODATION AS CULTURAL AND EXPERIMENTAL HUB"
BARAHI, BHAKTAPUR

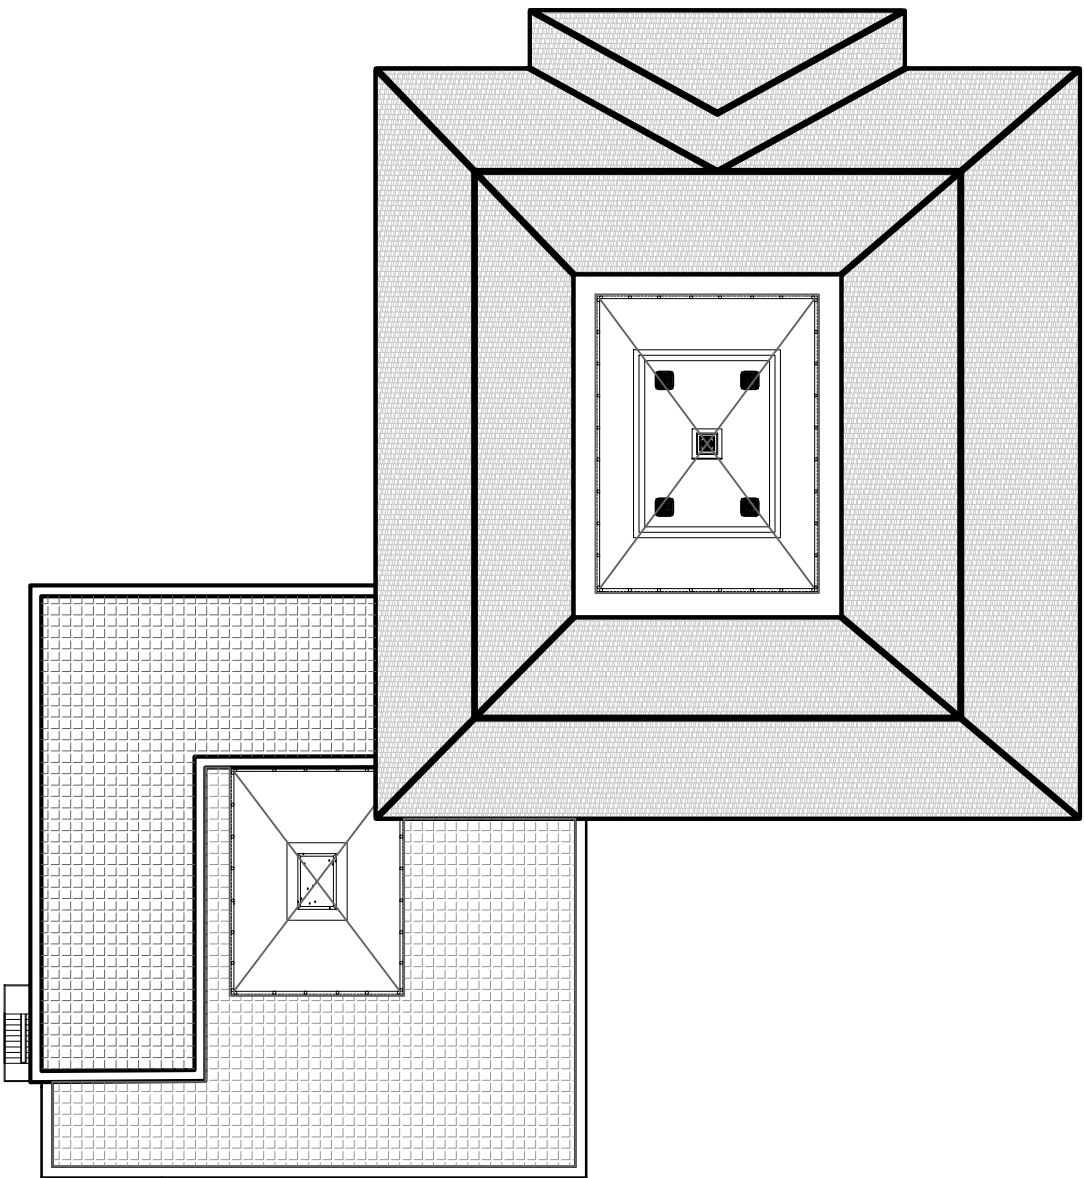 


ROOF PLAN


PURBANCHAL UNIVERSITY KHWOPA ENGINEERING COLLEGE DEPARTMENT OF ARCHITECTURE LIBALI-02-BKT	FINAL PRESENTATION B.ARCHITECTURE.THESIS	TITLE : PLAN SCALE:- 1:400	NAME:-KRISHA JYAKHWA ROLL:NO:- 760117	SHEET NO:-
--	---	---------------------------------------	--	-------------------

HOTEL BLOCK


BOUTIQUE HOTEL
"BEYOND ACCOMODATION AS CULTURAL AND EXPERIMENTAL HUB"
BARAHI, BHAKTAPUR

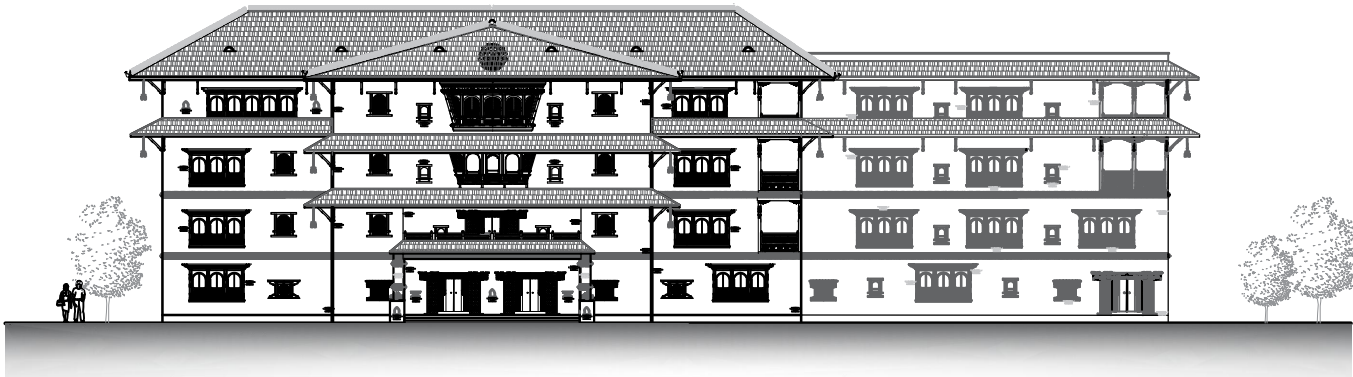

NORTH ELEVATION

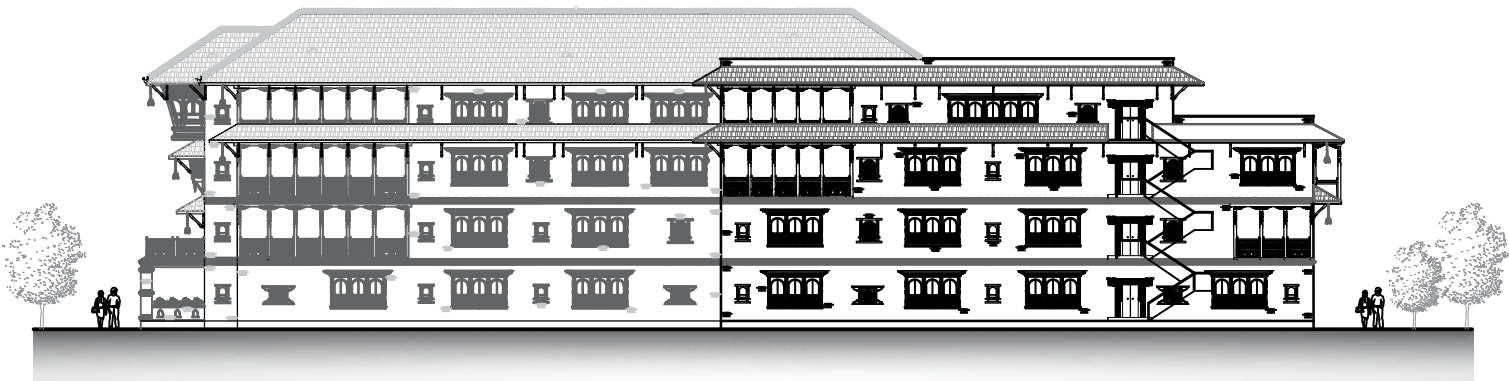

WEST ELEVATION

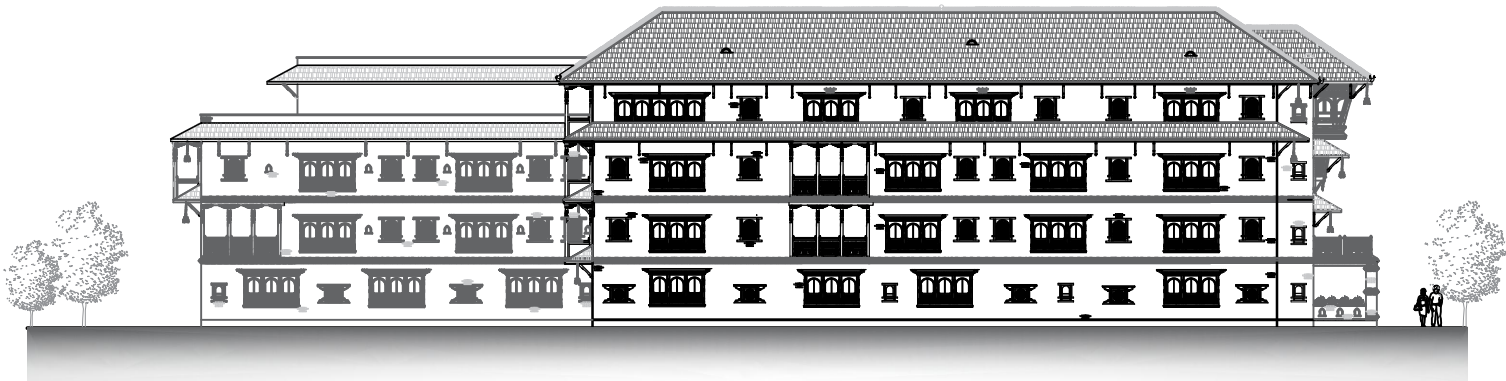

EAST ELEVATION

PURBANCHAL UNIVERSITY
KHWOPA ENGINEERING COLLEGE
DEPARTMENT OF ARCHITECTURE
LIBALI-02-BKT

FINAL PRESENTATION
B.ARCHITECTURE.THESIS


TITLE : ELEVATION
SCALE:- 1:400

NAME:-KRISHA JYAKHWA
ROLL:NO:- 760117


SHEET NO:-

HOTEL BLOCK


BOUTIQUE HOTEL
"BEYOND ACCOMODATION AS CULTURAL AND EXPERIMENTAL HUB"
BARAHI, BHAKTAPUR

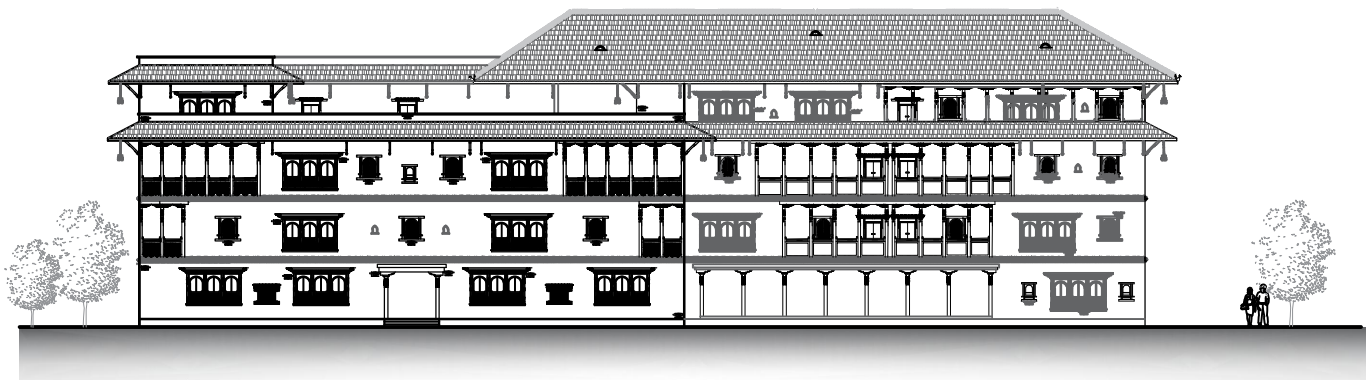

SOUTH ELEVATION

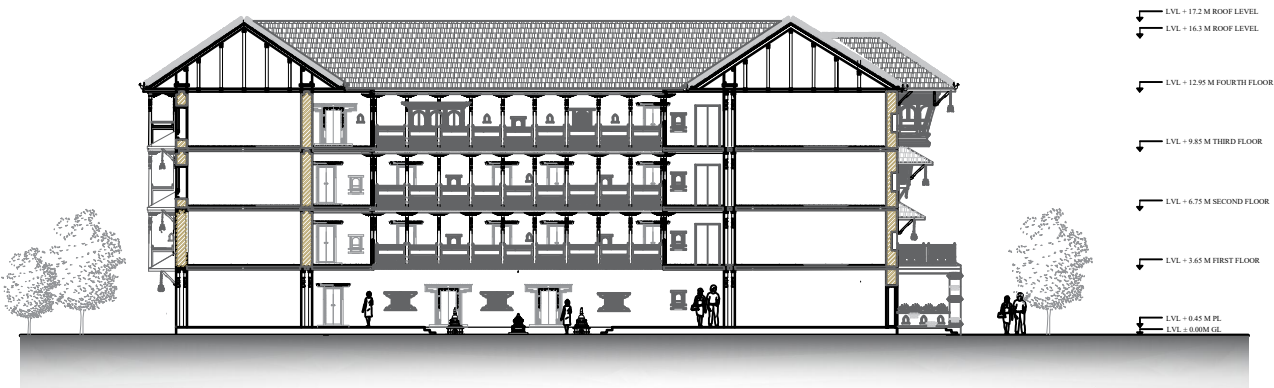

SECTION AT A-A

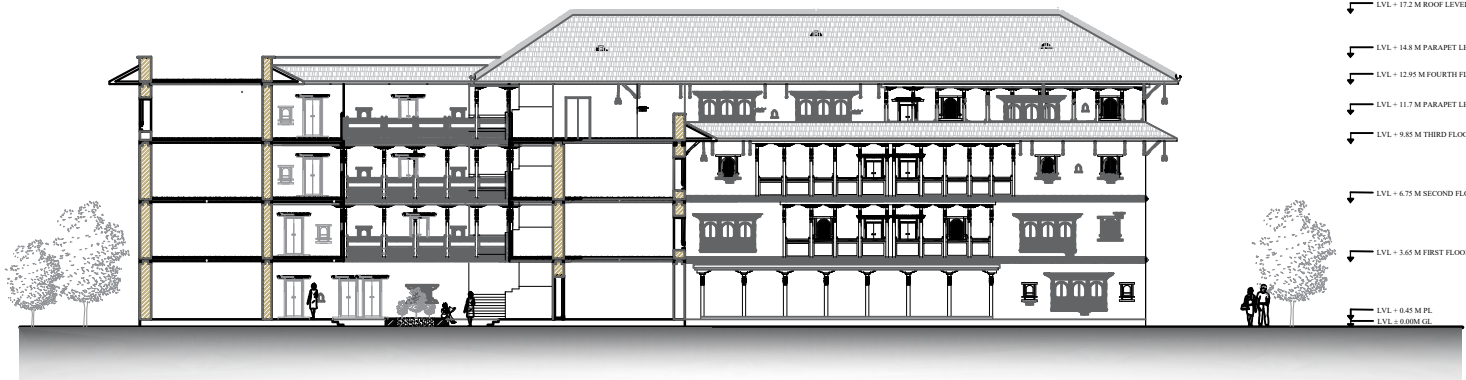

SECTION AT B-B

PURBANCHAL UNIVERSITY
KHWOPA ENGINEERING COLLEGE
DEPARTMENT OF ARCHITECTURE
LIBALI-02-BKT

FINAL PRESENTATION
B.ARCHITECTURE.THESIS



TITLE : ELEVATION
SCALE:- 1:400

NAME:-KRISHA JYAKHWA
ROLL:NO:- 760117

SHEET NO:-


INFORMATION BLOCK

BOUTIQUE HOTEL
"BEYOND ACCOMODATION AS CULTURAL AND EXPERIMENTAL HUB"
BARAHI, BHAKTAPUR

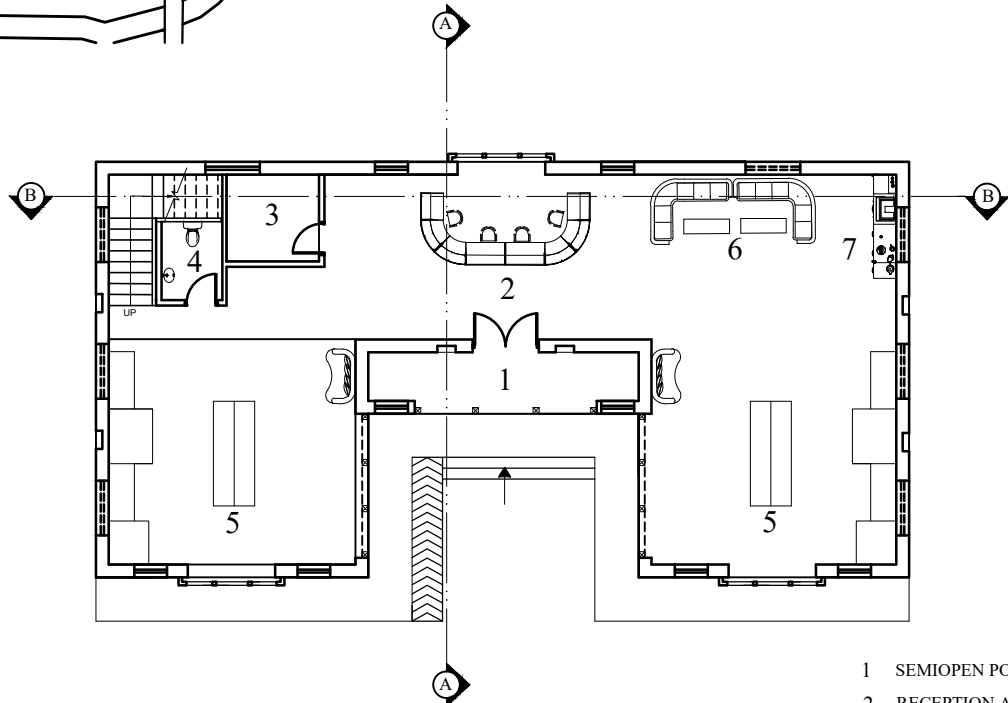 


GROUND FLOOR PLAN

- 1 SEMIOPEN PORCH
- 2 RECEPTION AREA
- 3 STORE ROOM
- 4 WASHROOM
- 5 SOUVINER SHOP
- 6 WAITING AREA
- 7 PANTRY

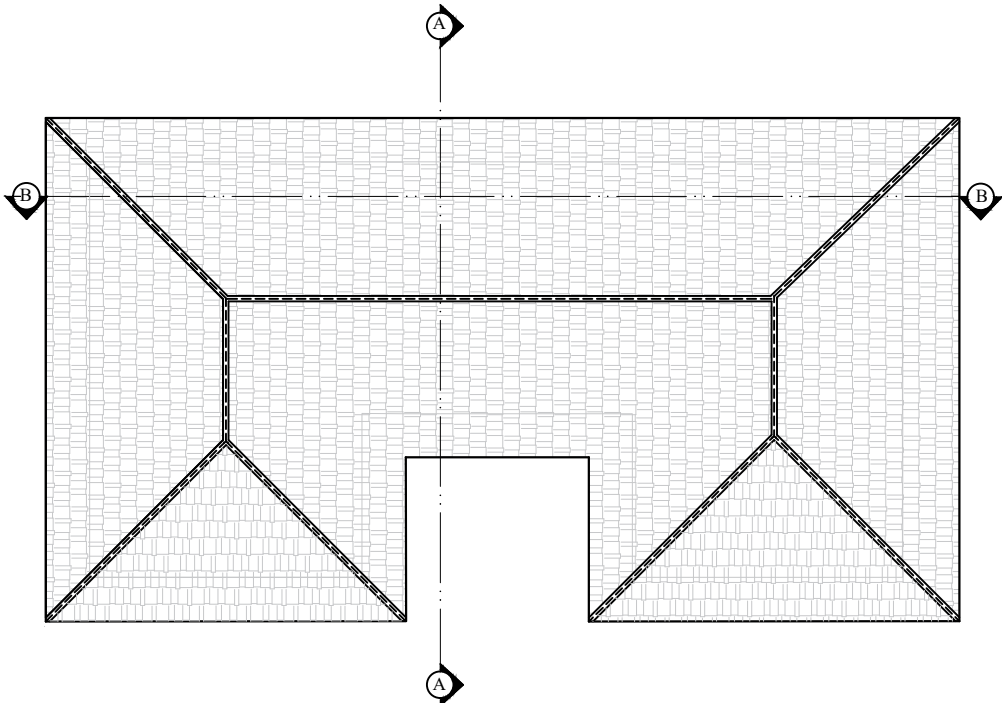

ROOF PLAN

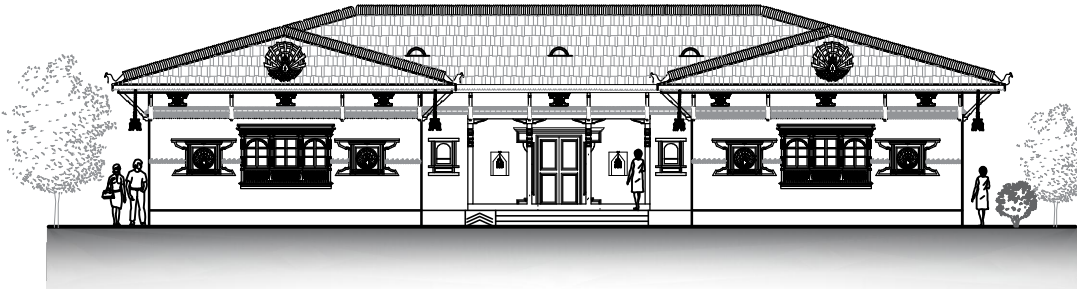


NORTH ELEVATION

PURBANCHAL UNIVERSITY
KHWOPA ENGINEERING COLLEGE
DEPARTMENT OF ARCHITECTURE
LIBALI-02-BKT

FINAL PRESENTATION
B.ARCHITECTURE.THESIS

TITLE : PLAN
SCALE:- 1:200



NAME:-KRISHA JYAKHWA
ROLL:NO:- 760117

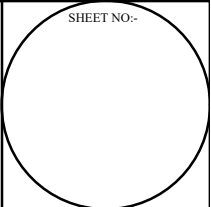


INFORMATION BLOCK




BOUTIQUE HOTEL
"BEYOND ACCOMODATION AS CULTURAL AND EXPERIMENTAL HUB"
BARAHI, BHAKTAPUR

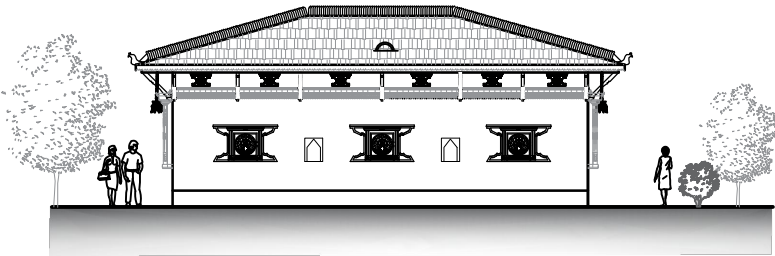 


EAST ELEVATION

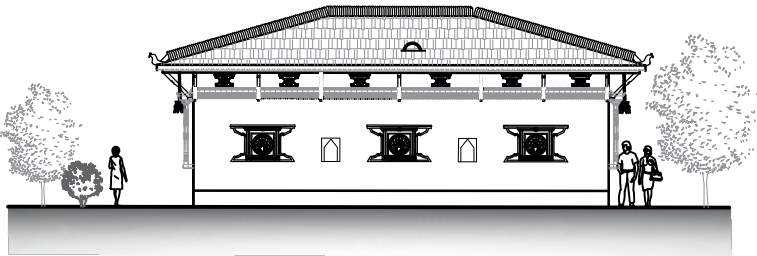


WEST ELEVATION

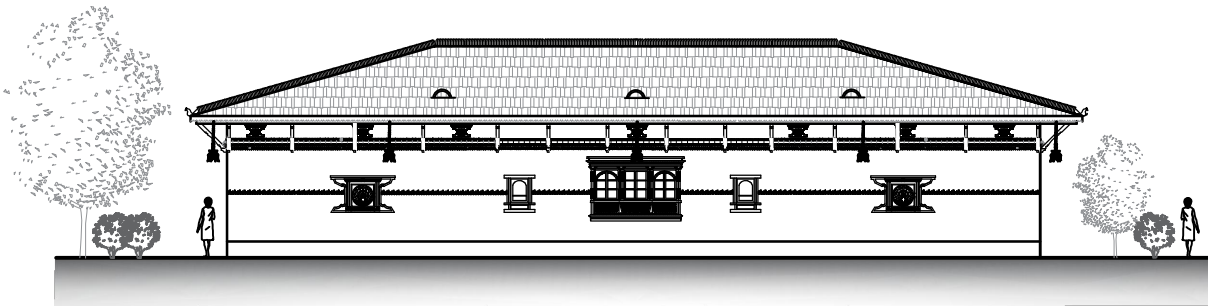

SOUTH ELEVATION

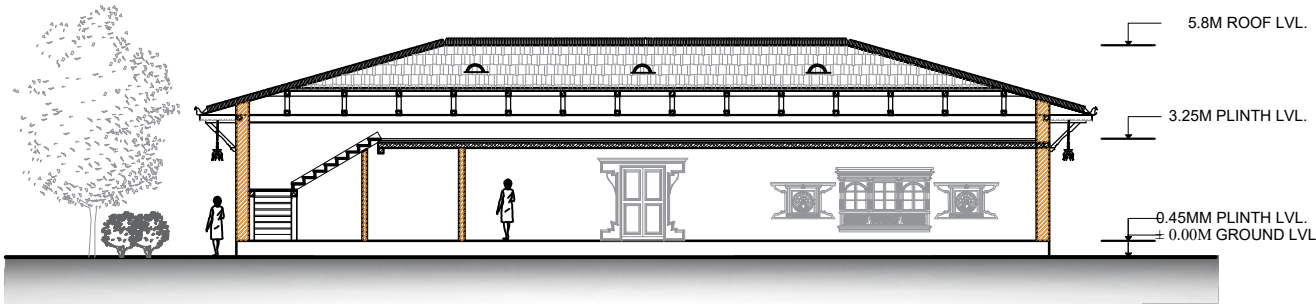

SECTION AT B-B

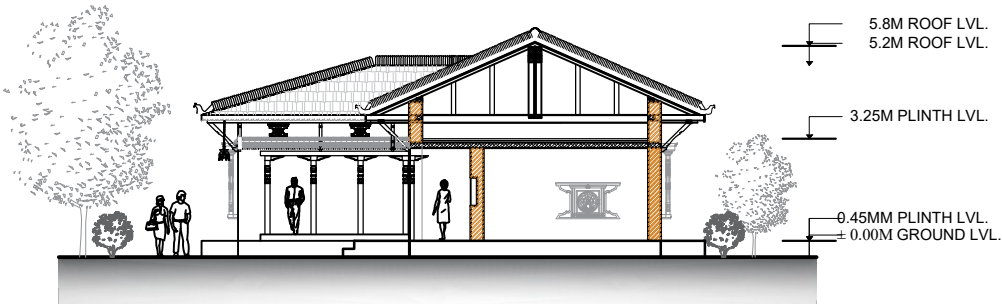


SECTION AT A-A

PURBANCHAL UNIVERSITY KHWOPA ENGINEERING COLLEGE DEPARTMENT OF ARCHITECTURE LIBALI-02-BKT	FINAL PRESENTATION B.ARCHITECTURE.THESIS	TITLE : ELEVATION AND SECTION SCALE:- 1:200	NAME:-KRISHA JYAKHWA ROLL:NO:- 760117	SHEET NO:-
--	---	--	--	-------------------

HEALTH BLOCK




BOUTIQUE HOTEL
"BEYOND ACCOMODATION AS CULTURAL AND EXPERIMENTAL HUB"
BARAHI, BHAKTAPUR

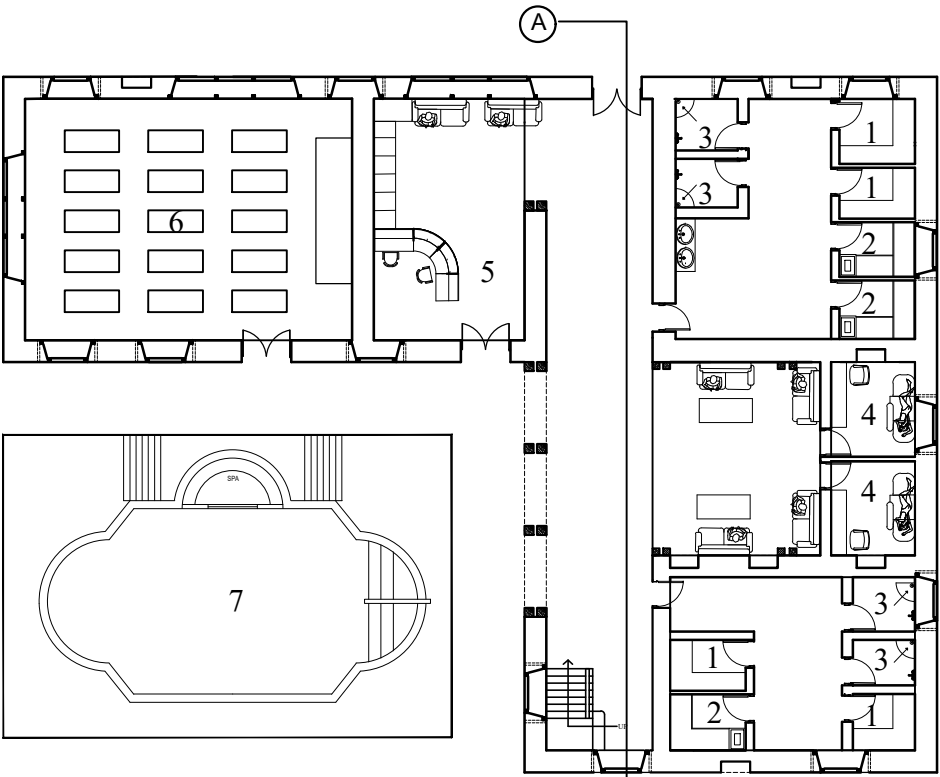


- 1 STEAM AREA
- 2 SAUNA AREA
- 3 SHOWER AREA
- 4 MASSAGE AREA
- 5 RECEPTION +WAITING AREA
- 6 YOGA AND MEDITATION AREA
- 7 PLUNGE POOL

GROUND FLOOR PLAN

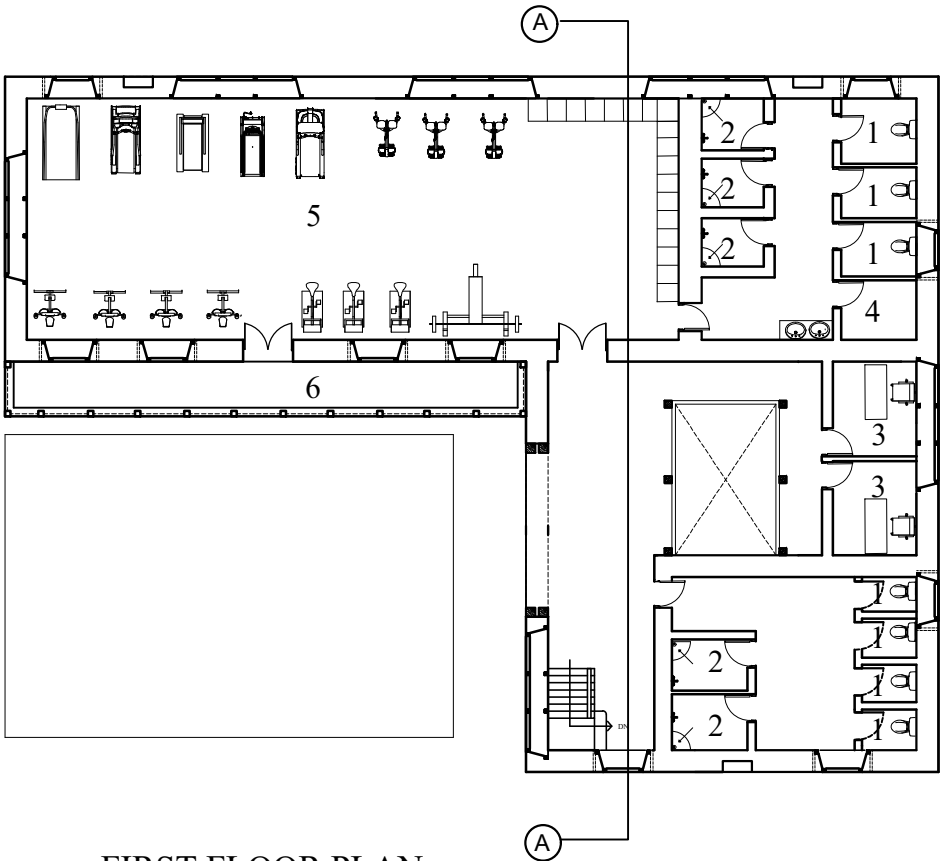

- 1 WASHROOM
- 2 SHOWER AREA
- 3 TRAINER ROOM
- 4 ICE CHAMBER
- 5 GYM AREA
- 6 BALCONY


FIRST FLOOR PLAN

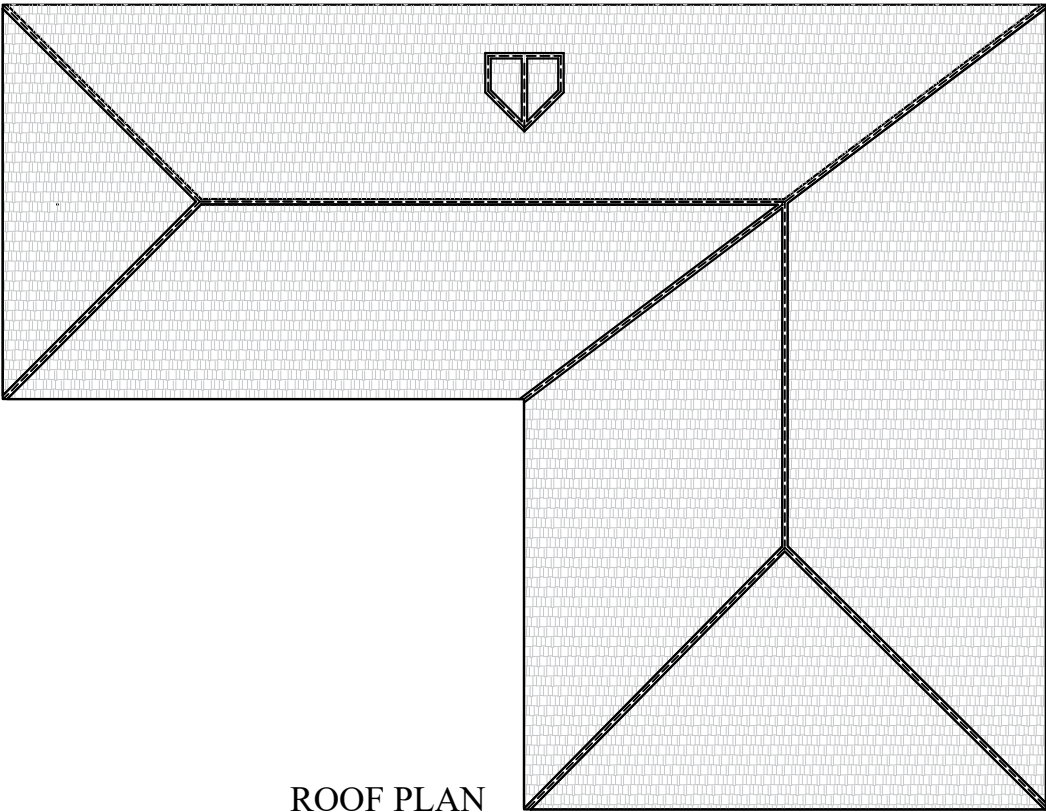

ROOF PLAN

HEALTH BLOCK


BOUTIQUE HOTEL
"BEYOND ACCOMODATION AS CULTURAL AND EXPERIMENTAL HUB"
BARAHI, BHAKTAPUR

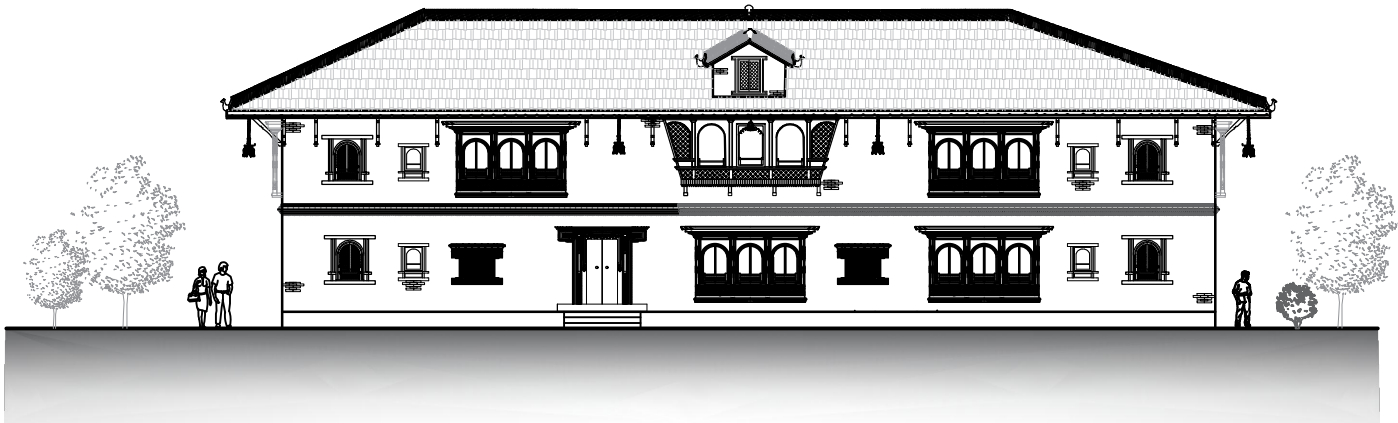


NORTH ELEVATION




WEST ELEVATION

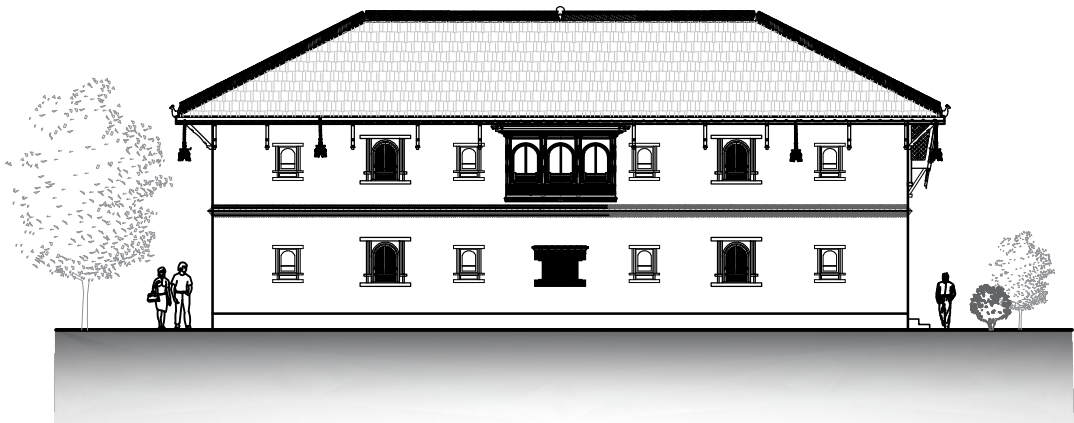

EAST ELEVATION

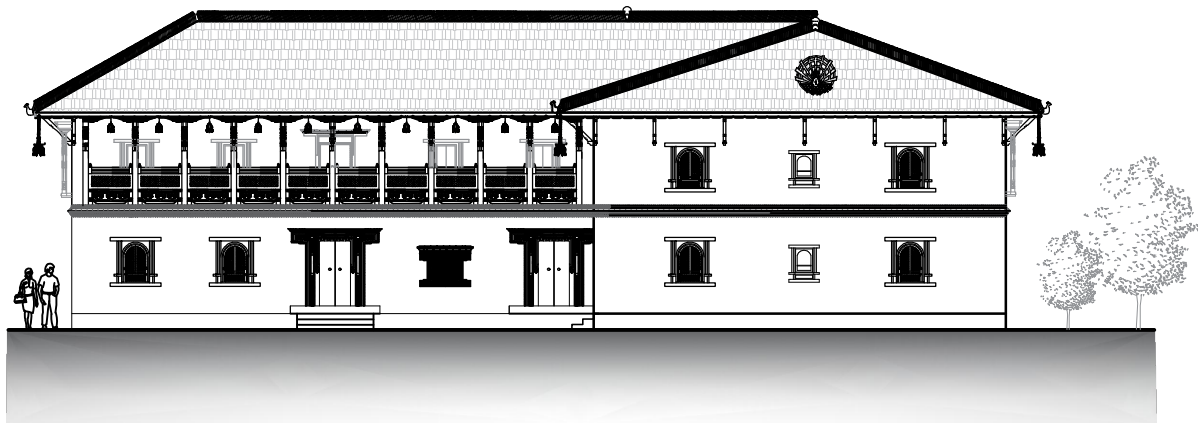

SOUTH ELEVATION

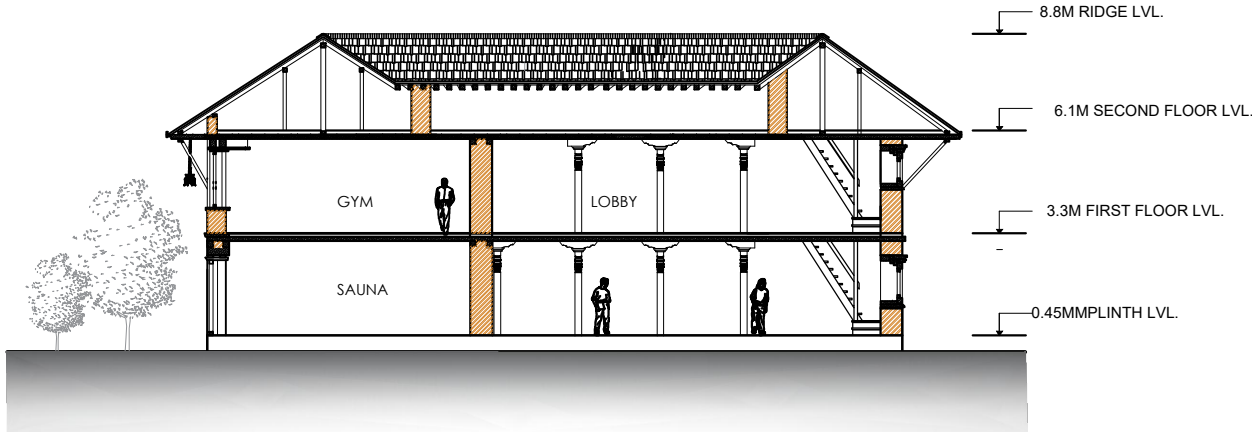

SECTION AT A-A


PURBANCHAL UNIVERSITY KHWOPA ENGINEERING COLLEGE DEPARTMENT OF ARCHITECTURE LIBALI-02-BKT	FINAL PRESENTATION B.ARCHITECTURE.THESIS	TITLE : ELEVATION SCALE:- 1:200	NAME:-KRISHA JYAKHWA ROLL:NO:- 760117	SHEET NO:-
--	---	--	--	-------------------

WORKSHOP BLOCK


BOUTIQUE HOTEL
"BEYOND ACCOMODATION AS CULTURAL AND EXPERIMENTAL HUB"
BARAHI, BHAKTAPUR




- 1 MUD STORAGE AREA
- 2 CLAY PREPARATION AREA
- 3 KLIN
- 4 FINISHED PRODUCT DISPLAY
- 5 MOULDING AREA
- 6 SEMI OPENED AREA

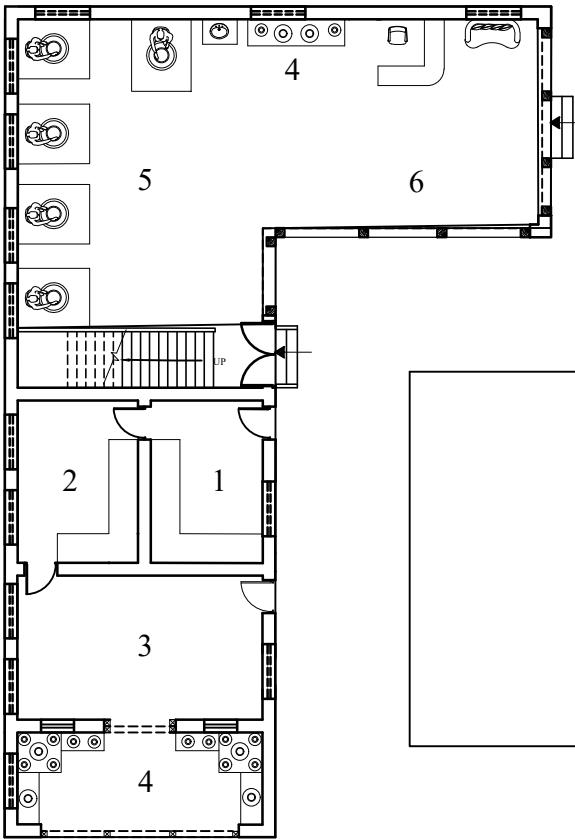

POTTERY WORKSHOP

 


GROUND FLOOR PLAN

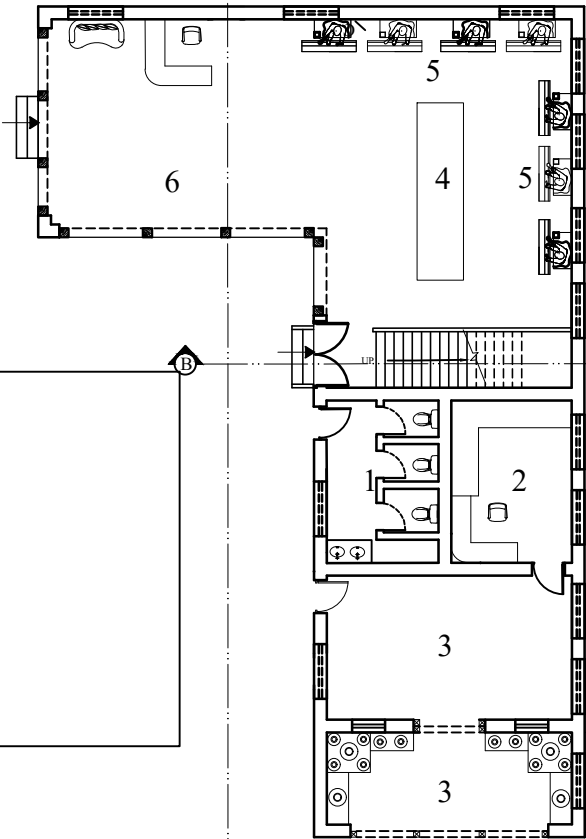

WOOD CARVING WORKSHOP

- 1 WASHROOM
- 2 STORE
- 3 SOUVINER SHOP
- 4 FINISHED PRODUCT DISPLAY
- 5 CRAVING AREA
- 6 SEMI OPENED AREA

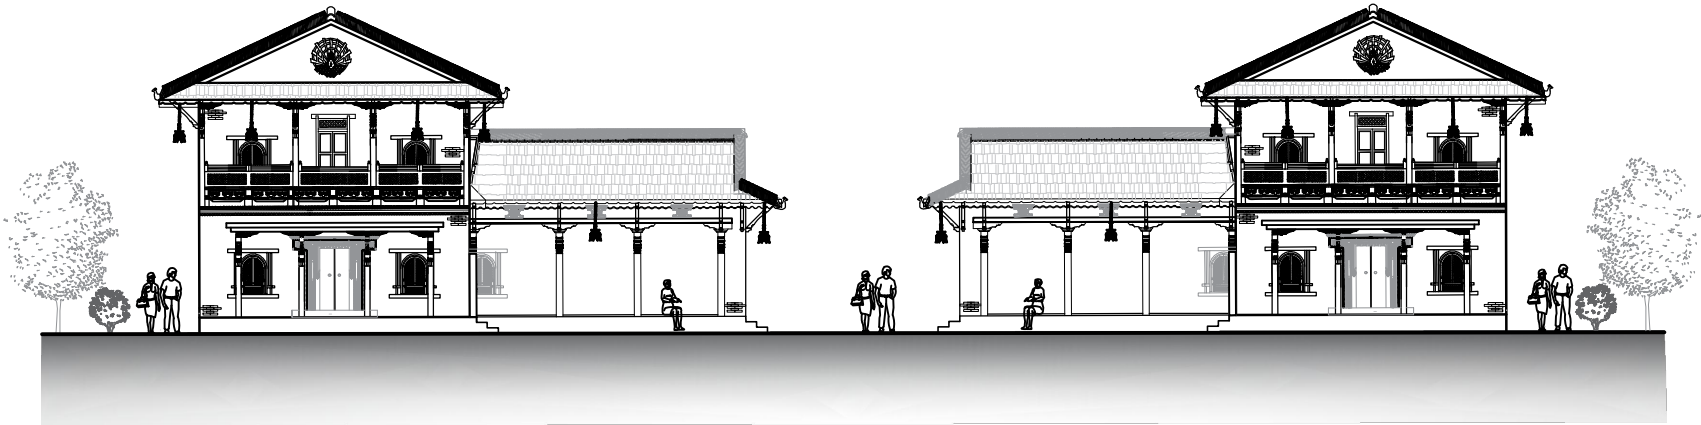


SOUTH ELEVATION

PURBANCHAL UNIVERSITY
KHWOPA ENGINEERING COLLEGE
DEPARTMENT OF ARCHITECTURE
LIBALI-02-BKT

FINAL PRESENTATION
B.ARCHITECTURE.THESIS


TITLE : PLAN AND ELEVATION
SCALE:- 1:200

NAME:-KRISHA JYAKHWA
ROLL:NO:- 760117


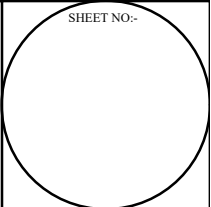


WORKSHOP BLOCK

BOUTIQUE HOTEL
"BEYOND ACCOMODATION AS CULTURAL AND EXPERIMENTAL HUB"
BARAHI, BHAKTAPUR

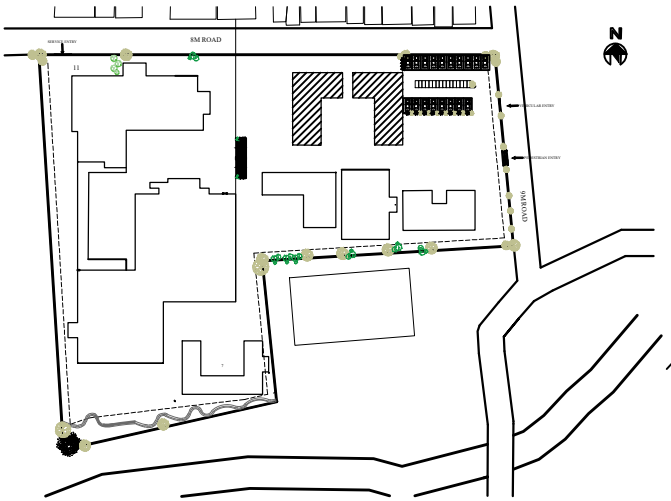


- 1 MOULDING AREA
- 2 BALCONY

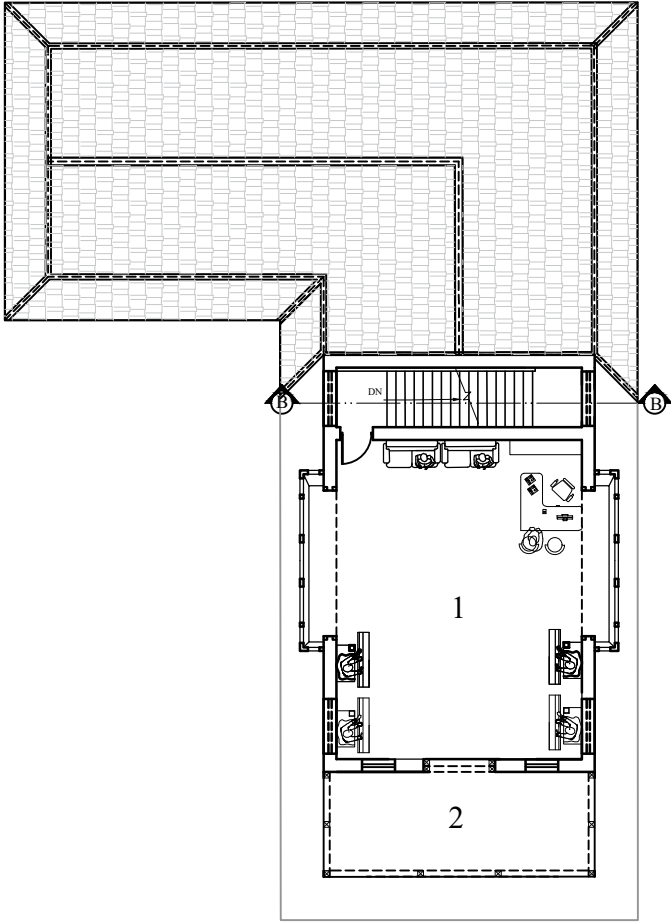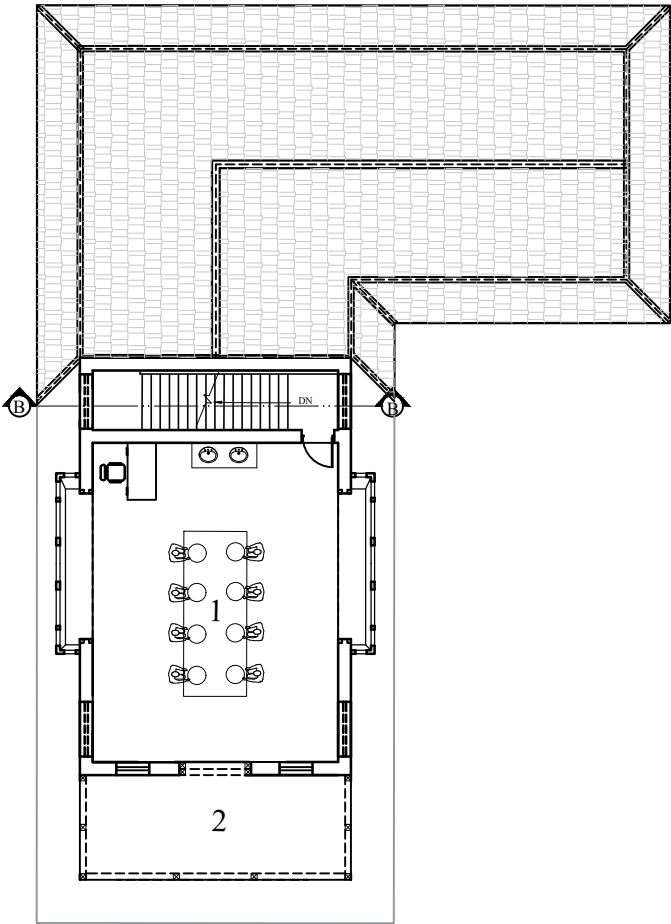


- 1 CARVING AREA
- 2 BALCONY

FIRST FLOOR PLAN

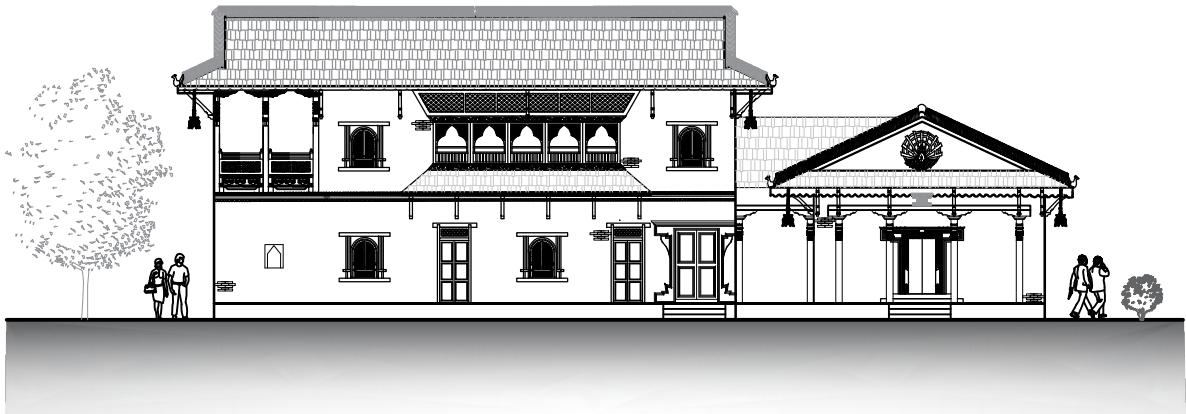

EAST ELEVATION

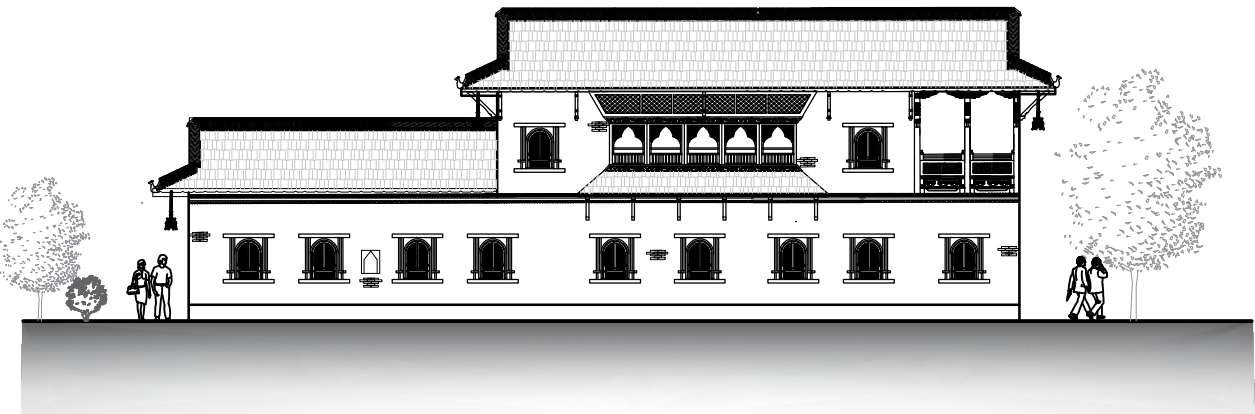


WEST ELEVATION


PURBANCHAL UNIVERSITY KHWOPA ENGINEERING COLLEGE DEPARTMENT OF ARCHITECTURE LIBALI-02-BKT	FINAL PRESENTATION B.ARCHITECTURE.THESIS	TITLE : PLAN AND ELEVATION SCALE:- 1:200	NAME:-KRISHA JYAKHWA ROLL:NO:- 760117	SHEET NO:-
--	---	---	--	-------------------

WORKSHOP BLOCK

BOUTIQUE HOTEL
"BEYOND ACCOMODATION AS CULTURAL AND EXPERIMENTAL HUB"
BARAHI, BHAKTAPUR

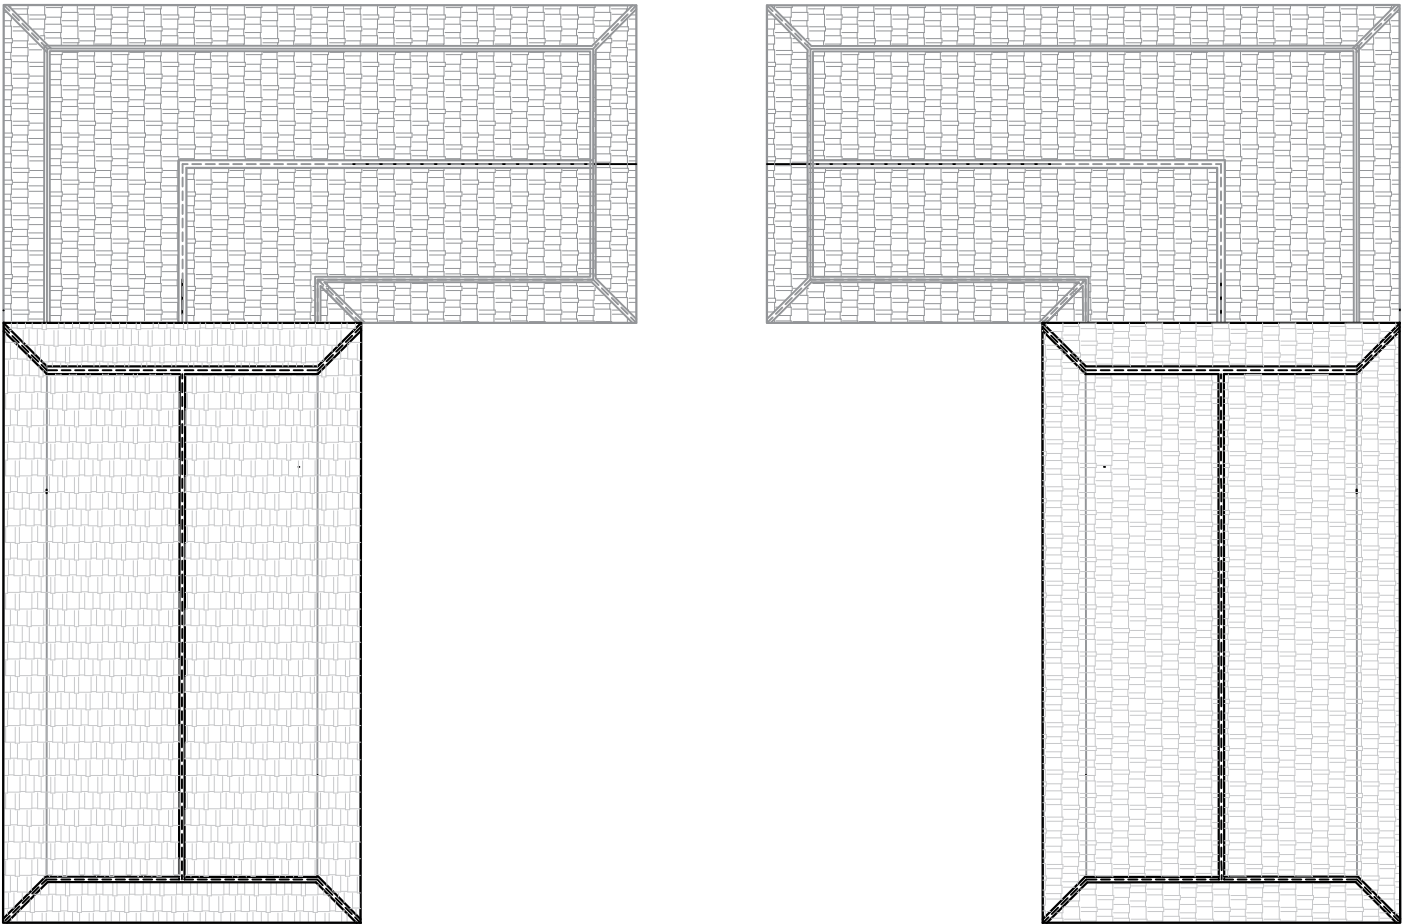

ROOF PLAN

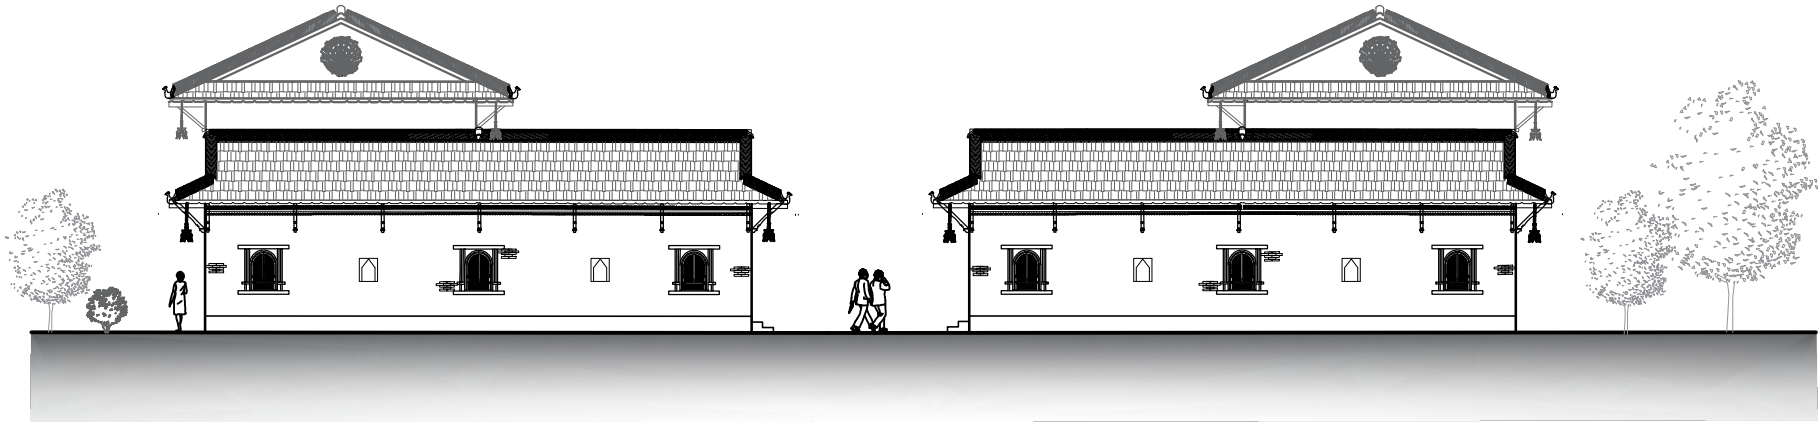


NORTH ELEVATION

PURBANCHAL UNIVERSITY
KHWOPA ENGINEERING COLLEGE
DEPARTMENT OF ARCHITECTURE
LIBALI-02-BKT

FINAL PRESENTATION
B.ARCHITECTURE.THESIS



TITLE : PLAN AND ELEVATION
SCALE:- 1:200

NAME:-KRISHA JYAKHWA
ROLL:NO:- 760117

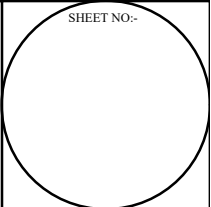


WORKSHOP BLOCK

BOUTIQUE HOTEL
"BEYOND ACCOMODATION AS CULTURAL AND EXPERIMENTAL HUB"
BARAHI, BHAKTAPUR

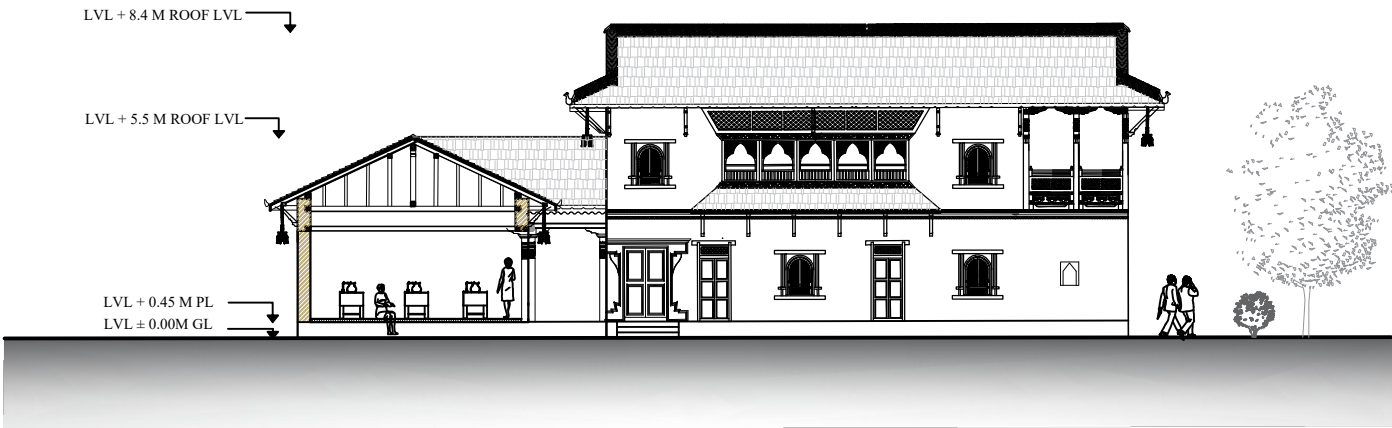 

SECTION AT A-A

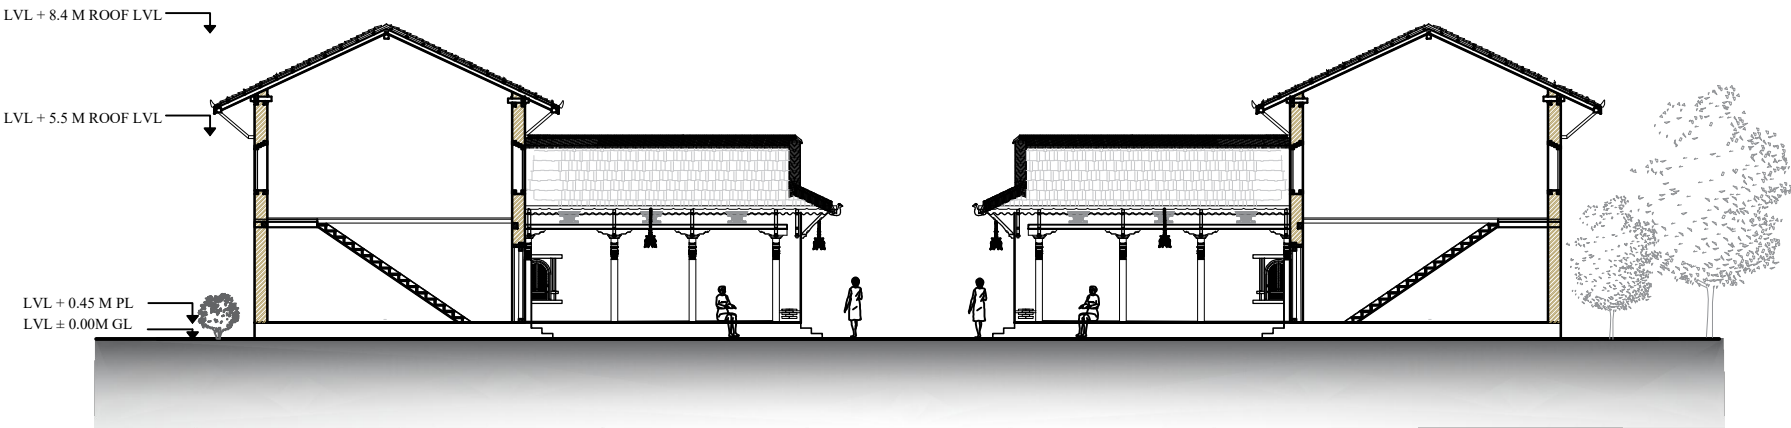


SECTION AT B-B

PURBANCHAL UNIVERSITY
KHWOPA ENGINEERING COLLEGE
DEPARTMENT OF ARCHITECTURE
LIBALI-02-BKT


FINAL PRESENTATION
B.ARCHITECTURE.THESIS

TITLE : SECTION
SCALE:- 1:200


NAME:-KRISHA JYAKHWA
ROLL:NO:- 760117

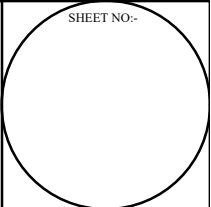


STAFF ACCOMODATION BLOCK

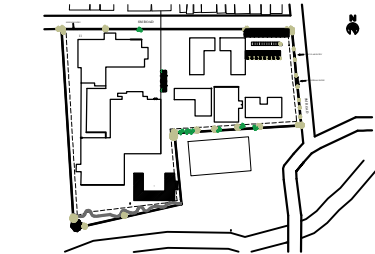


BOUTIQUE HOTEL
"BEYOND ACCOMODATION AS CULTURAL AND EXPERIMENTAL HUB"
BARAHI, BHAKTAPUR

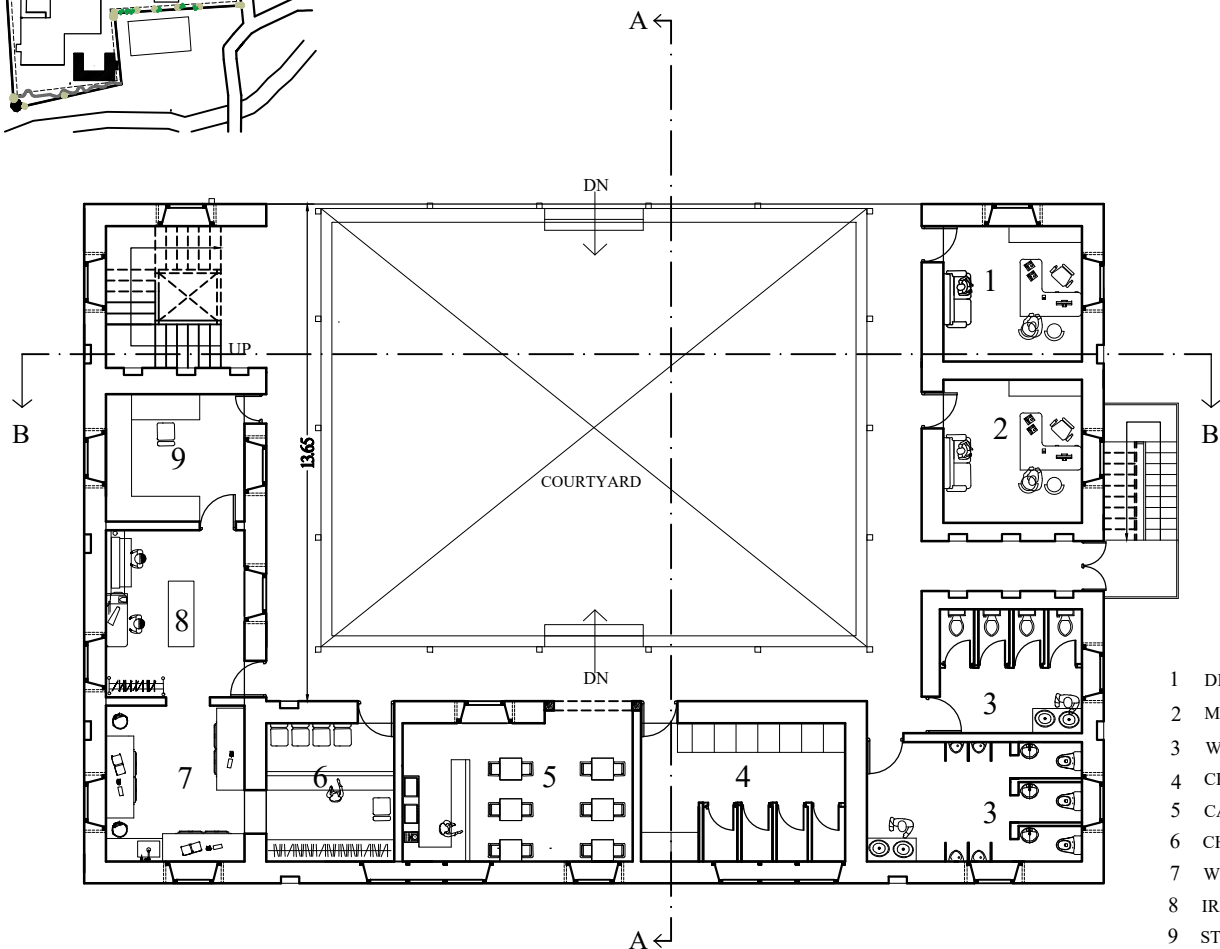

GROUND FLOOR PLAN

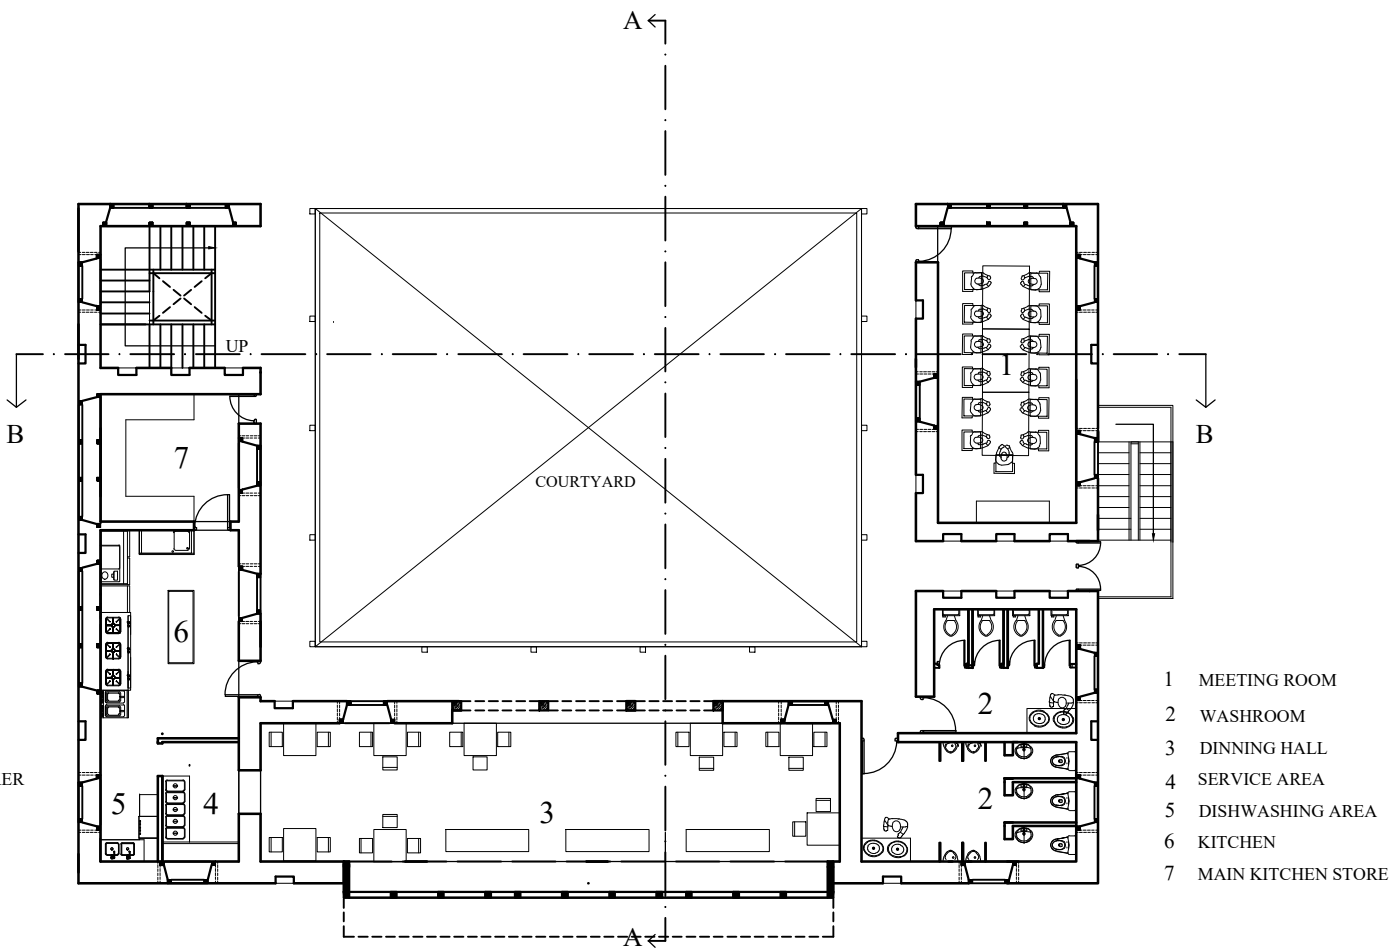

FIRST FLOOR PLAN


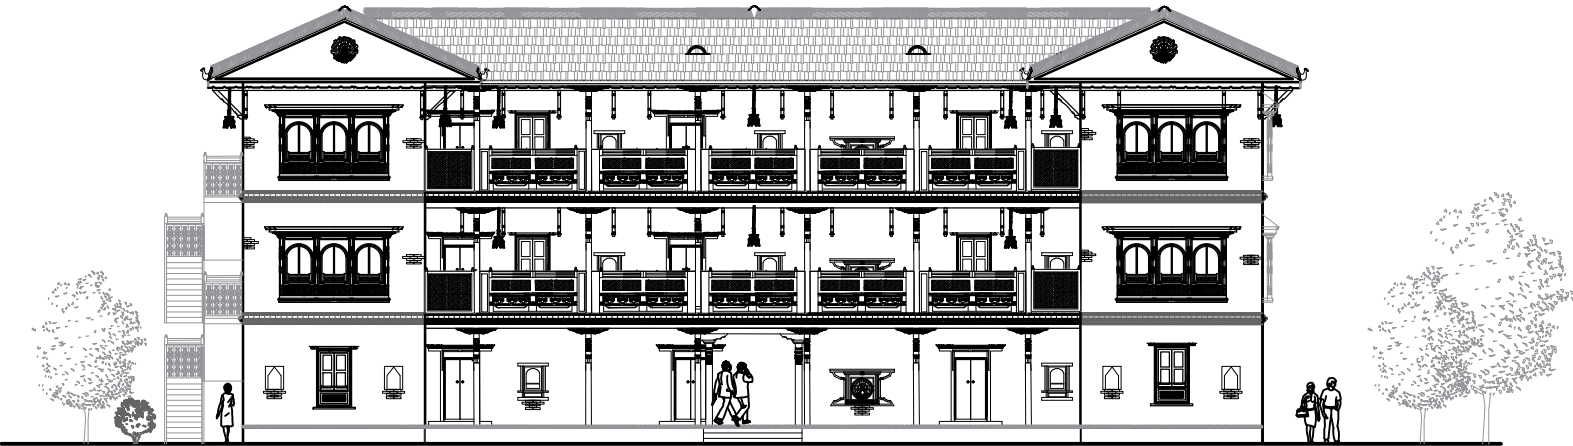


NORTH ELEVATION


PURBANCHAL UNIVERSITY KHWOPA ENGINEERING COLLEGE DEPARTMENT OF ARCHITECTURE LIBALI-02-BKT	FINAL PRESENTATION B.ARCHITECTURE.THESIS	TITLE : PLAN AND ELEVATION SCALE:- 1:200	NAME:-KRISHA JYAKHWA ROLL:NO:- 760117	SHEET NO:-
--	---	---	--	-------------------

STAFF ACCOMODATION BLOCK


BOUTIQUE HOTEL
"BEYOND ACCOMODATION AS CULTURAL AND EXPERIMENTAL HUB"
BARAHI, BHAKTAPUR

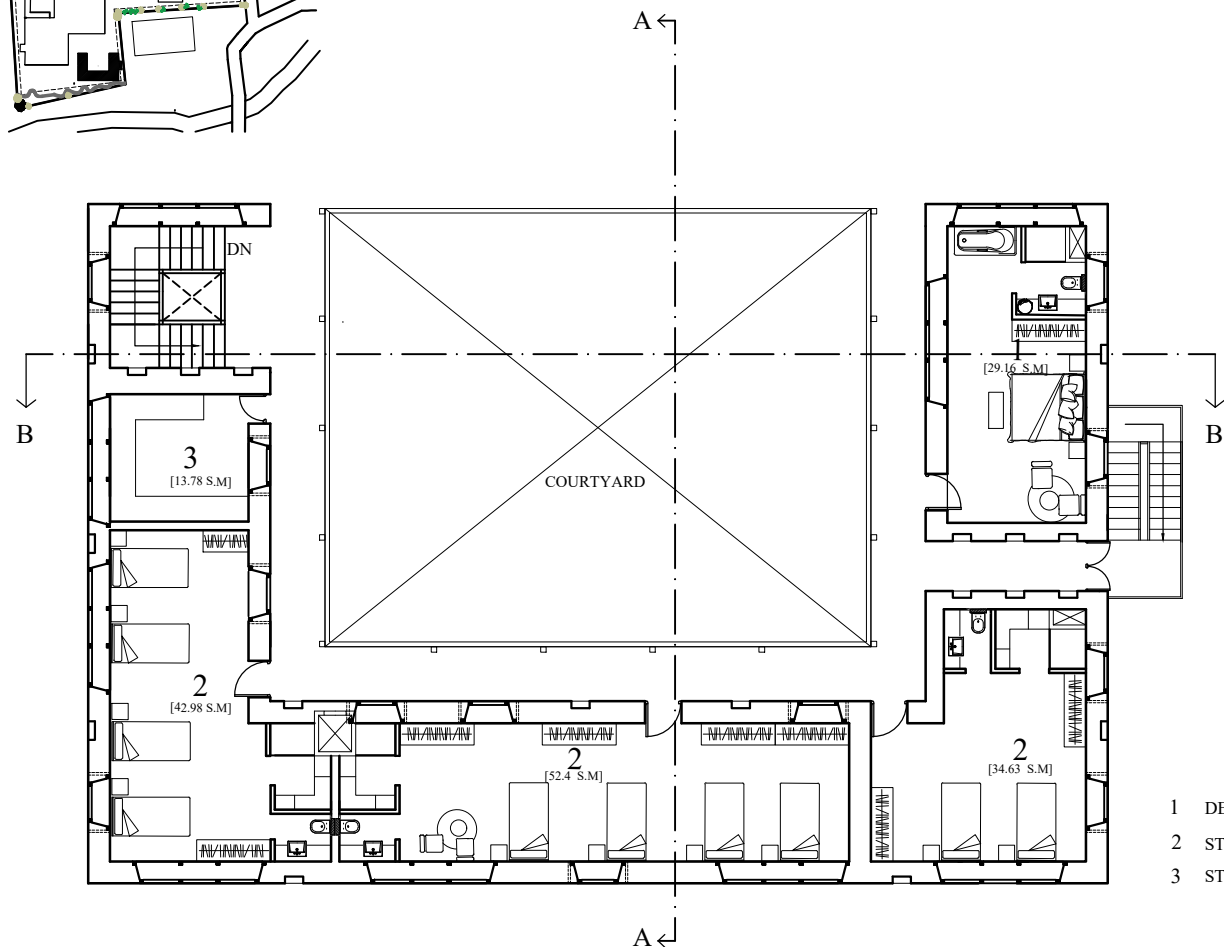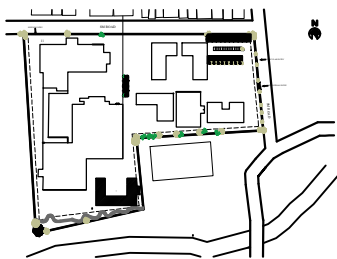

SECOND FLOOR PLAN

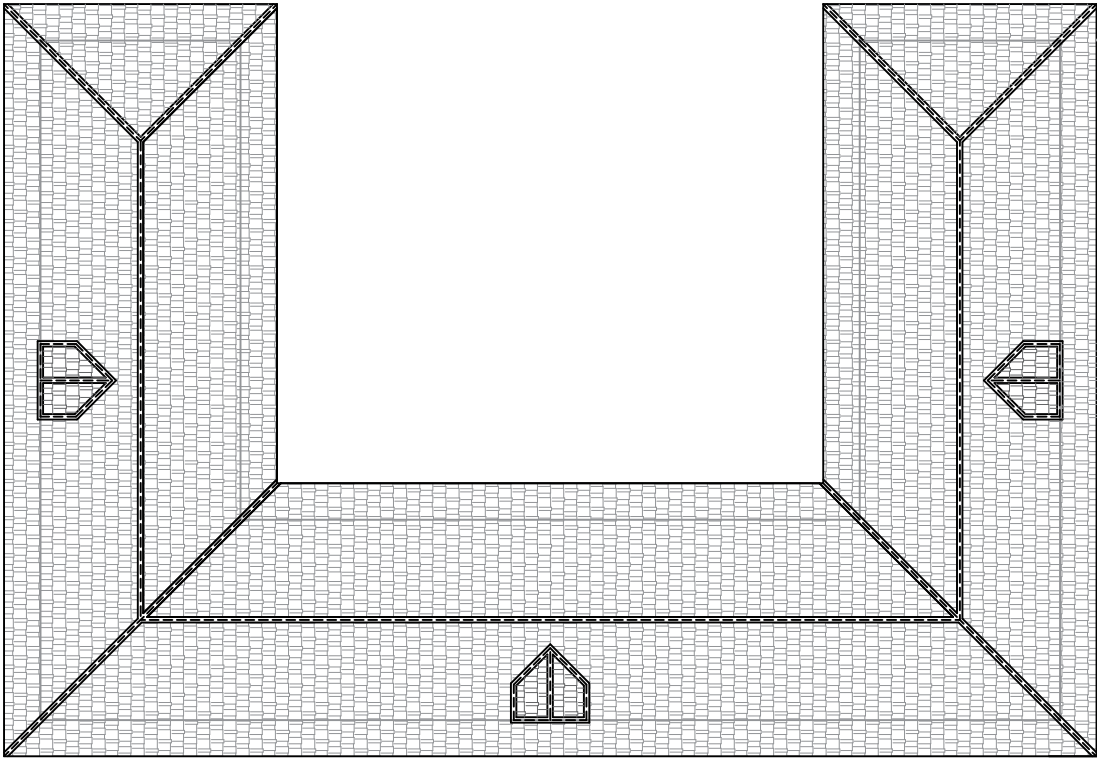

ROOF PLAN

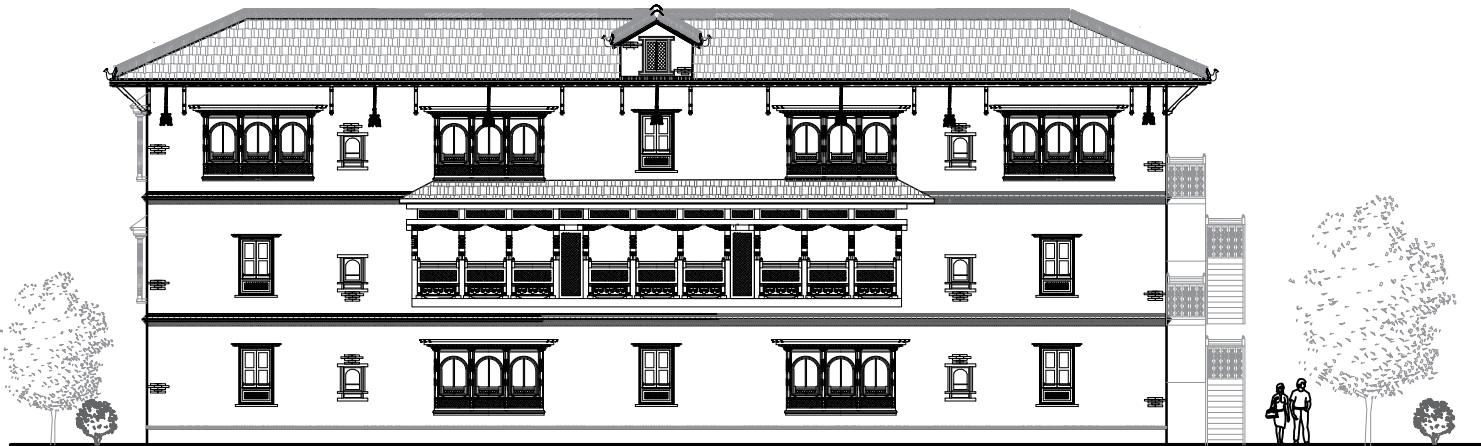

SOUTH ELEVATION

PURBANCHAL UNIVERSITY
KHWOPA ENGINEERING COLLEGE
DEPARTMENT OF ARCHITECTURE
LIBALI-02-BKT

FINAL PRESENTATION
B.ARCHITECTURE.THESIS


TITLE : PLAN AND ELEVATION
SCALE:- 1:200

NAME:-KRISHA JYAKHWA
ROLL:NO:- 760117


SHEET NO:-

STAFF ACCOMODATION BLOCK


BOUTIQUE HOTEL
"BEYOND ACCOMODATION AS CULTURAL AND EXPERIMENTAL HUB"
BARAHI, BHAKTAPUR

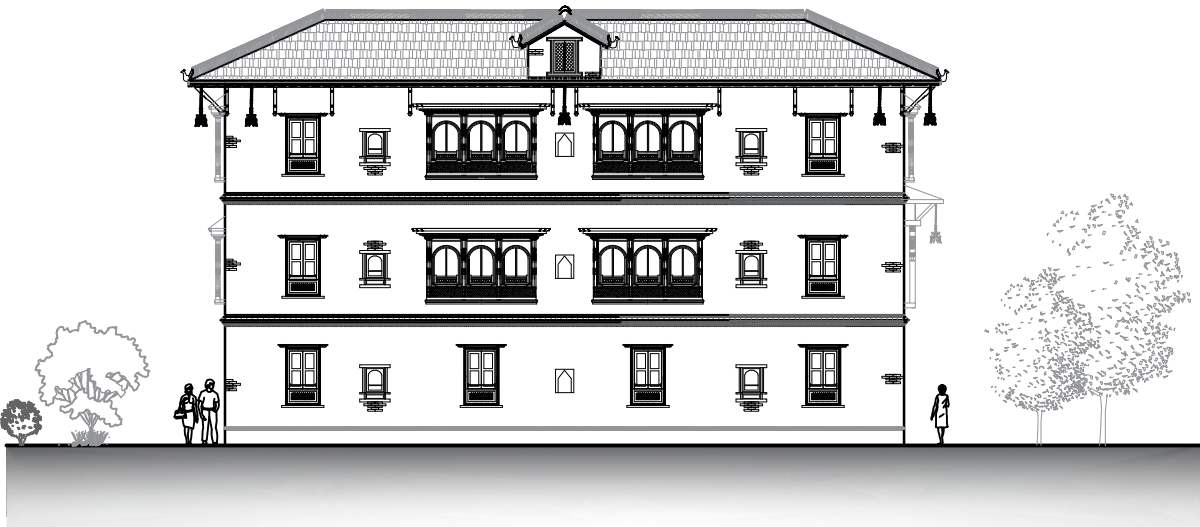

WEST ELEVATION

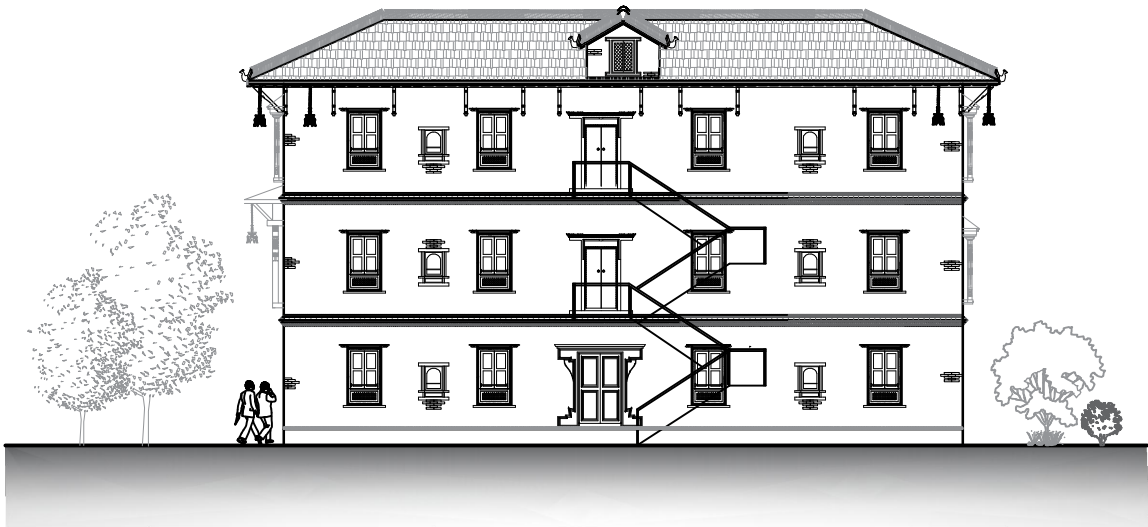

EAST ELEVATION

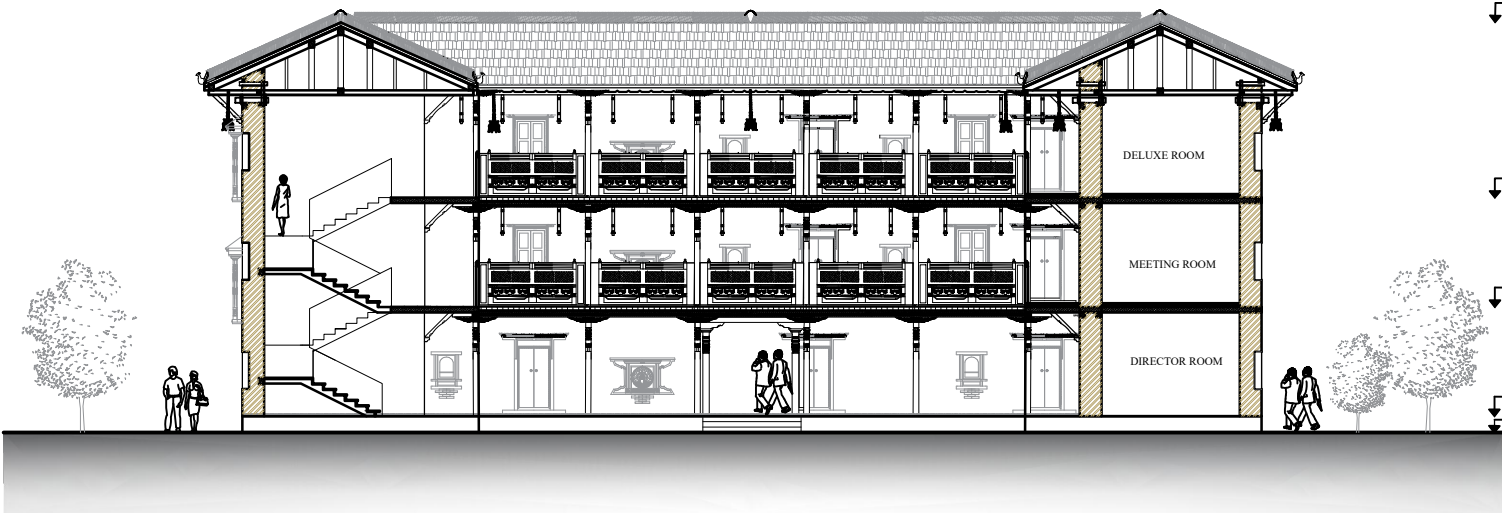

SECTION AT B-B

- LVL + 11.27 M RIDGE LVL
- LVL + 6.45 M SF LVL
- LVL + 3.45 M FF LVL
- LVL + 0.45 M PL
- LVL ± 0.00M GL

PURBANCHAL UNIVERSITY
KHWOPA ENGINEERING COLLEGE
DEPARTMENT OF ARCHITECTURE
LIBALI-02-BKT

FINAL PRESENTATION
B.ARCHITECTURE.THESIS


TITLE : ELEVATION AND SECTION
SCALE:- 1:200

NAME:-KRISHA JYAKHWA
ROLL:NO:- 760117


SHEET NO:-

GALLERY BLOCK


BOUTIQUE HOTEL
"BEYOND ACCOMODATION AS CULTURAL AND EXPERIMENTAL HUB"
BARAHI, BHAKTAPUR

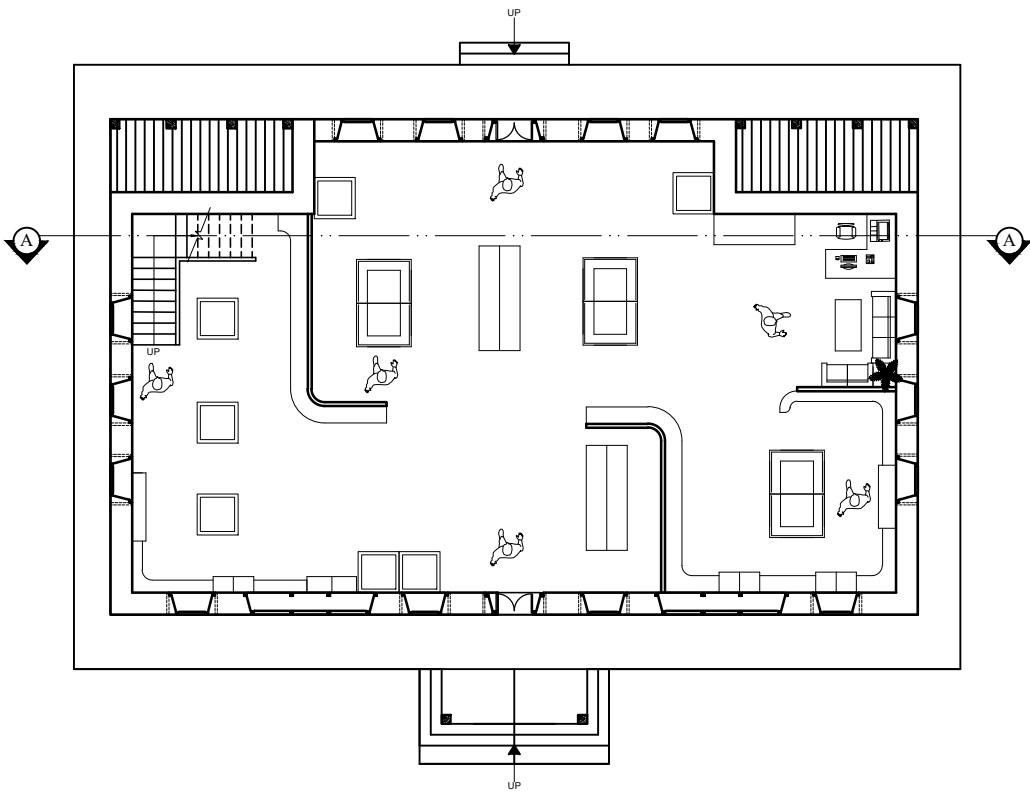

GROUND FLOOR PLAN

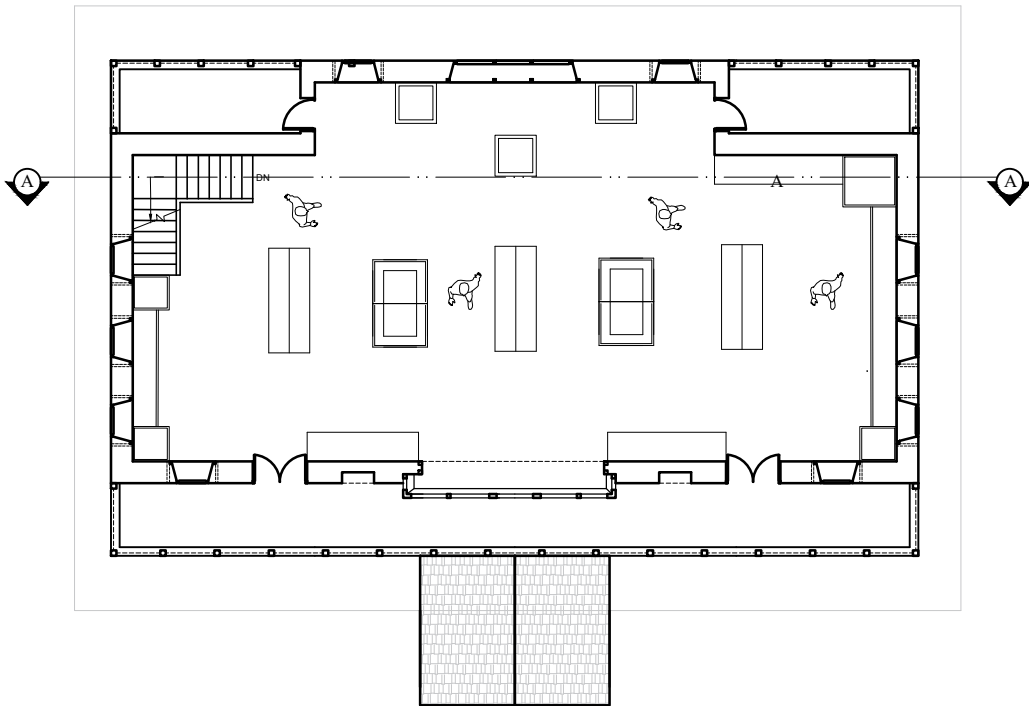

FIRST FLOOR PLAN

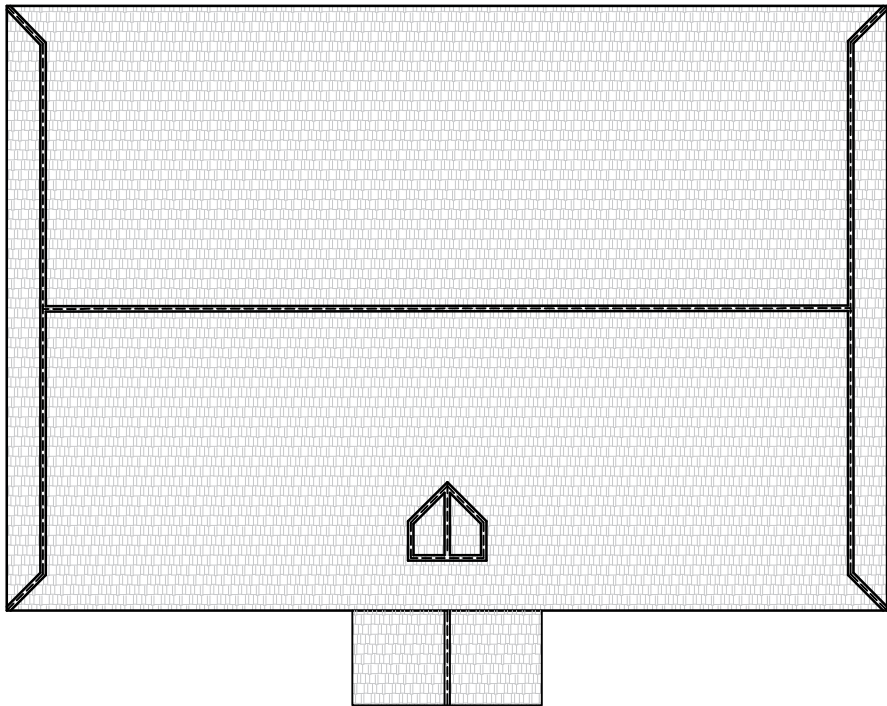


ROOF PLAN

PURBANCHAL UNIVERSITY
KHWOPA ENGINEERING COLLEGE
DEPARTMENT OF ARCHITECTURE
LIBALI-02-BKT

FINAL PRESENTATION
B.ARCHITECTURE.THESIS


TITLE : GALLERY
SCALE:- 1:200

NAME:-KRISHA JYAKHWA
ROLL:NO:- 760117

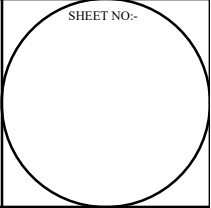


GALLERY BLOCK


BOUTIQUE HOTEL
"BEYOND ACCOMODATION AS CULTURAL AND EXPERIMENTAL HUB"
BARAHI, BHAKTAPUR

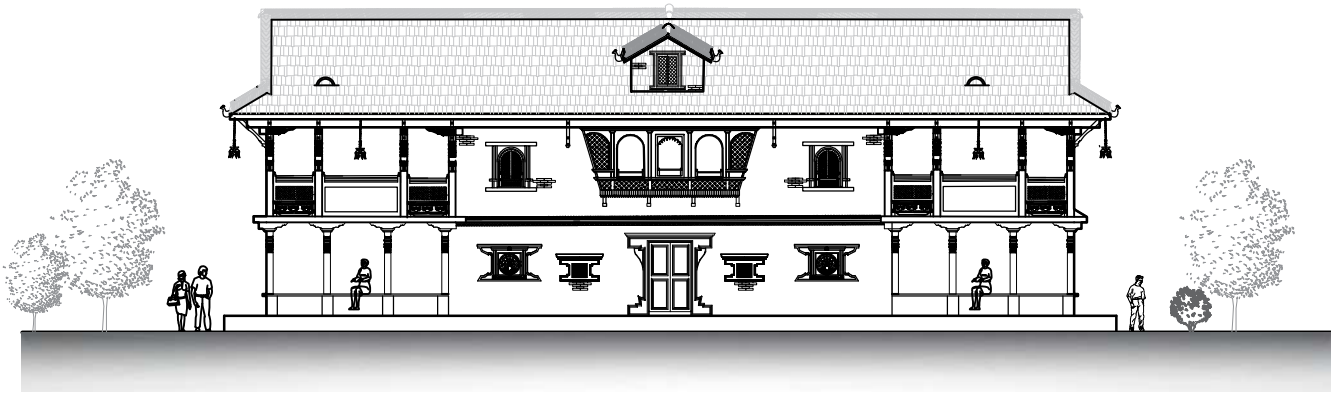


BACK ELEVATION

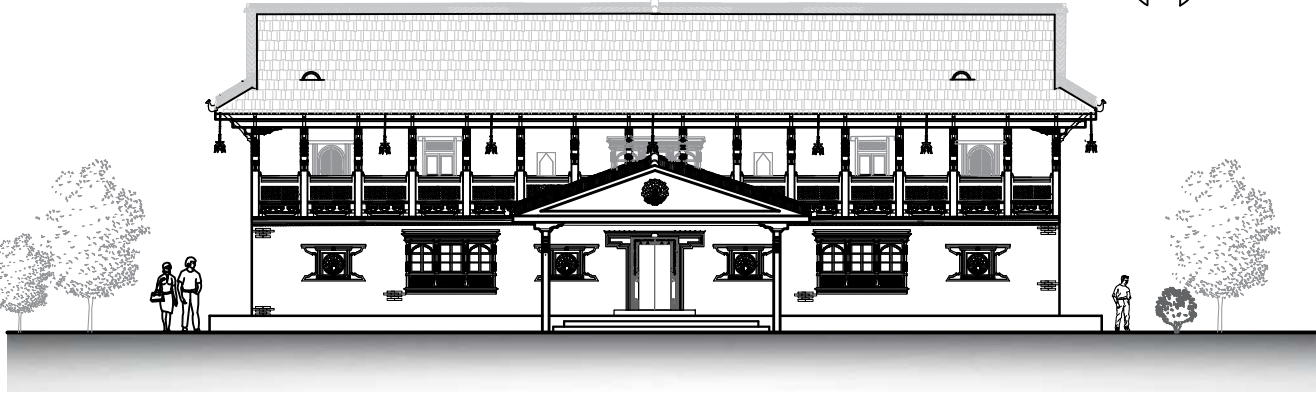

FRONT ELEVATION

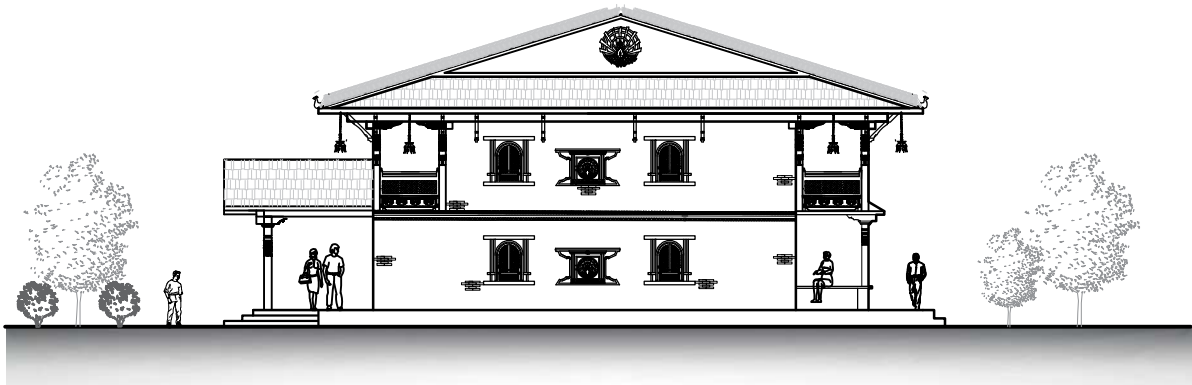

SIDE ELEVATION

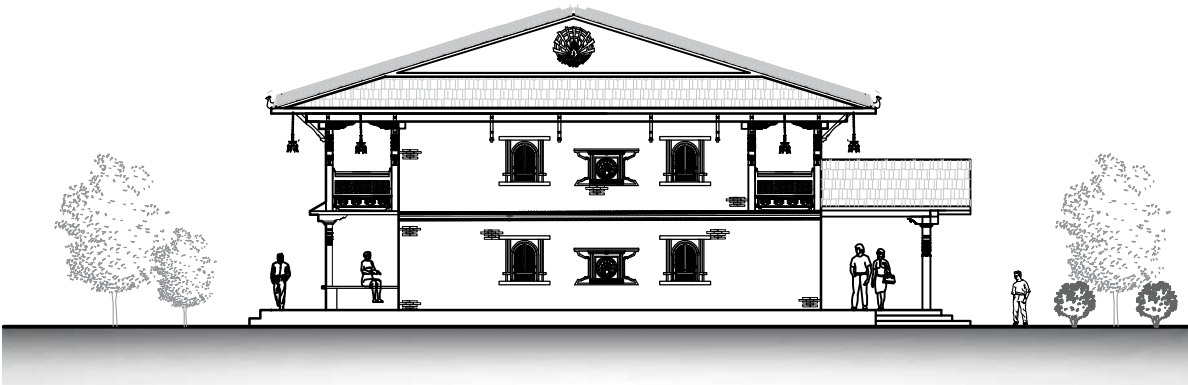


SIDE ELEVATION

PURBANCHAL UNIVERSITY
KHWOPA ENGINEERING COLLEGE
DEPARTMENT OF ARCHITECTURE
LIBALI-02-BKT

FINAL PRESENTATION
B.ARCHITECTURE.THESIS


TITLE : GALLERY
SCALE:- 1:200

NAME:-KRISHA JYAKHWA
ROLL:NO:- 760117

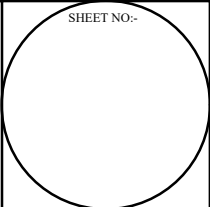

GALLERY BLOCK

BOUTIQUE HOTEL
"BEYOND ACCOMODATION AS CULTURAL AND EXPERIMENTAL HUB"
BARAHI, BHAKTAPUR

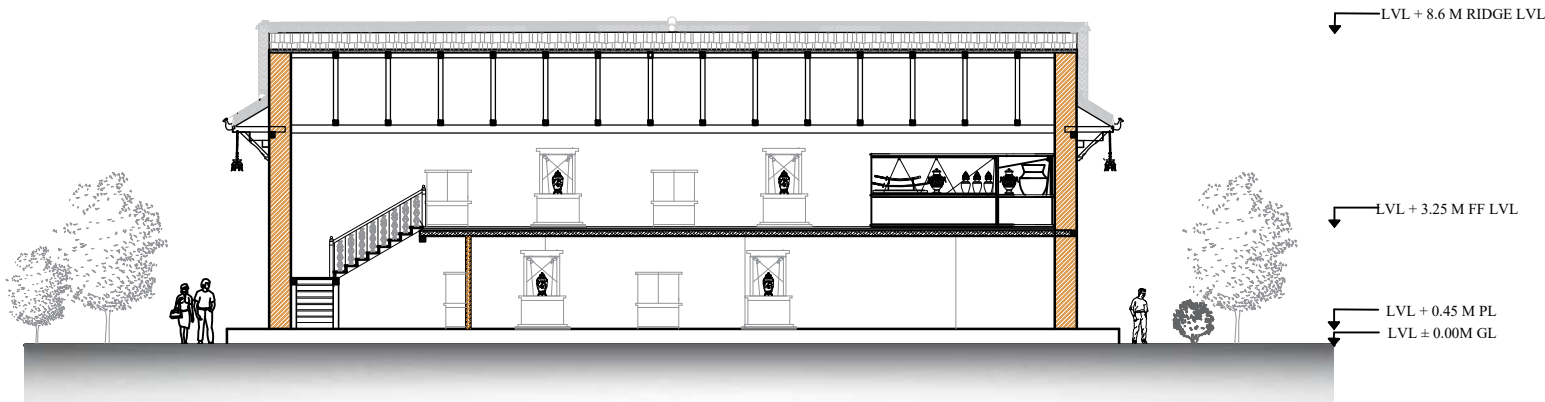


SECTION AT A-A



PURBANCHAL UNIVERSITY
KHWOPA ENGINEERING COLLEGE
DEPARTMENT OF ARCHITECTURE
LIBALI-02-BKT


FINAL PRESENTATION
B.ARCHITECTURE.THESIS

TITLE : GALLERY
SCALE:- 1:200


NAME:-KRISHA JYAKHWA
ROLL:NO:- 760117

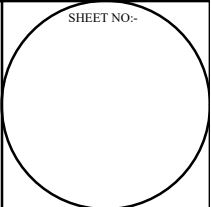

 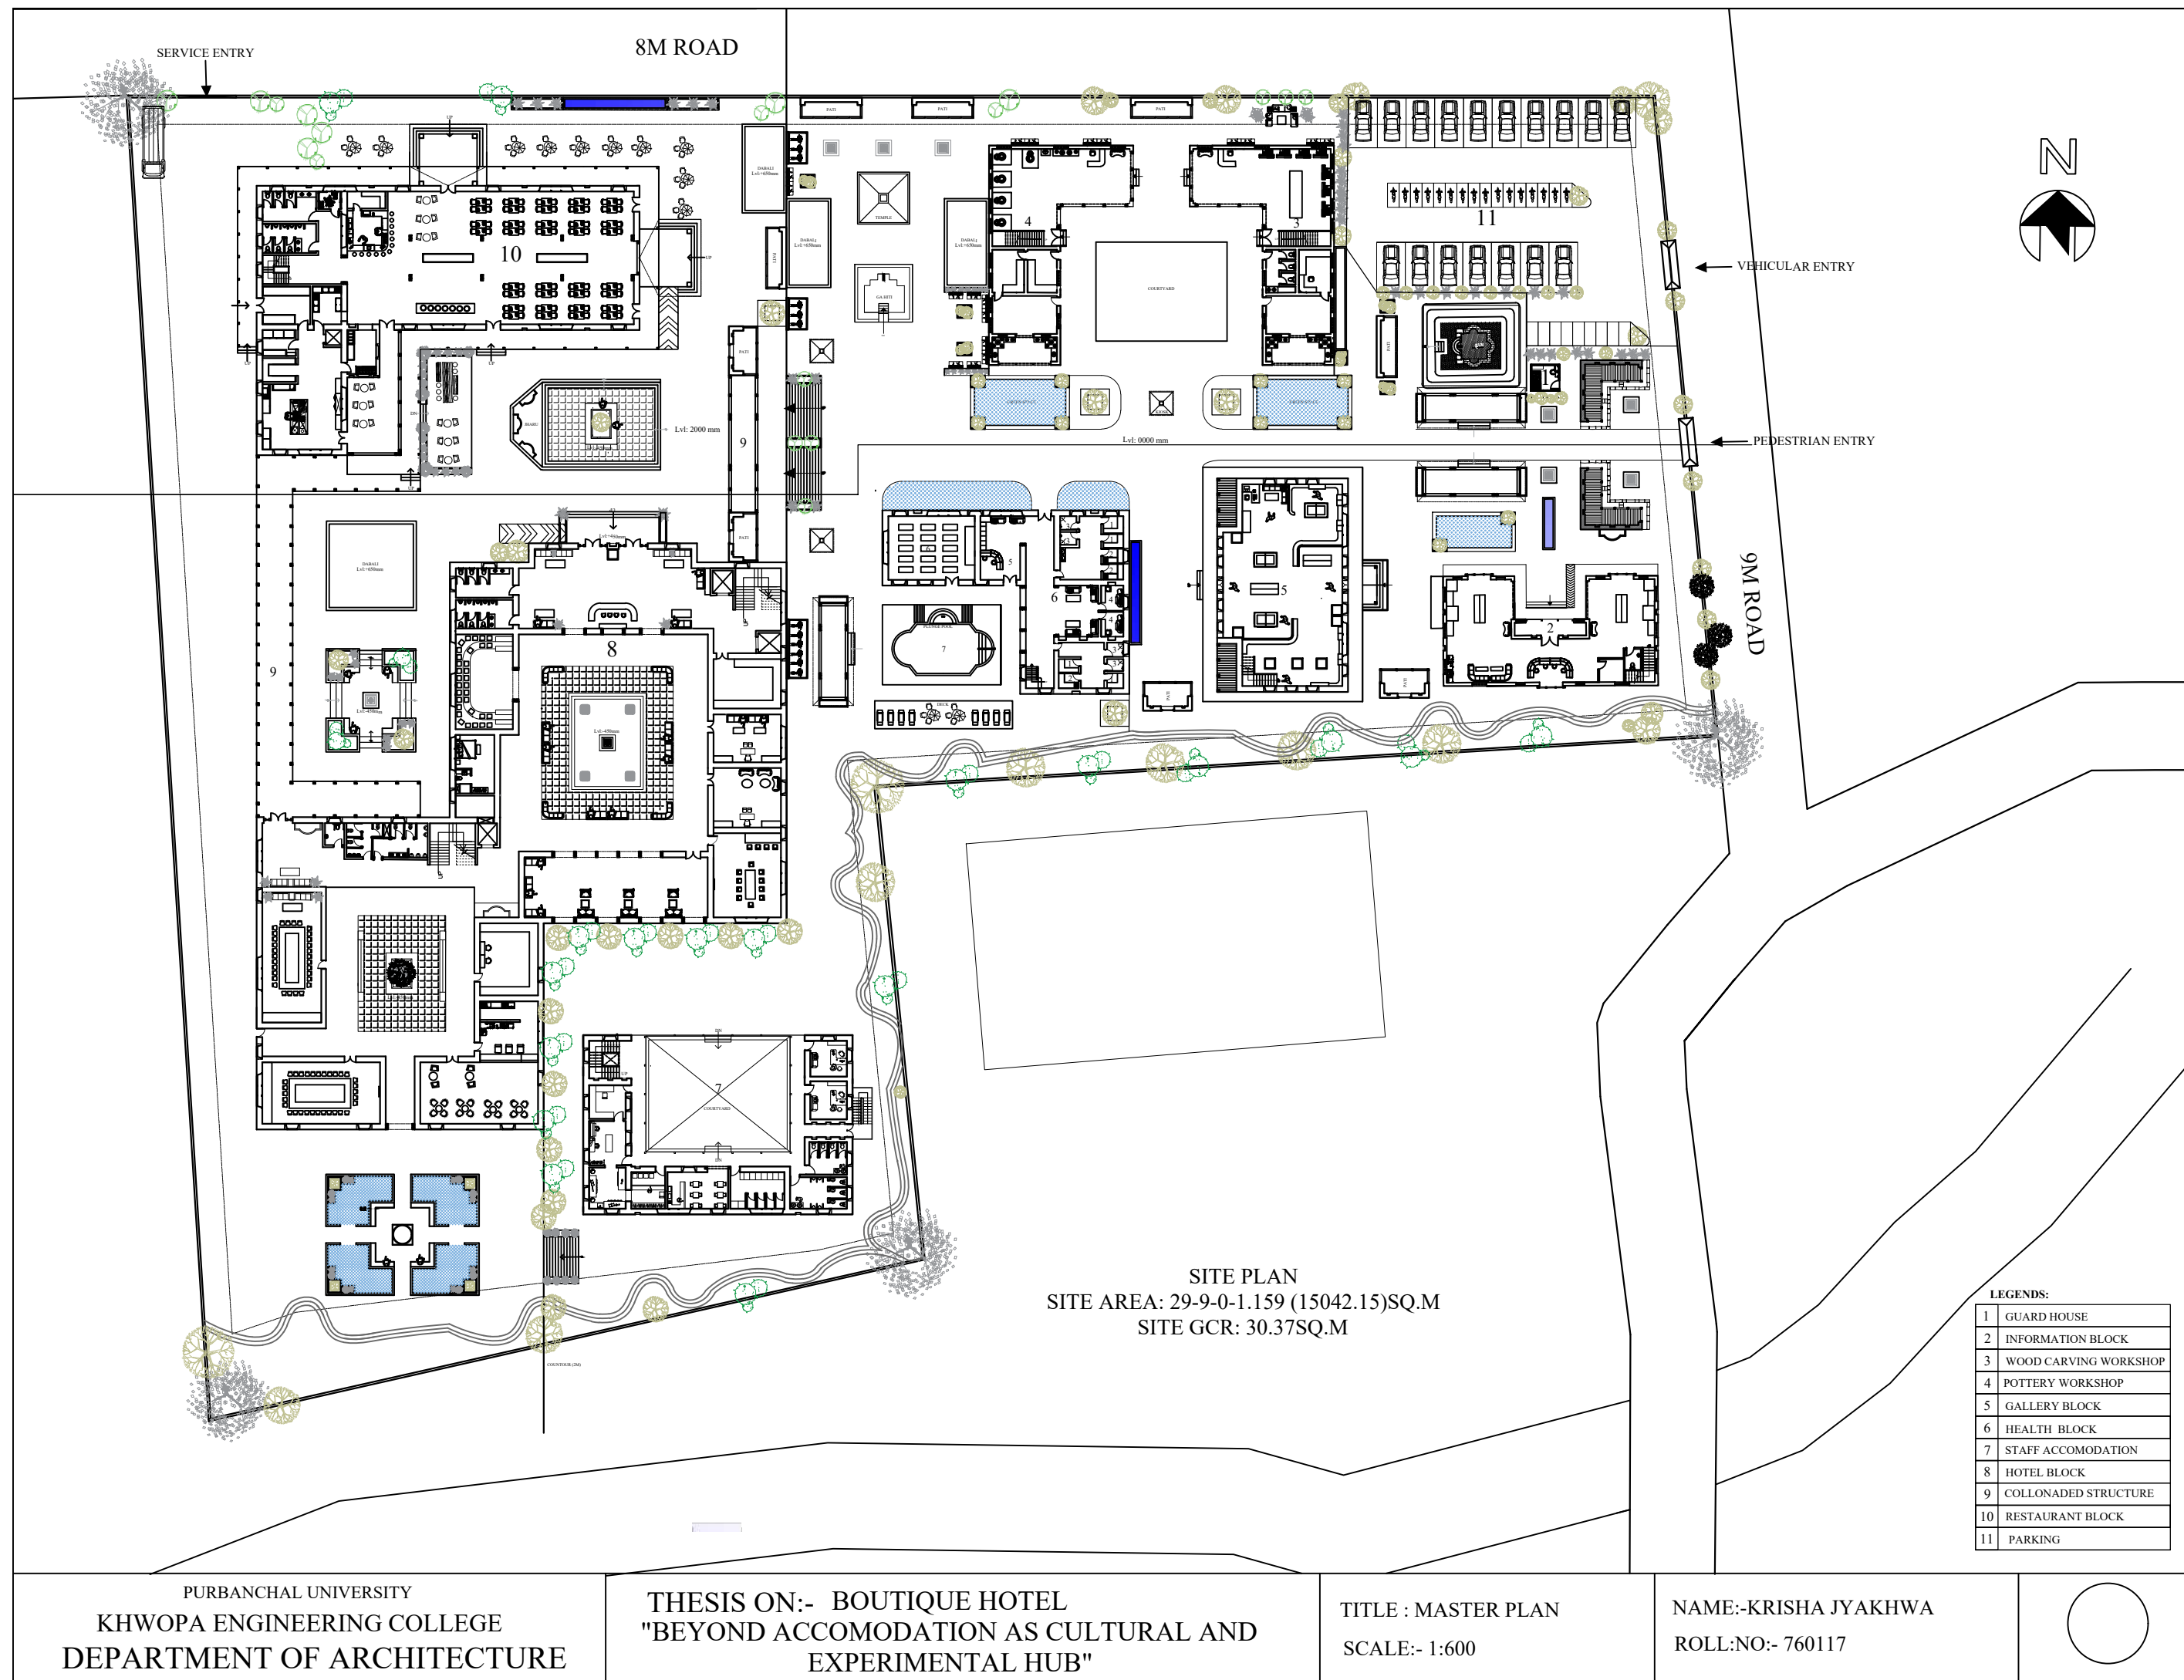


 


BOUTIQUE HOTEL
"BEYOND ACCOMODATION AS CULTURAL AND EXPERIMENTAL HUB"
BARAHI, BHAKTAPUR

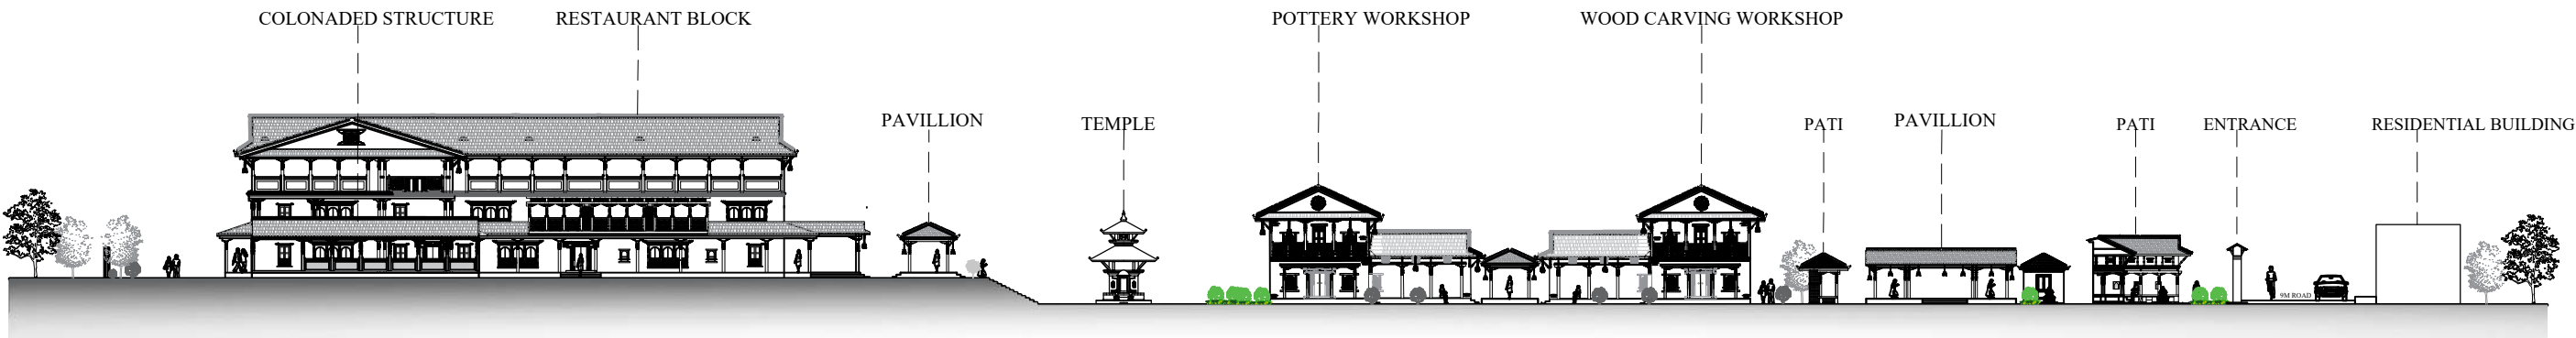

PROFILE ELEVATION AT A-A

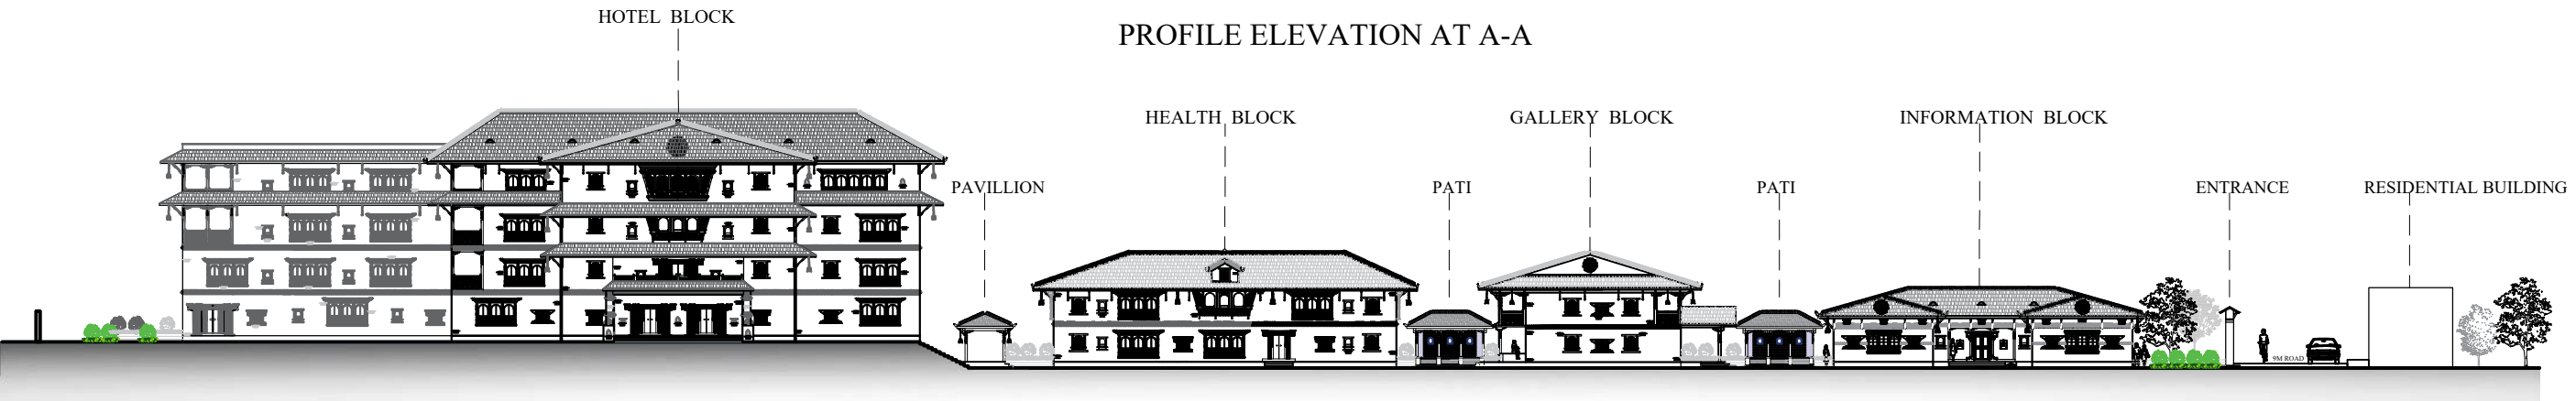


PROFILE ELEVATION AT B-B

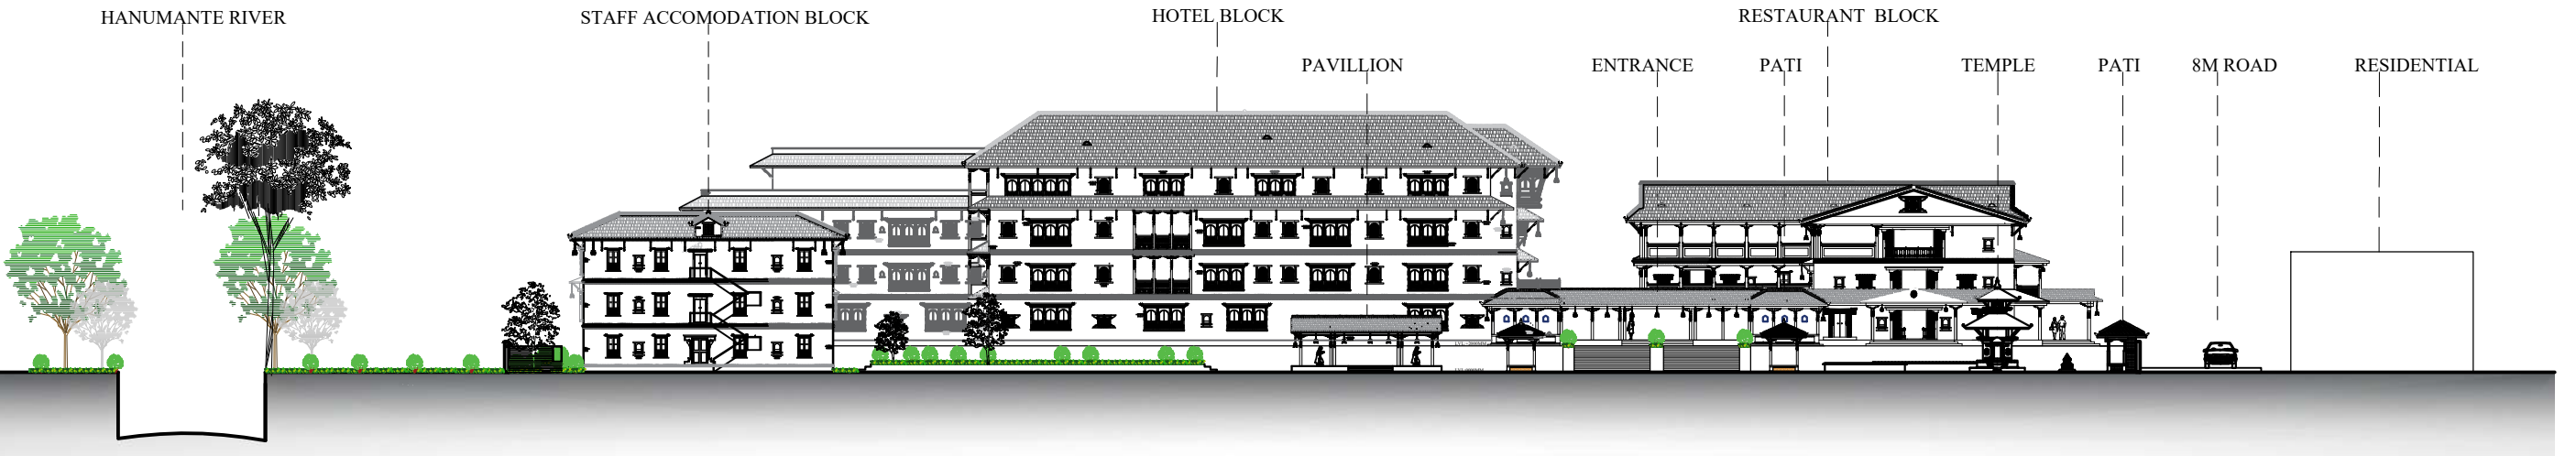


PROFILE ELEVATION AT C-C

PURBANCHAL UNIVERSITY KHWOPA ENGINEERING COLLEGE DEPARTMENT OF ARCHITECTURE LIBALI-02-BKT	FINAL PRESENTATION B.ARCHITECTURE.THESIS	TITLE : PROFILE ELEVATION SCALE:- 1:500	NAME:-KRISHA JYAKHWA ROLL:NO:- 760117	
--	---	--	--	--

BOUTIQUE HOTEL
"BEYOND ACCOMODATION AS CULTURAL AND EXPERIMENTAL HUB"
BARAHI, BHAKTAPUR

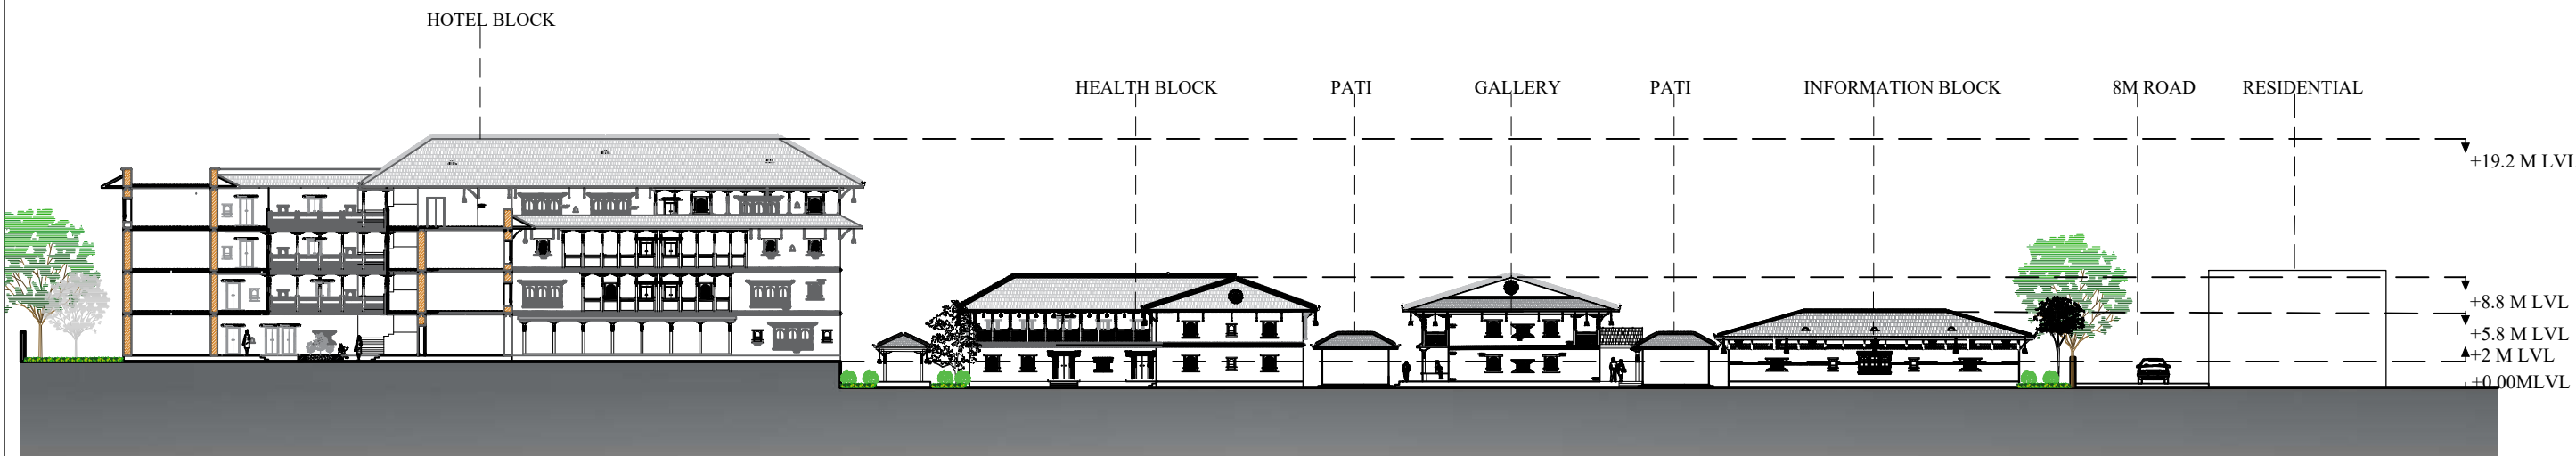


PROFILE SECTION AT D-D

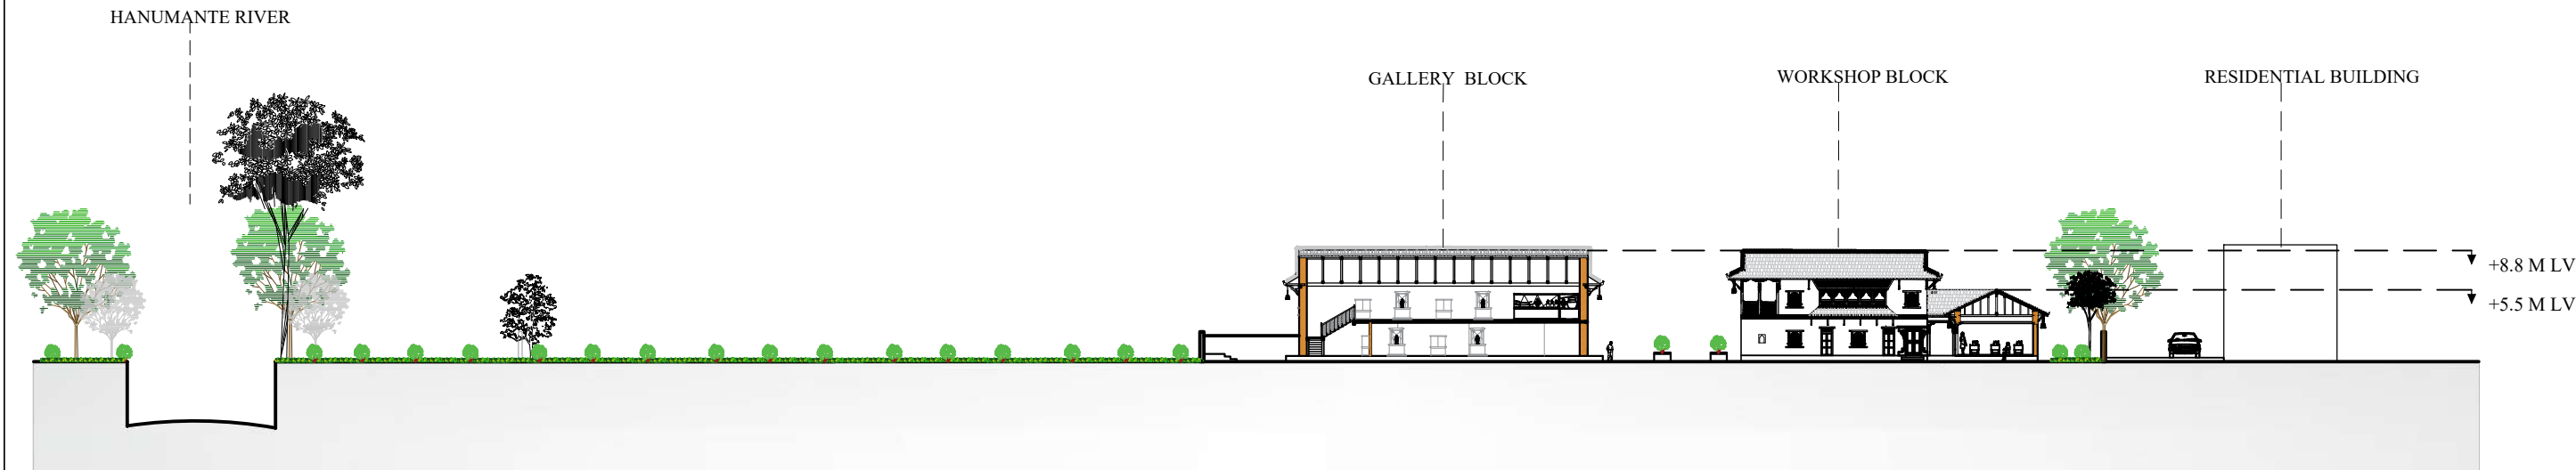


PROFILE SECTION AT E-E

PURBANCHAL UNIVERSITY KHWOPA ENGINEERING COLLEGE DEPARTMENT OF ARCHITECTURE LIBALI-02-BKT	FINAL PRESENTATION B.ARCHITECTURE.THESIS	TITLE : PROFILE SECTION SCALE:- 1:500	NAME:-KRISHA JYAKHWA ROLL:NO:- 760117	
--	---	--	--	--


CONSTRUCTION DETAILS

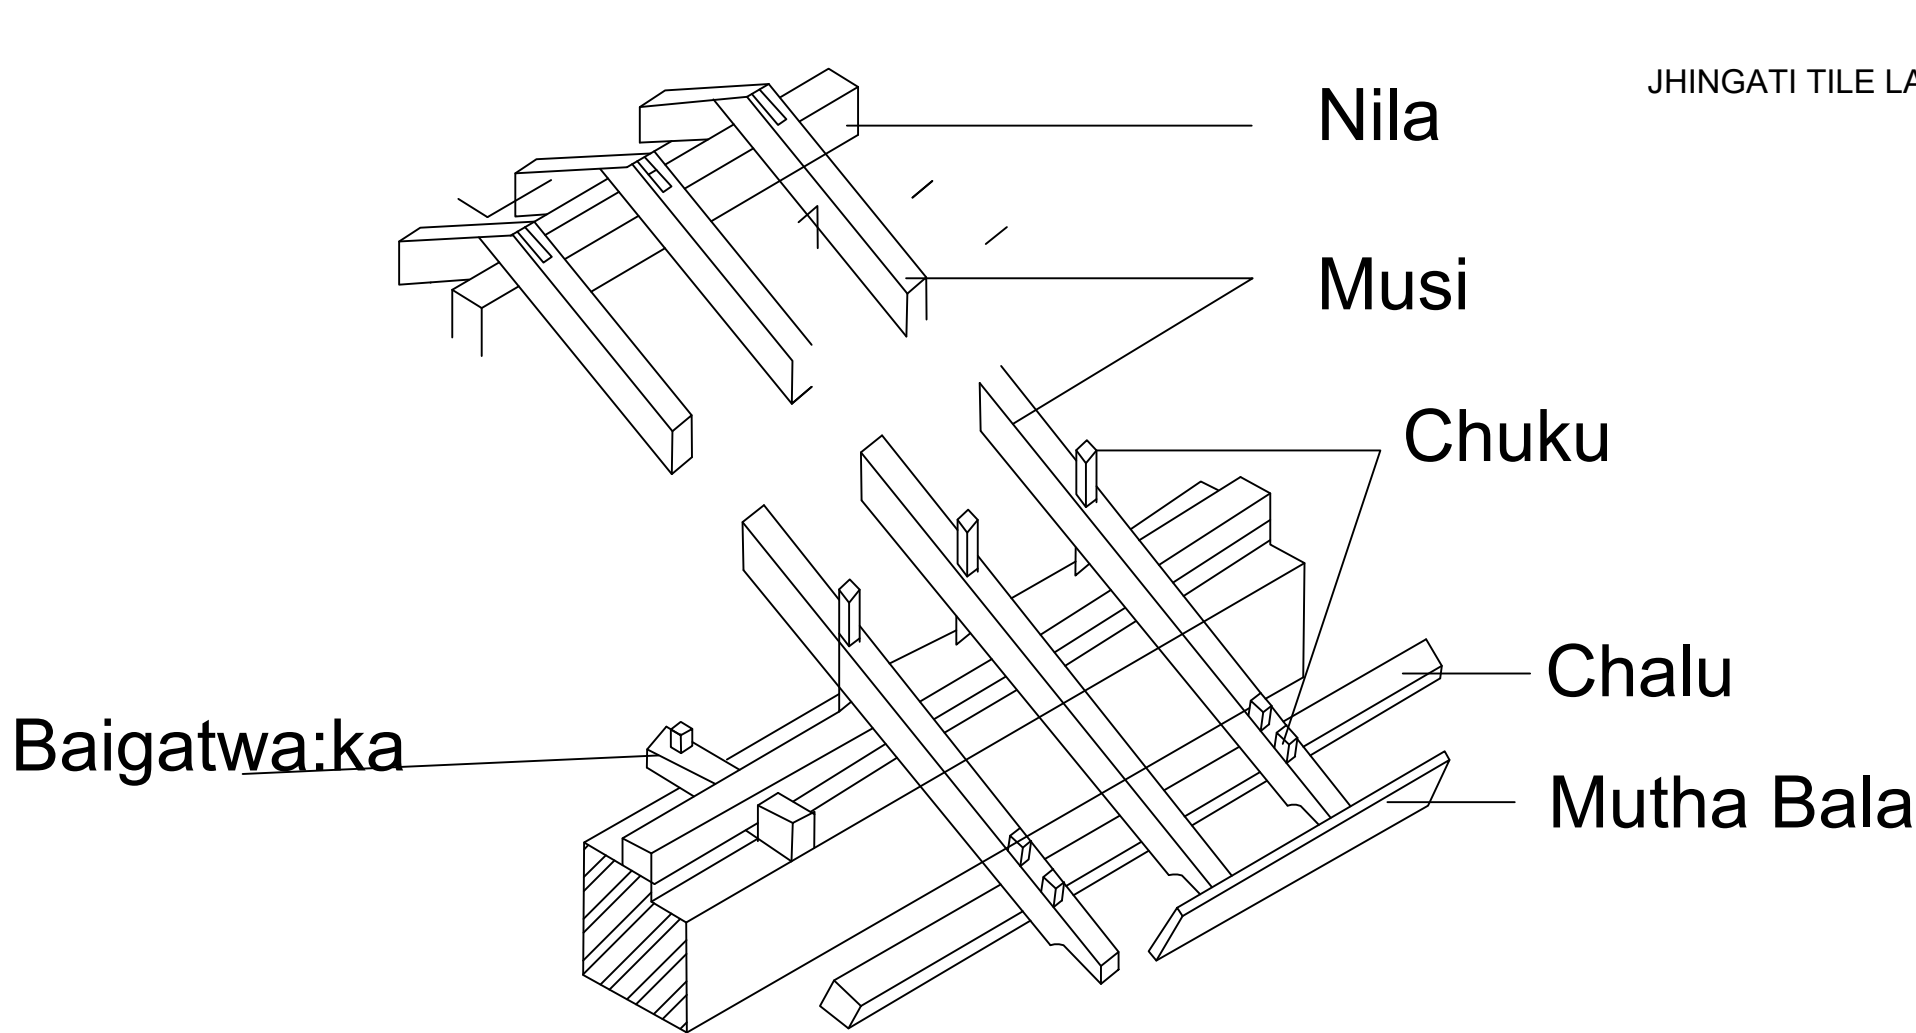


Structural Elements of Roof

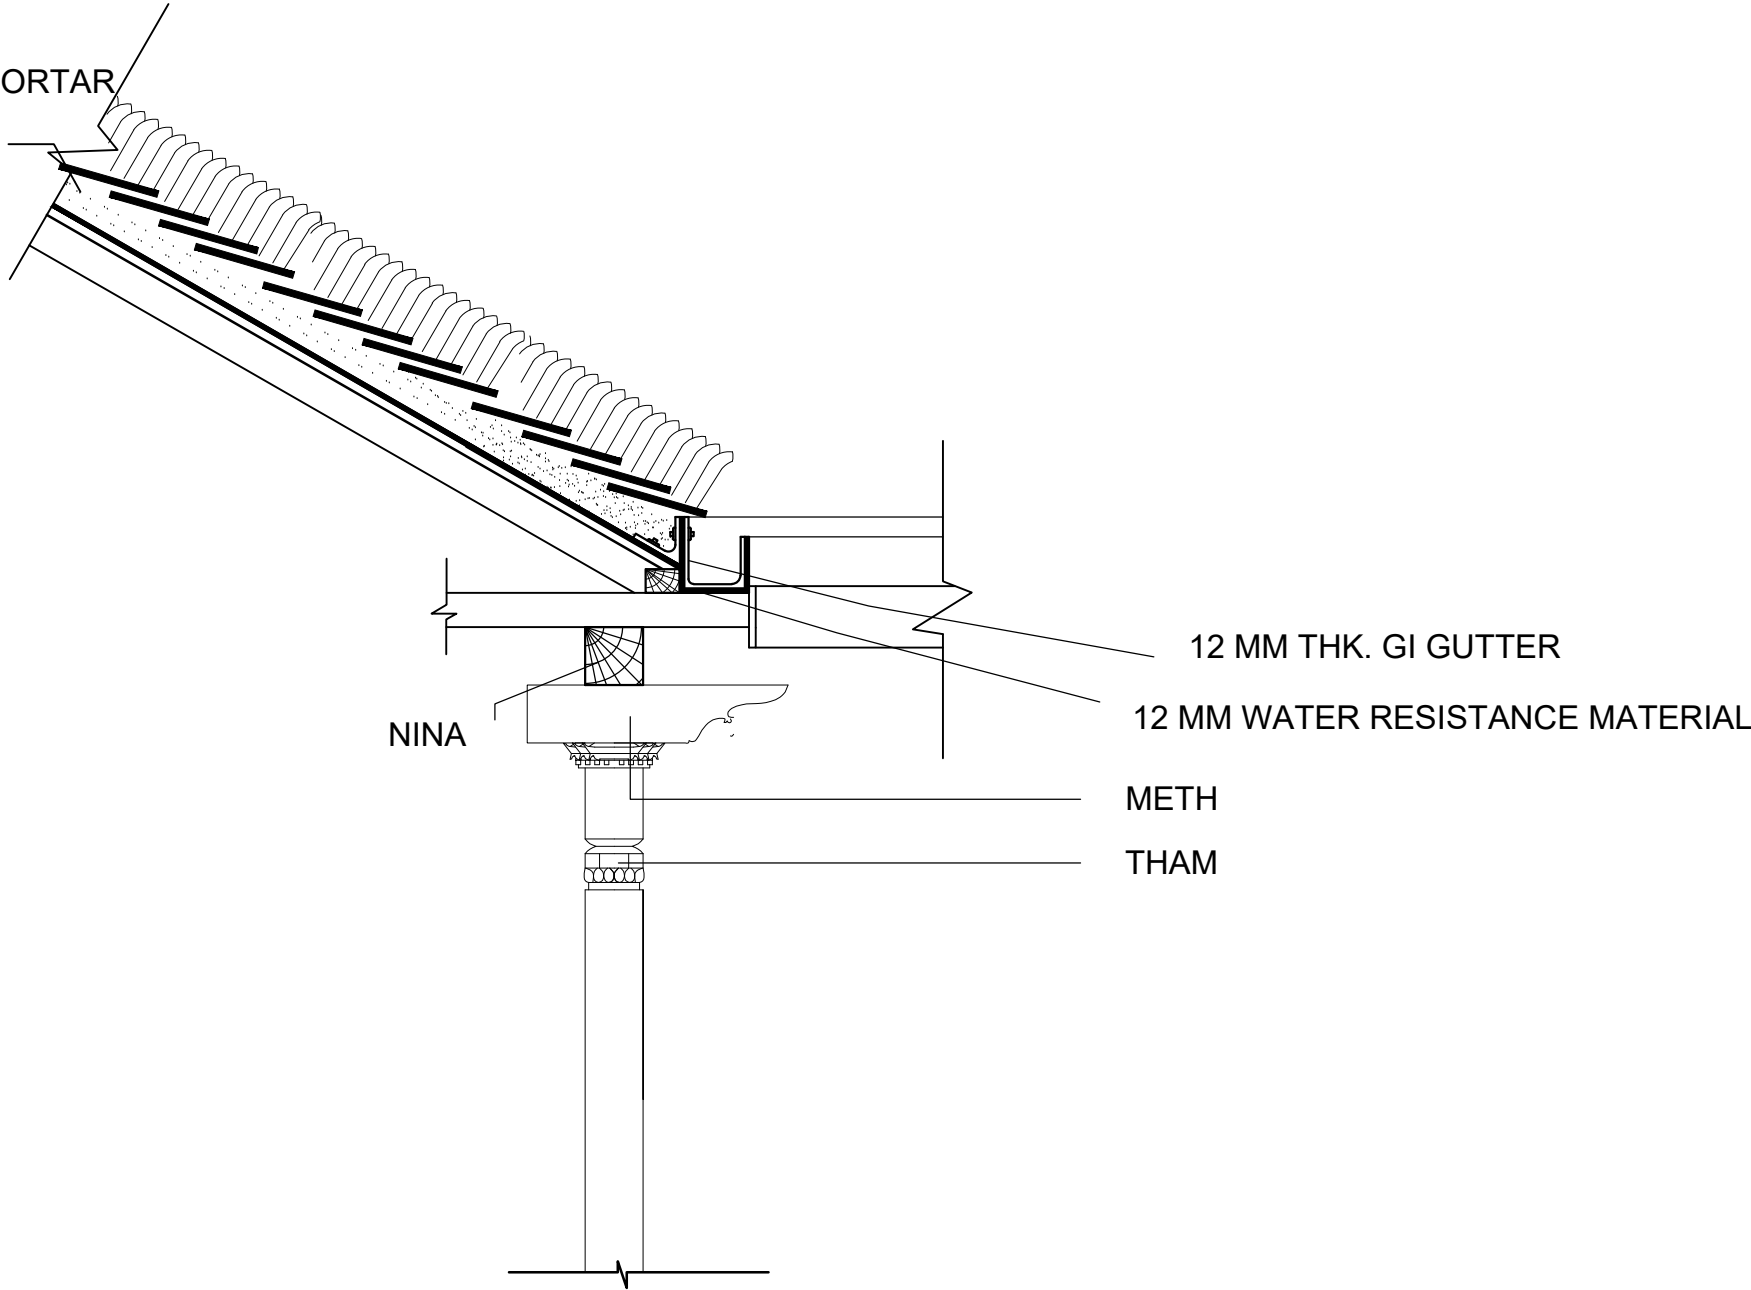




Roof Eaves Detail

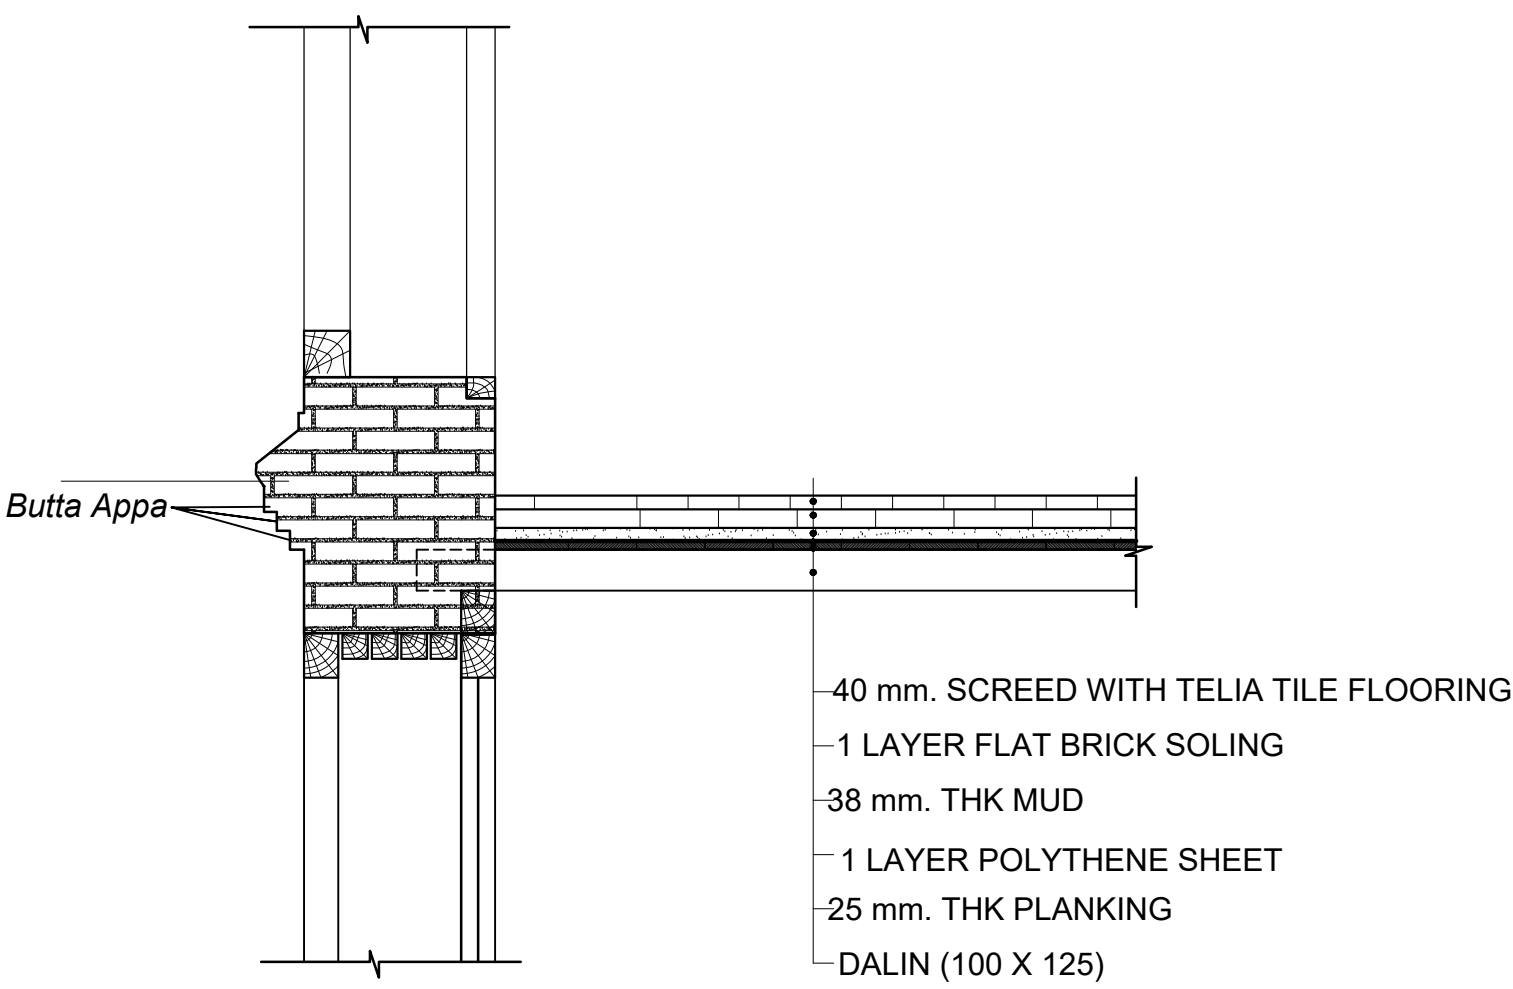


Floor Detail

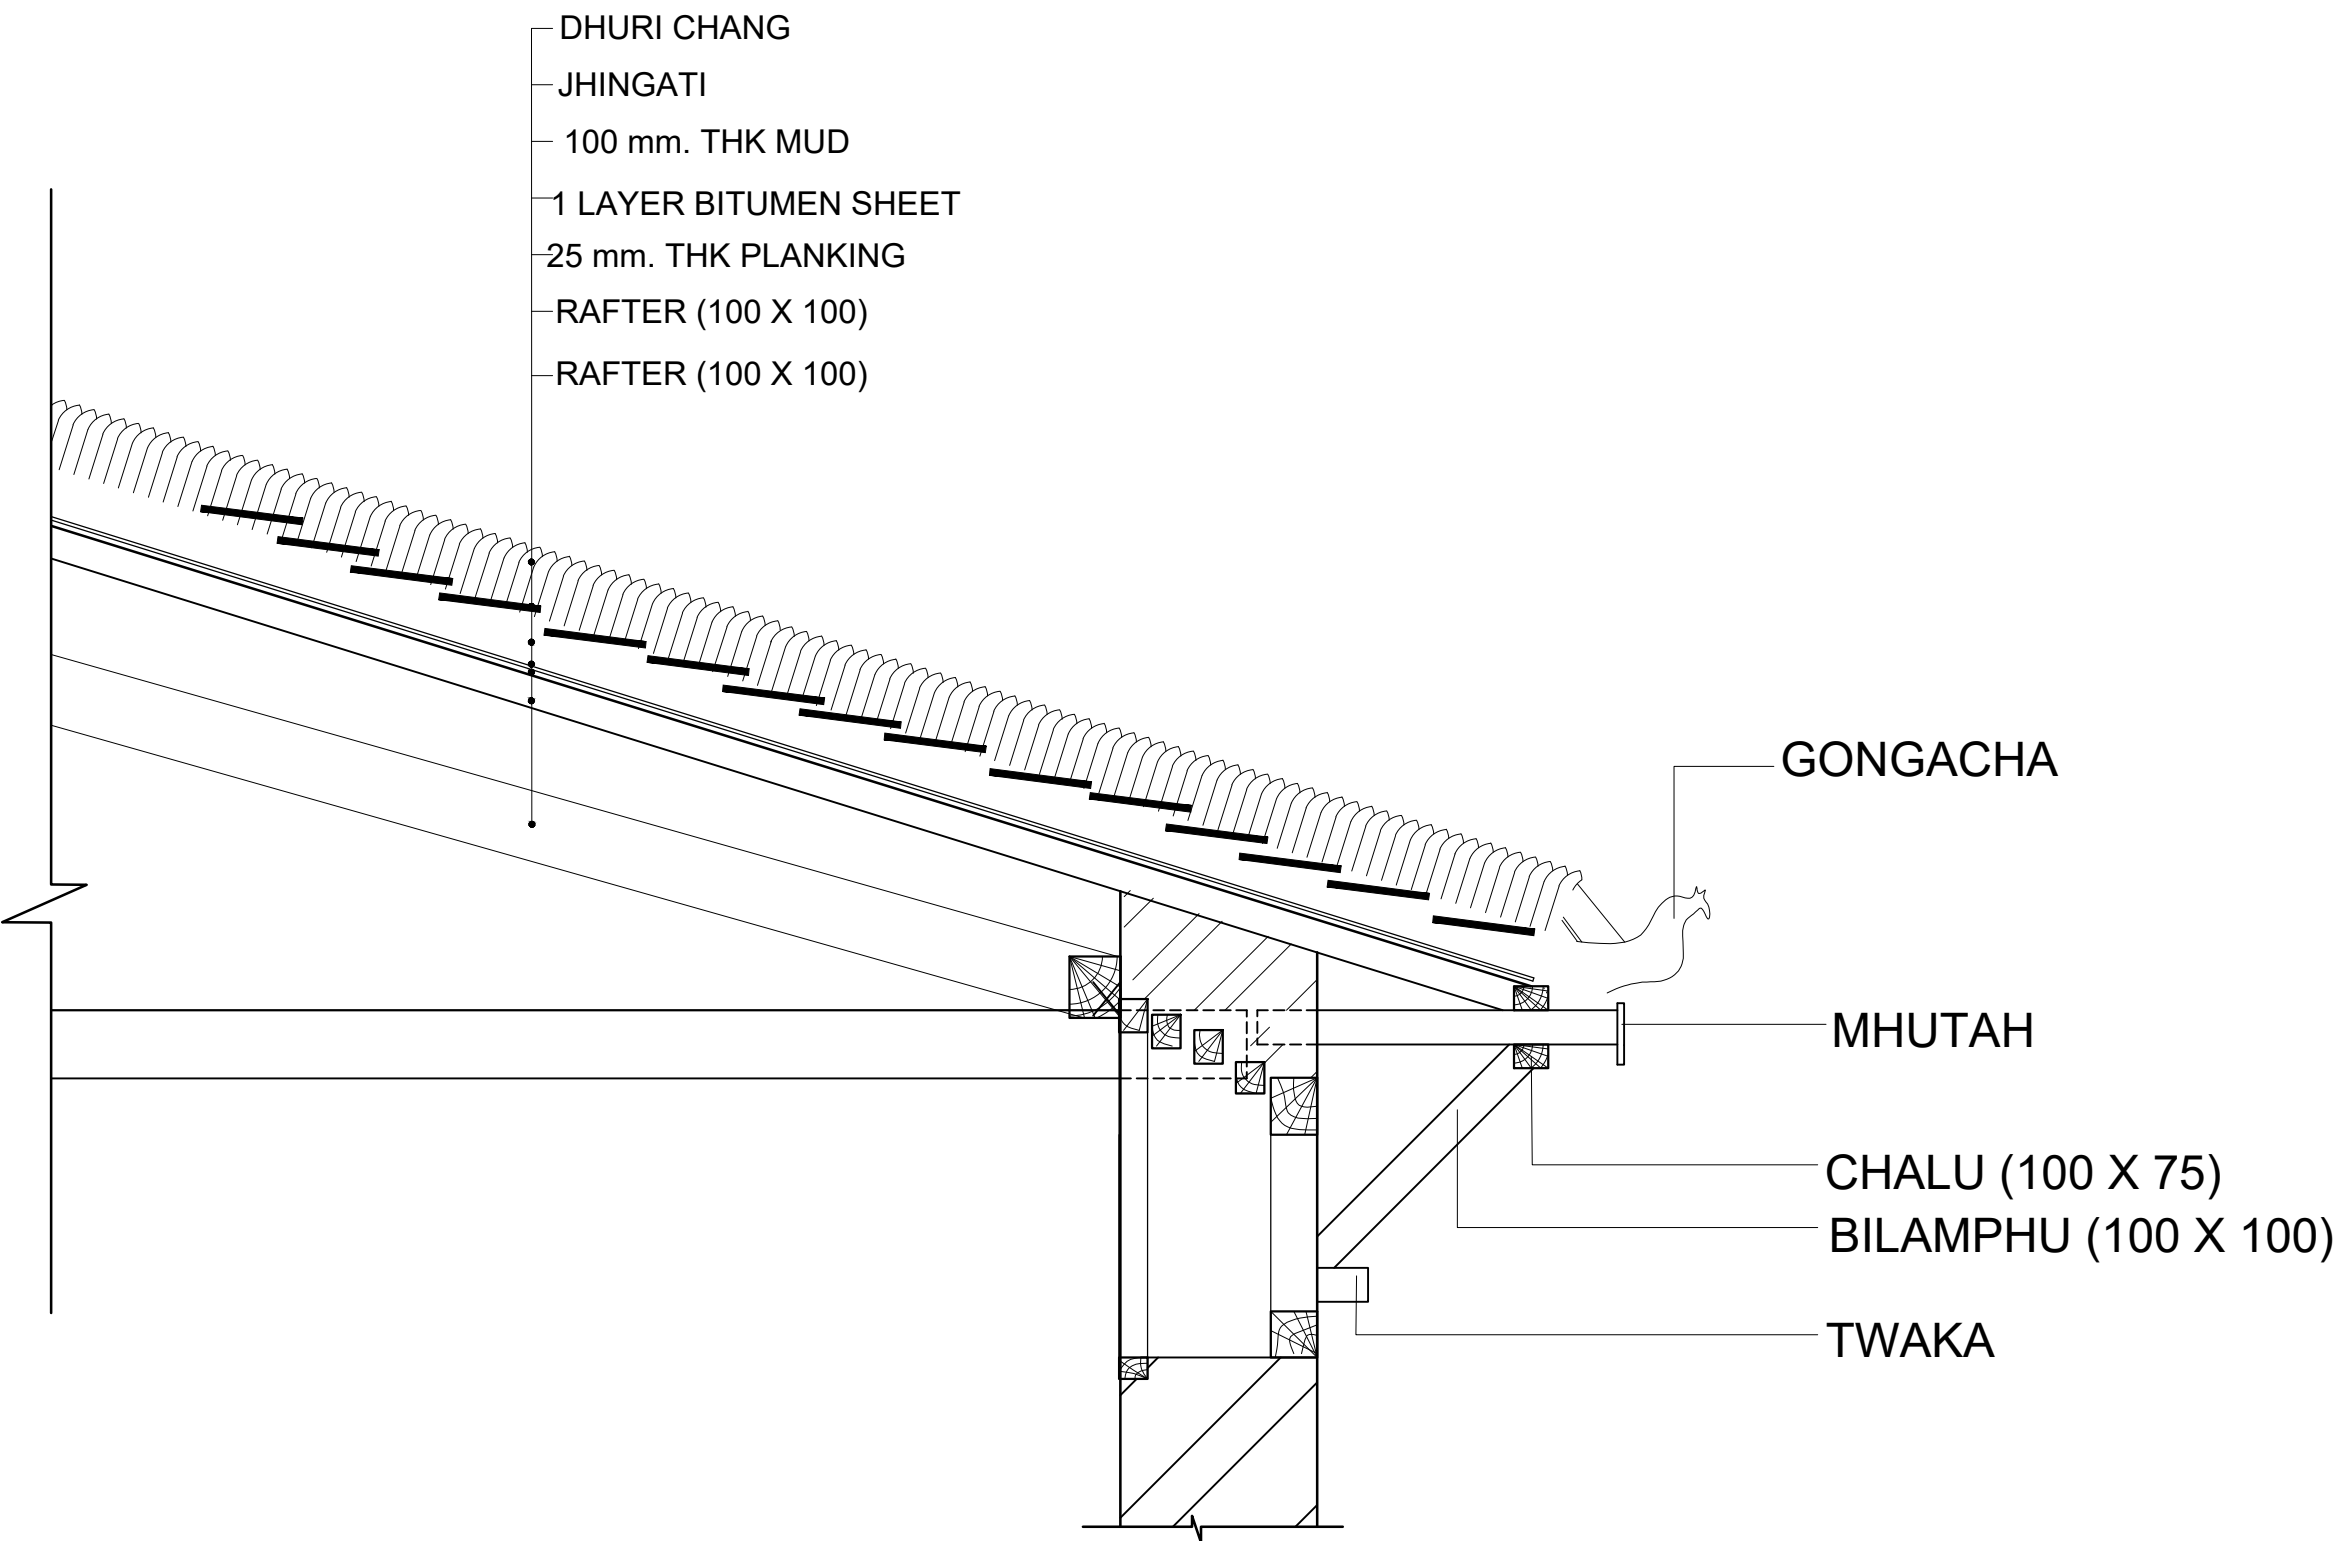

Roof Details

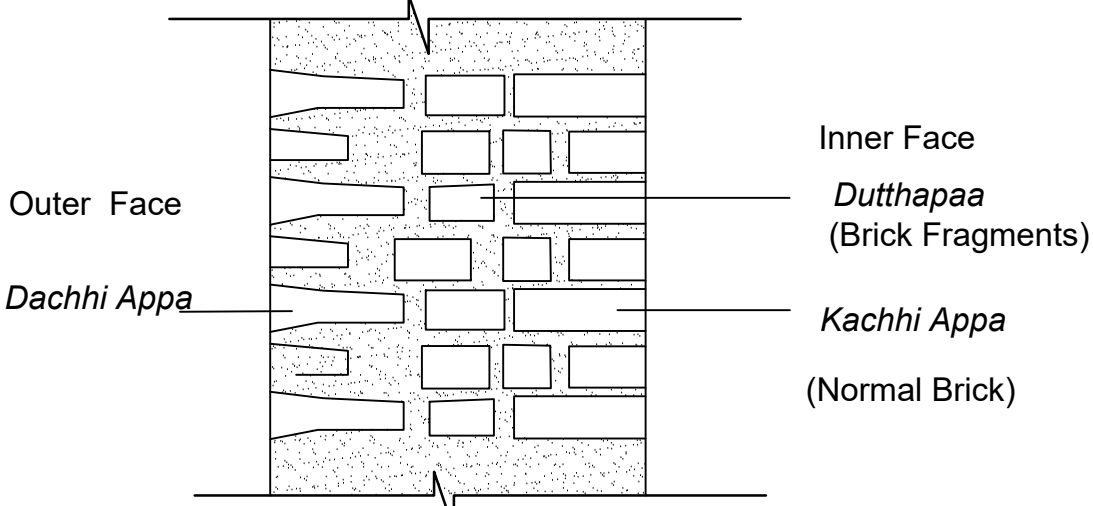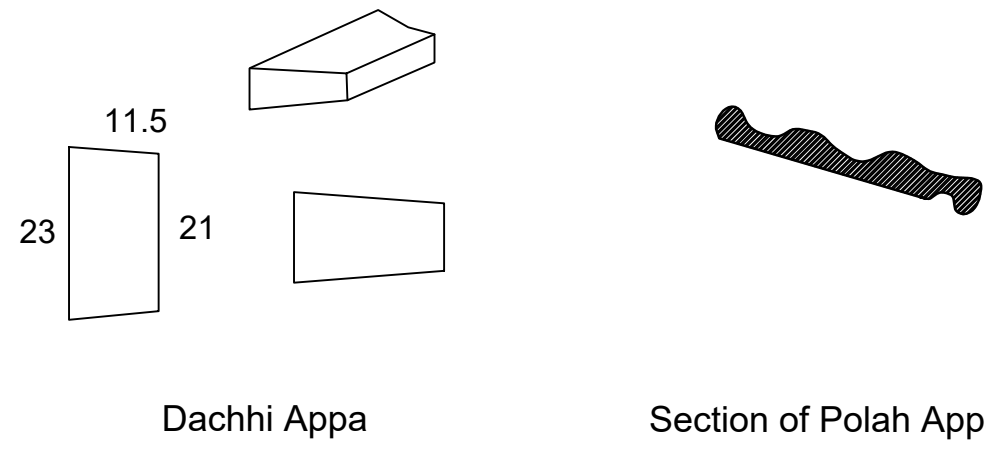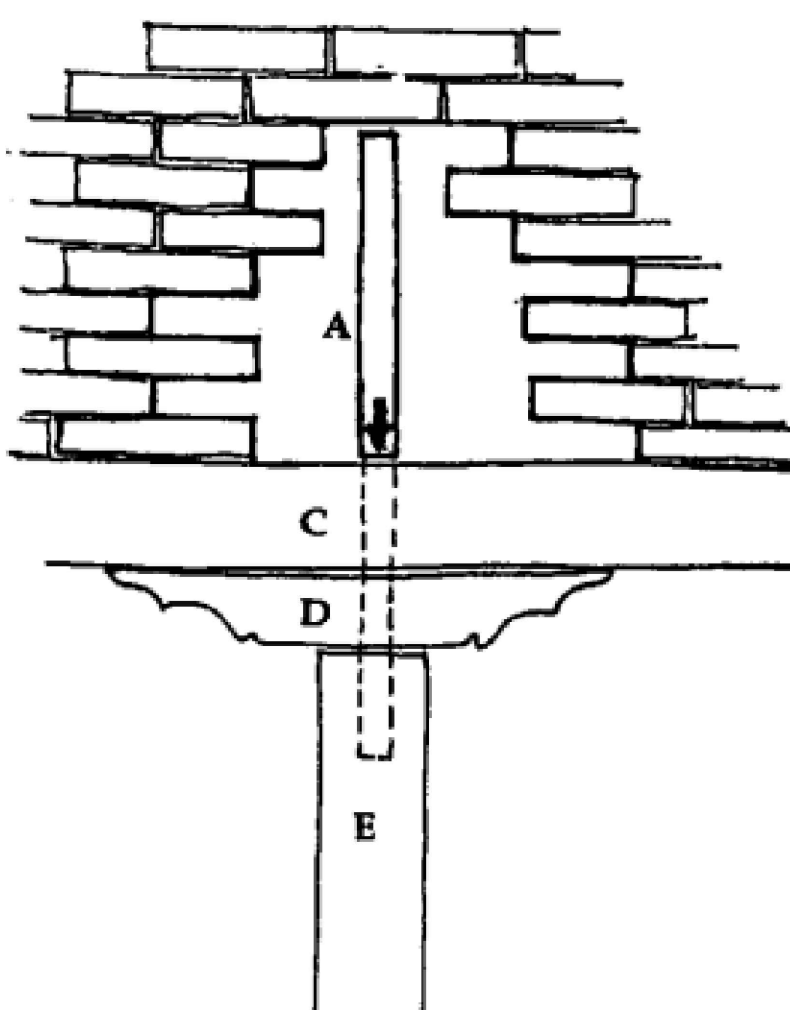


Wall Section

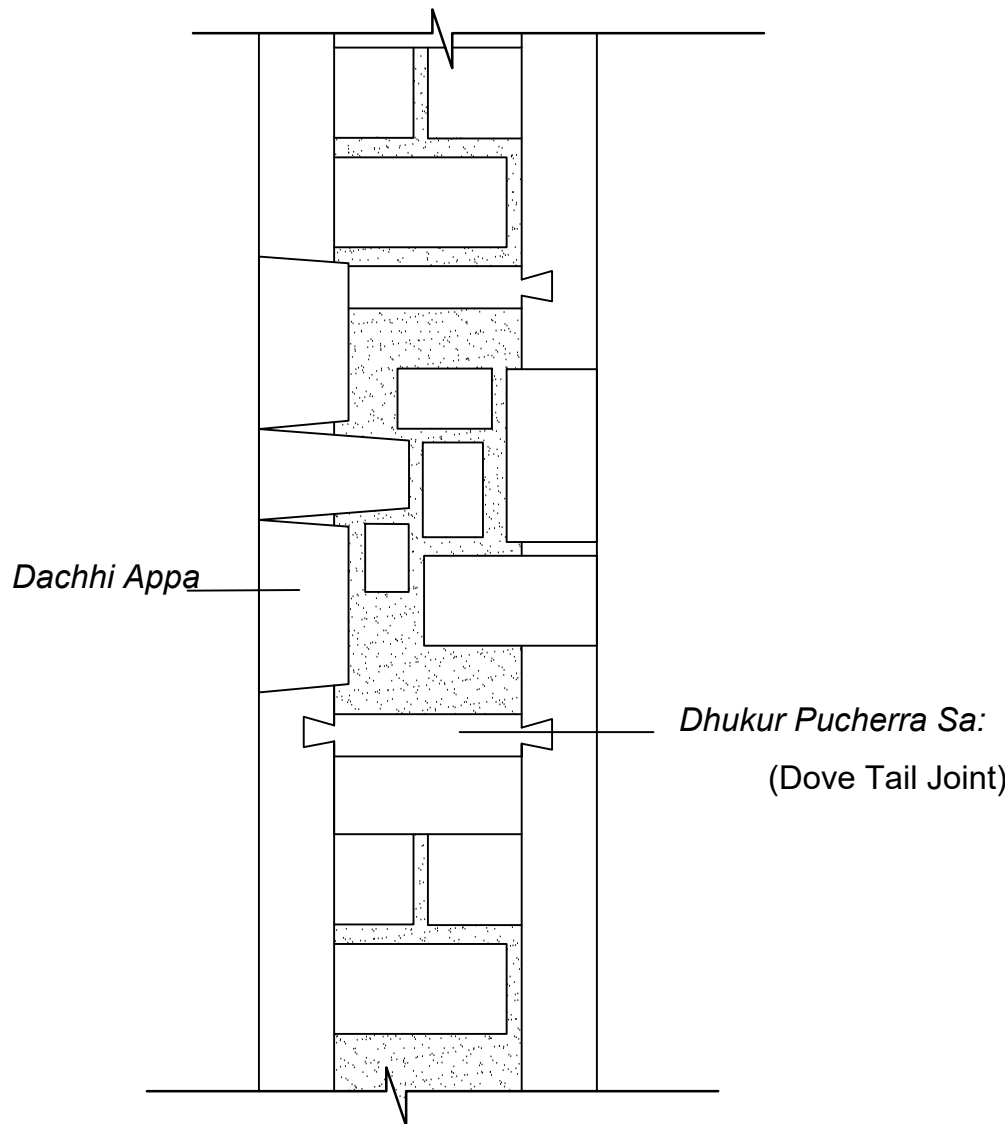


Plan of Wall Section

SCALE - 1:10


Wall Detail

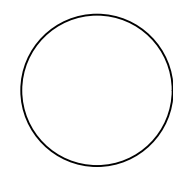


CONSTRUCTION DETAILS

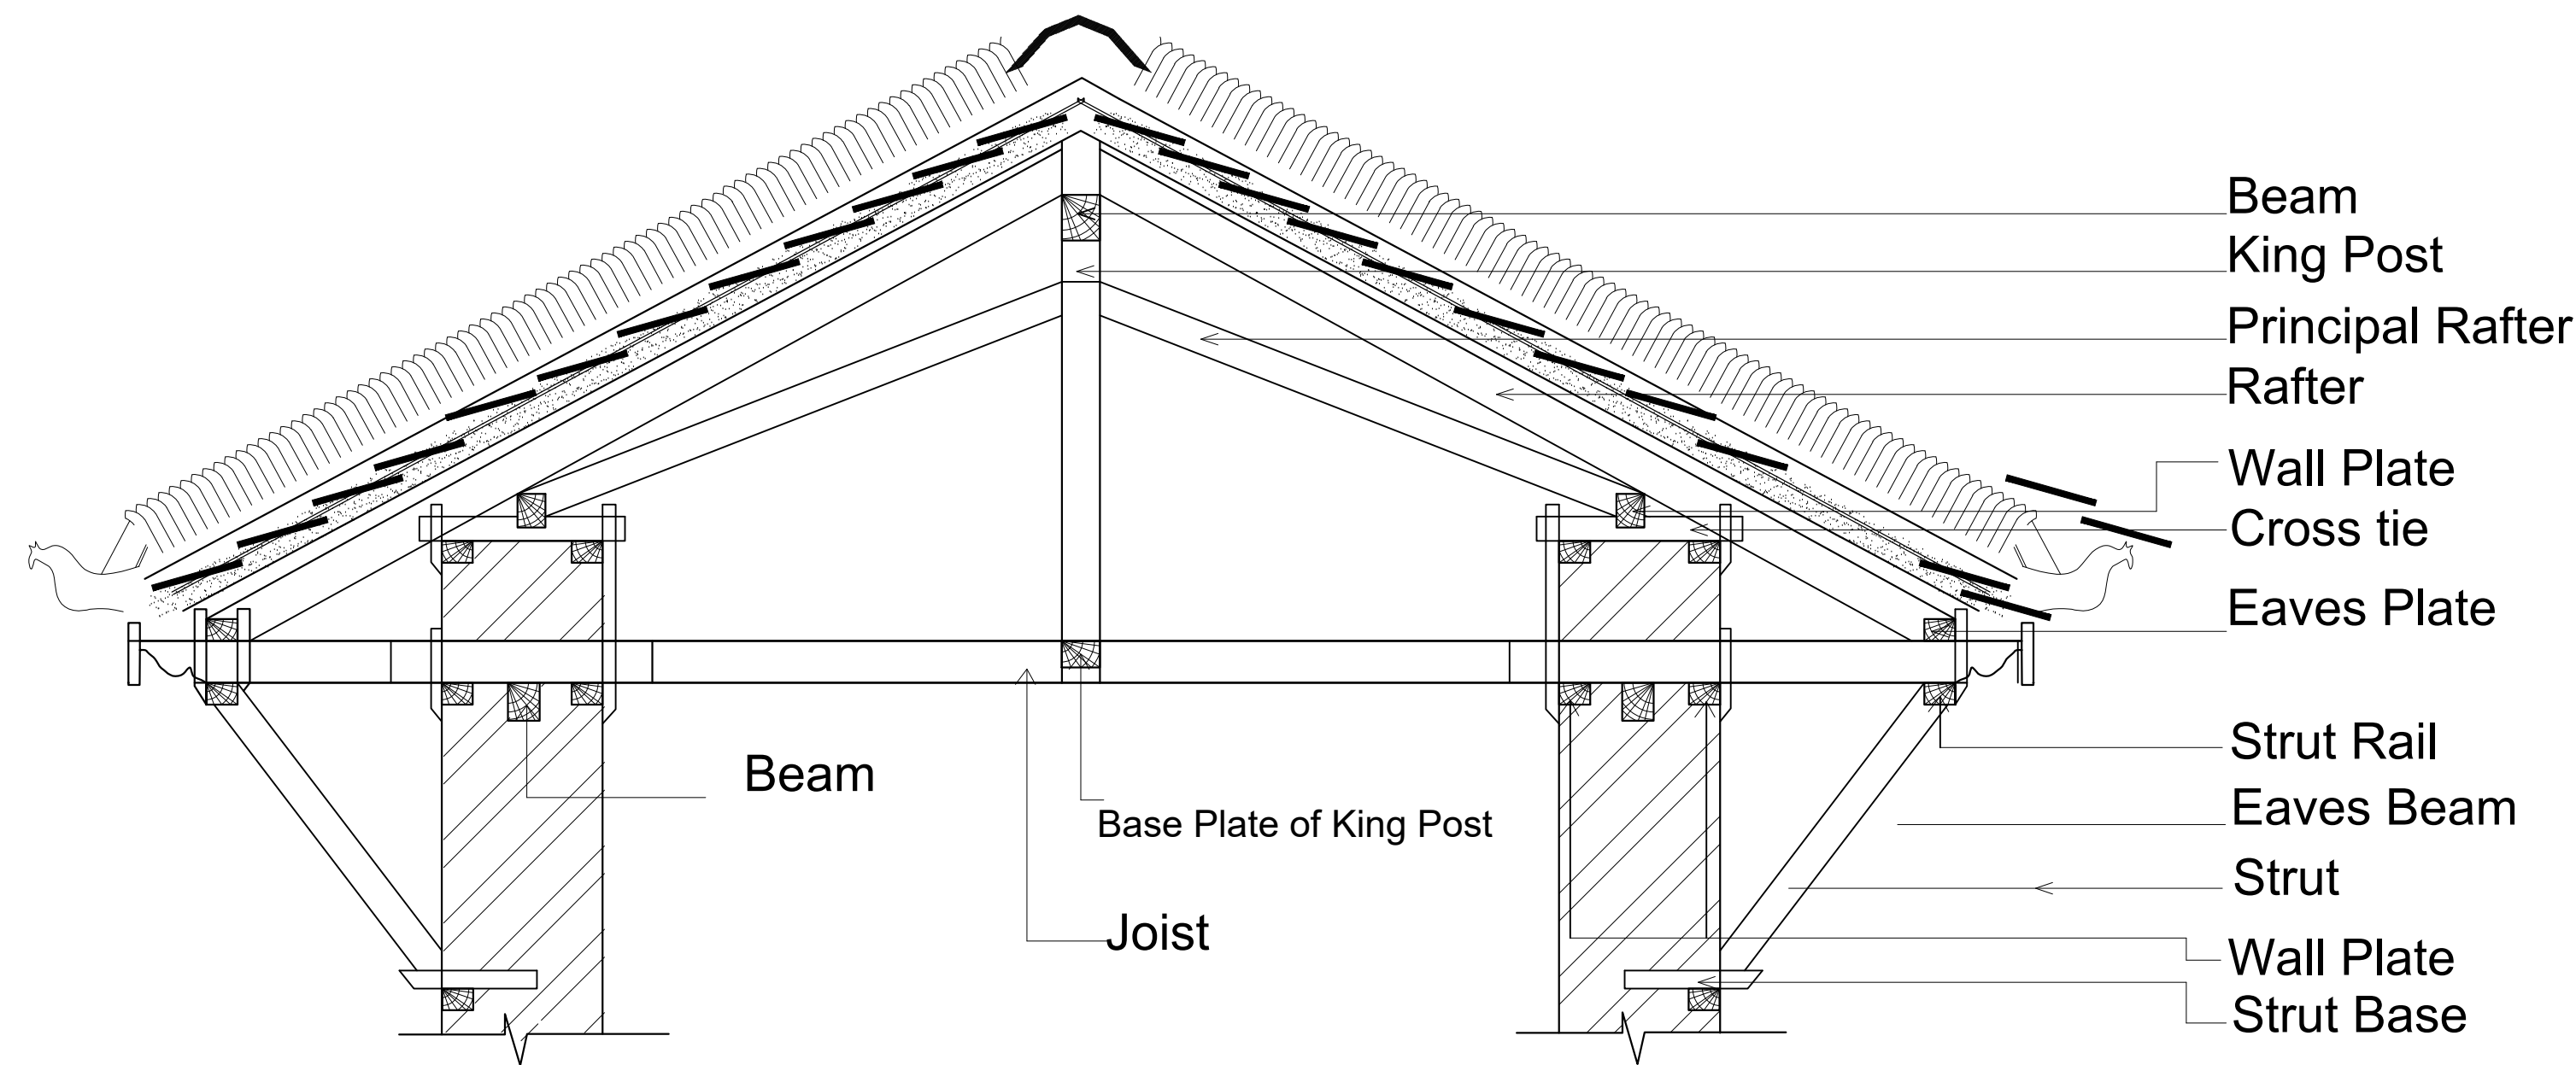


Roof Section

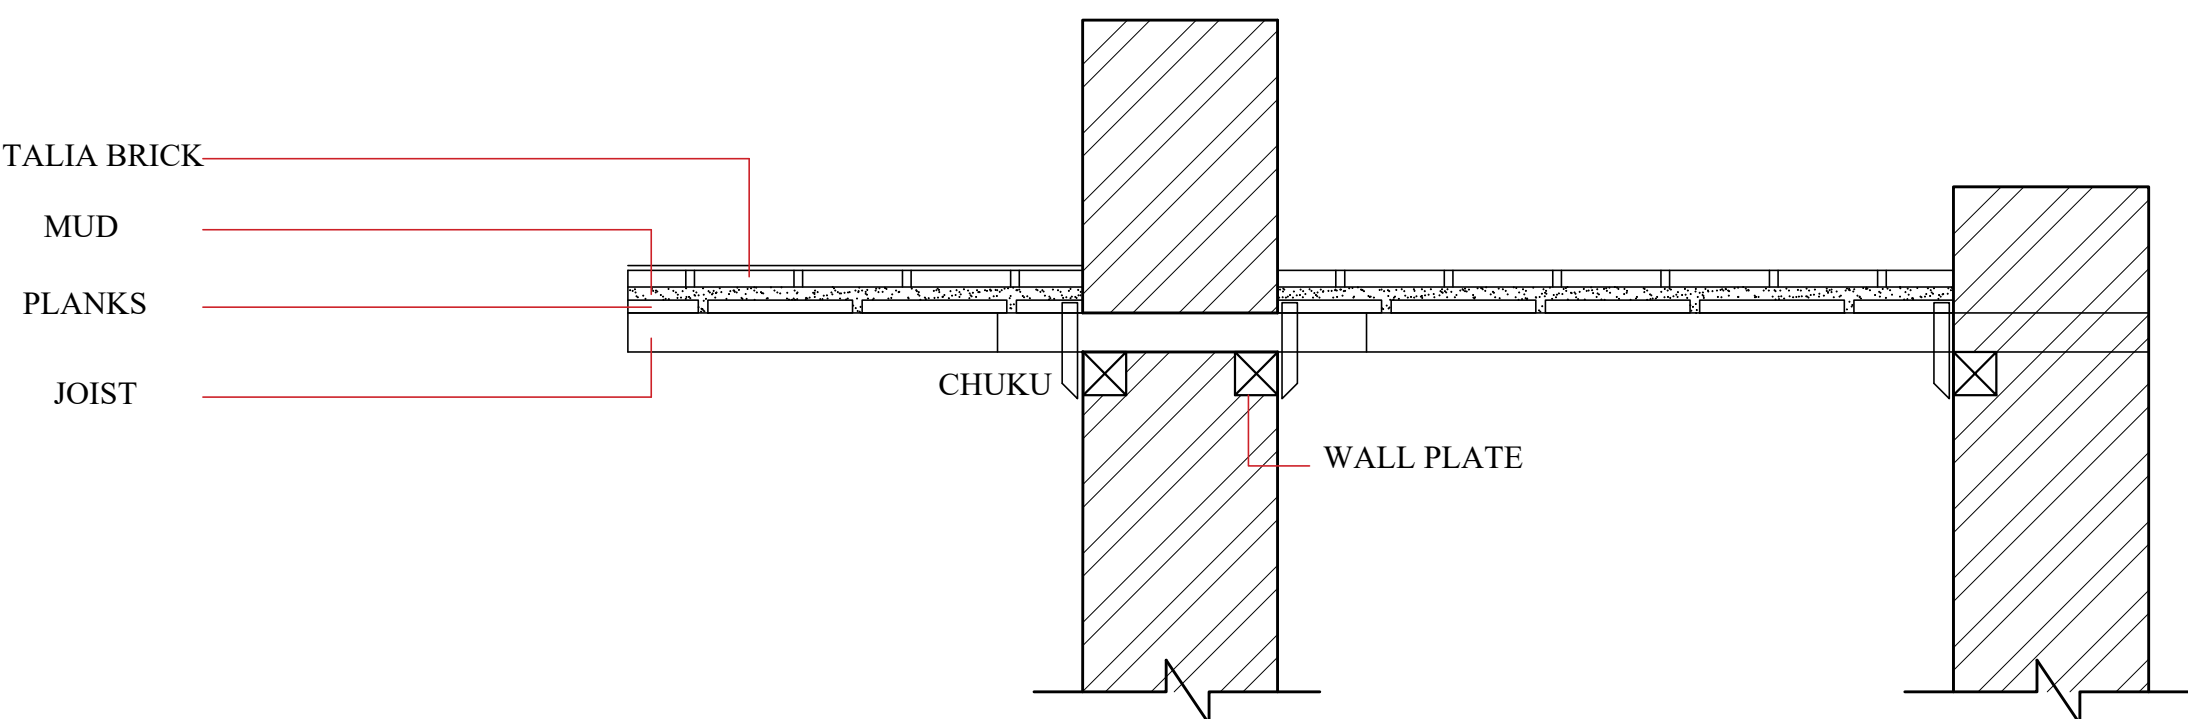


Floor Section

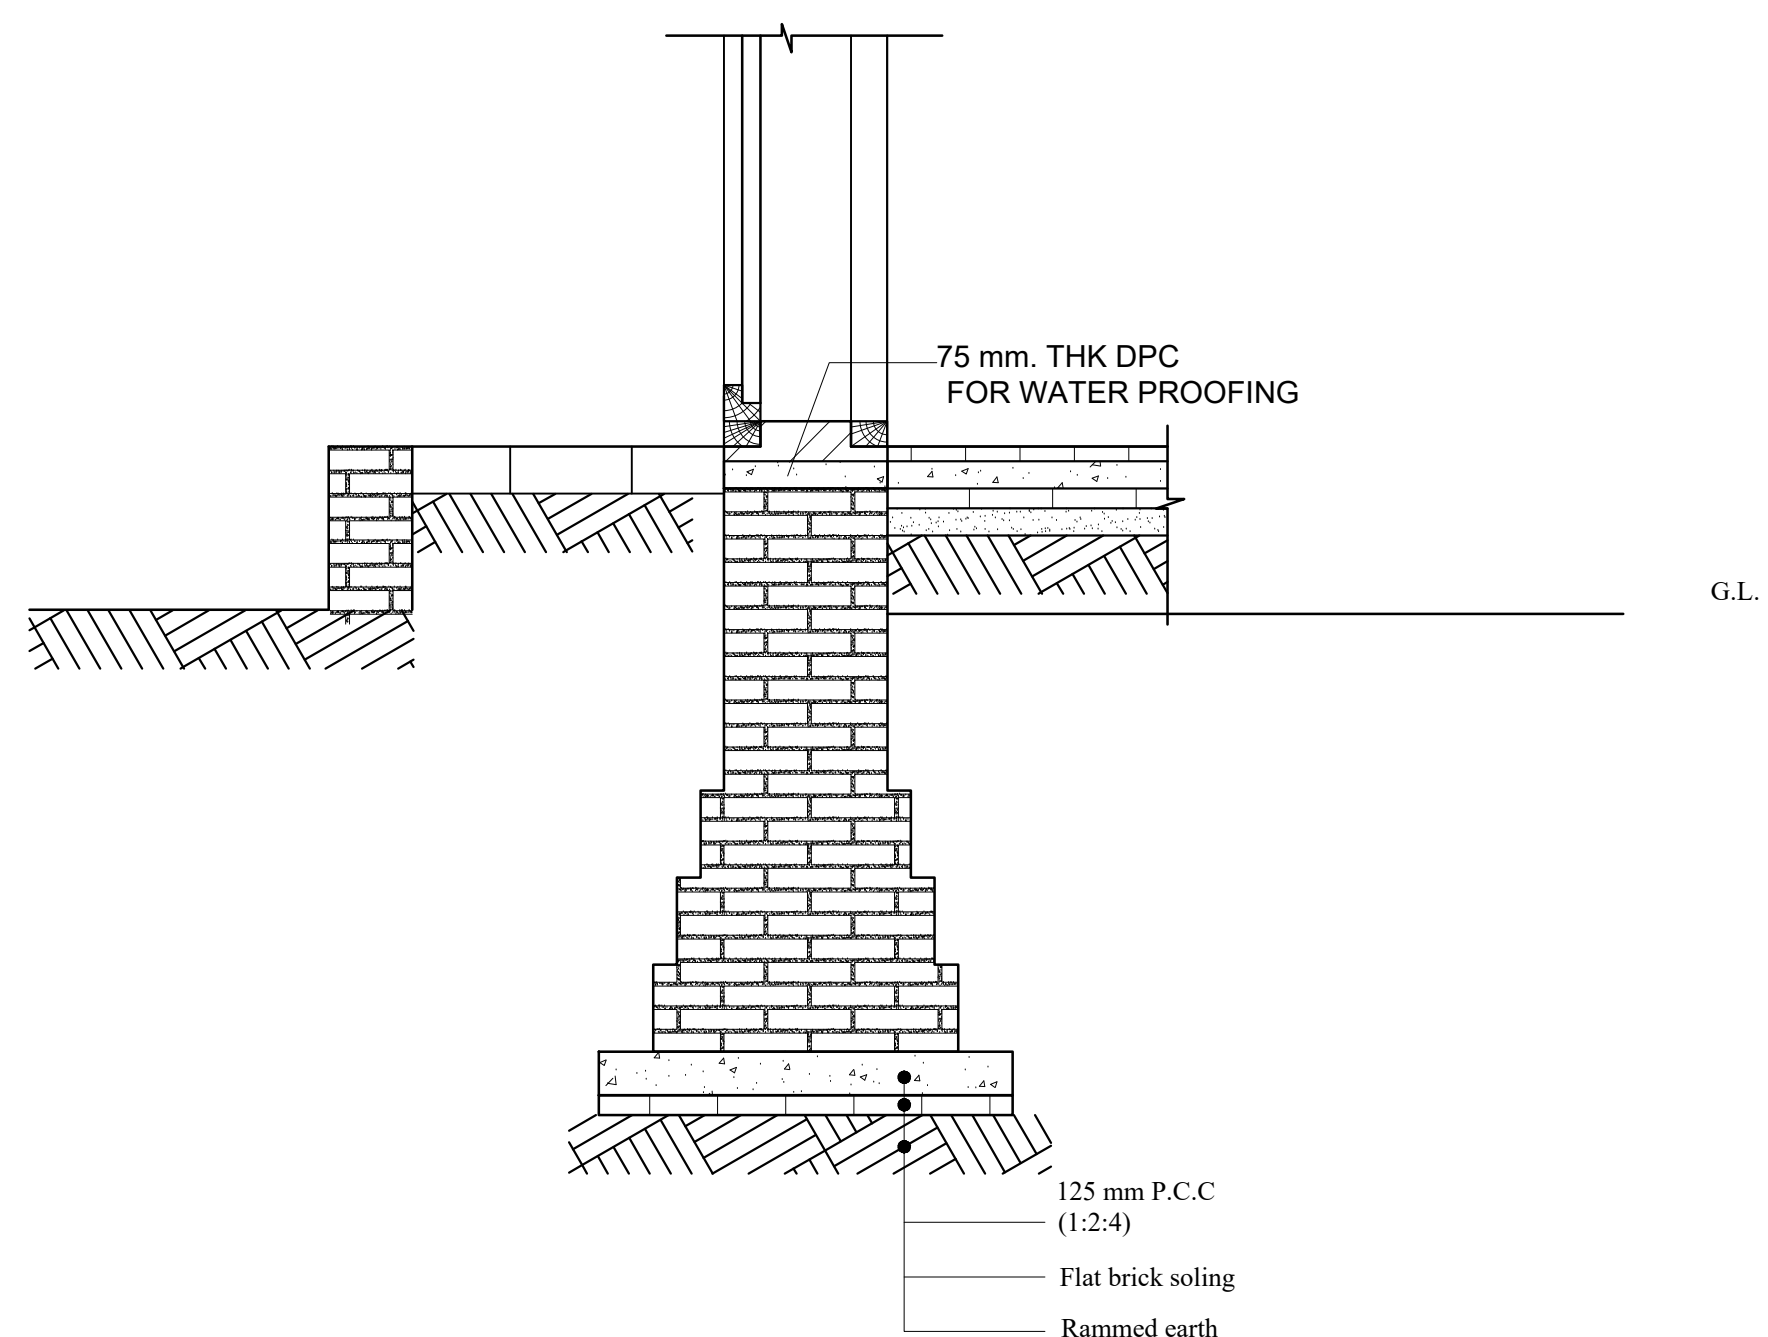


Foundation Detail

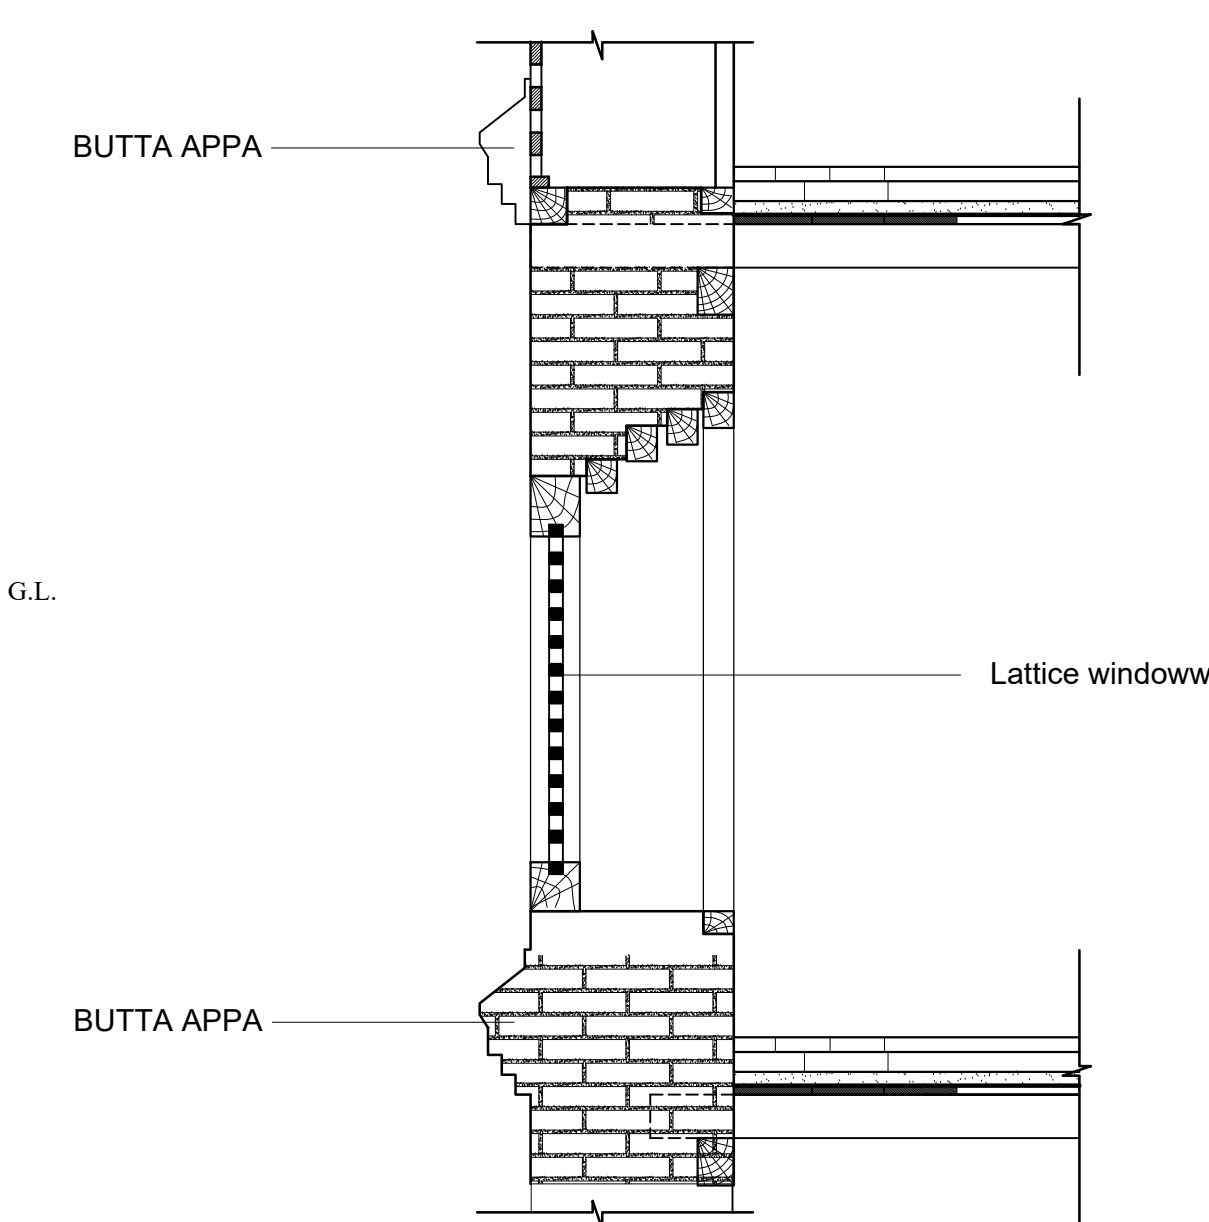


Section of Lattice window

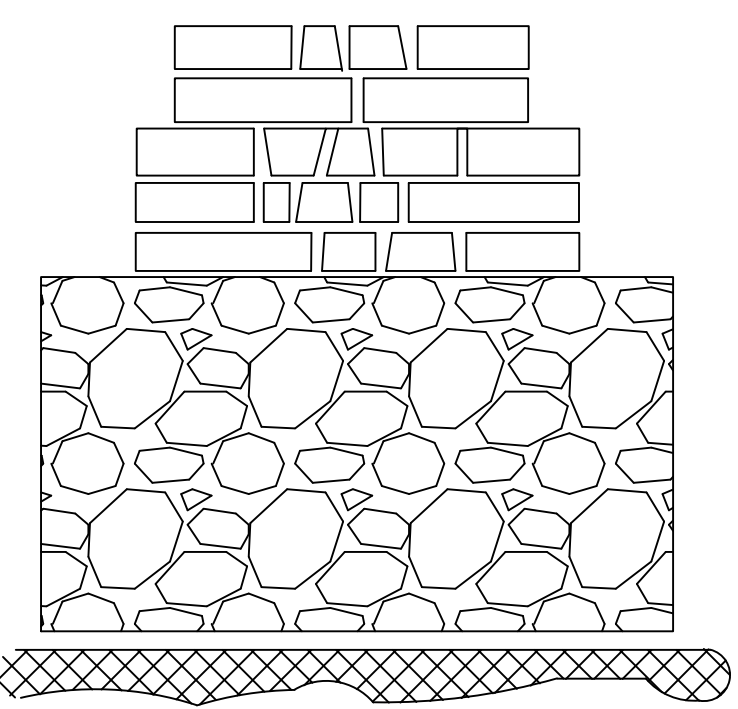


Foundation Detailing

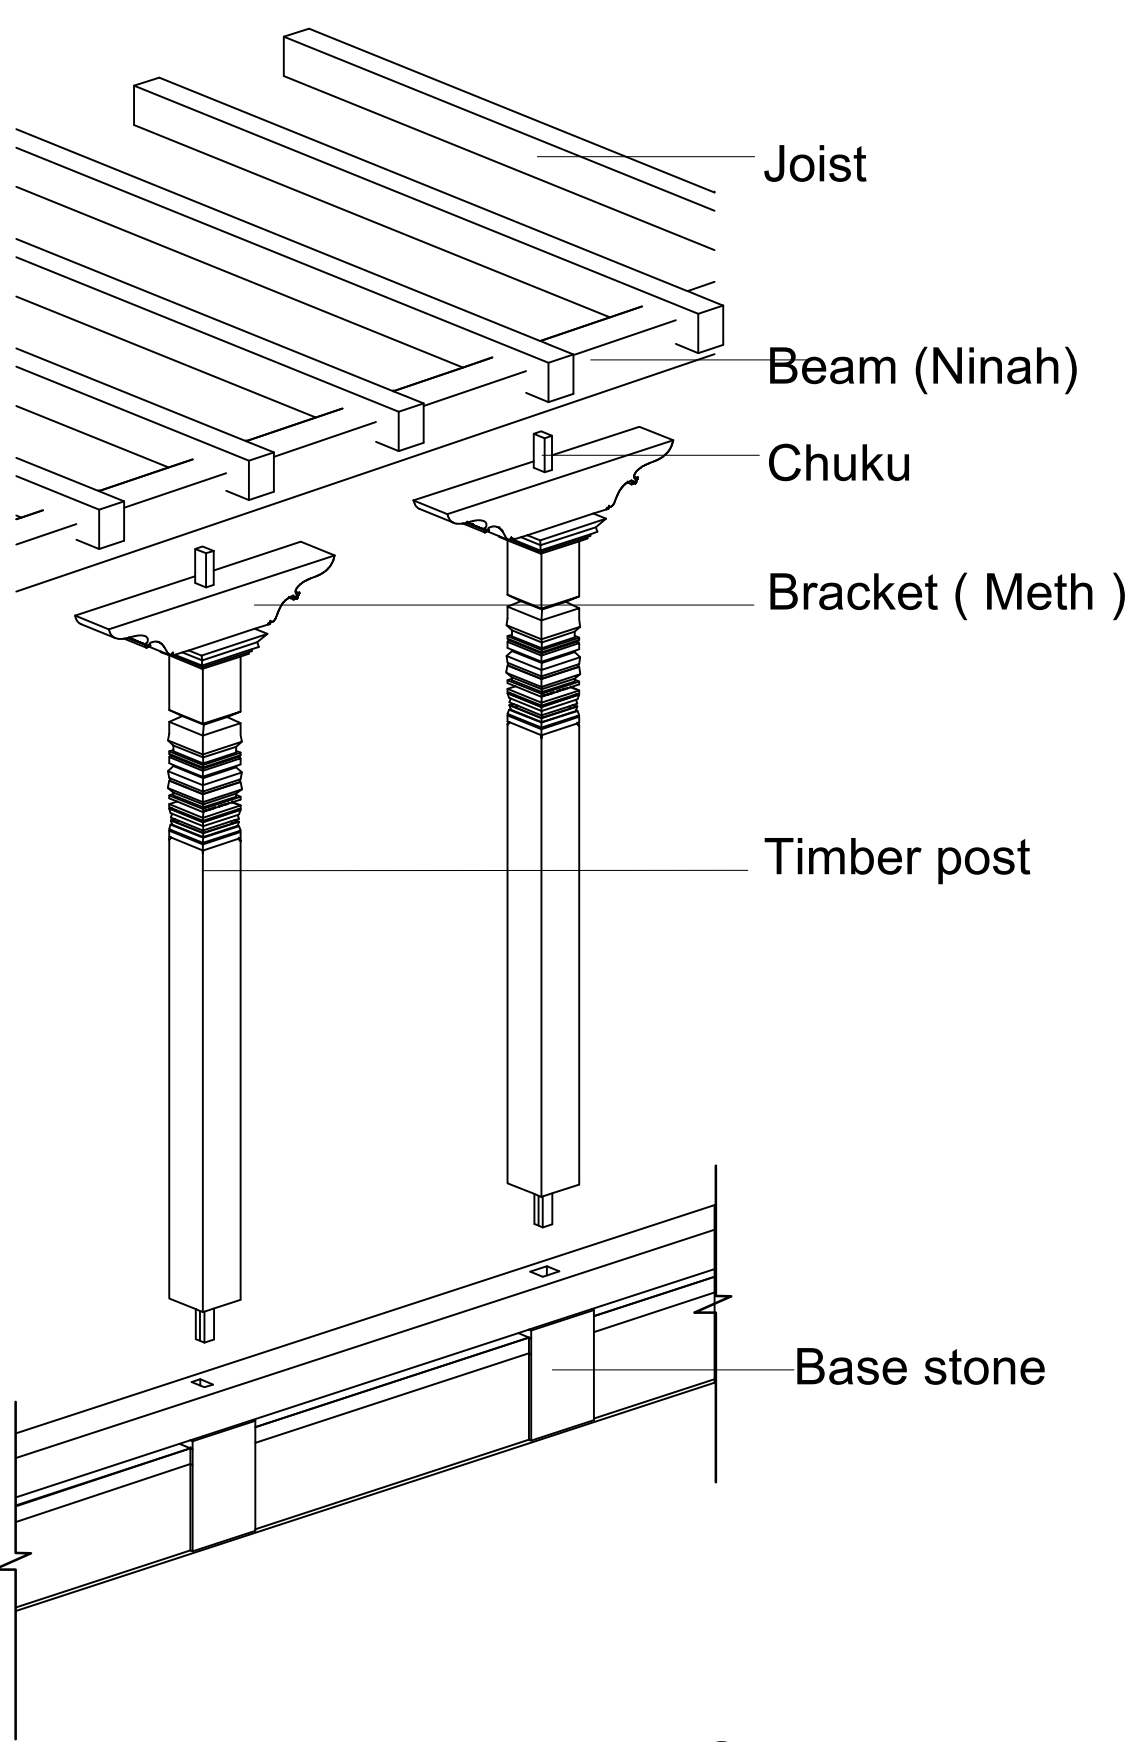


Isometric Details of Pati

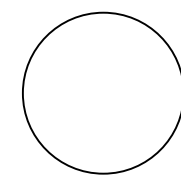


ELEMENTS DETAILS

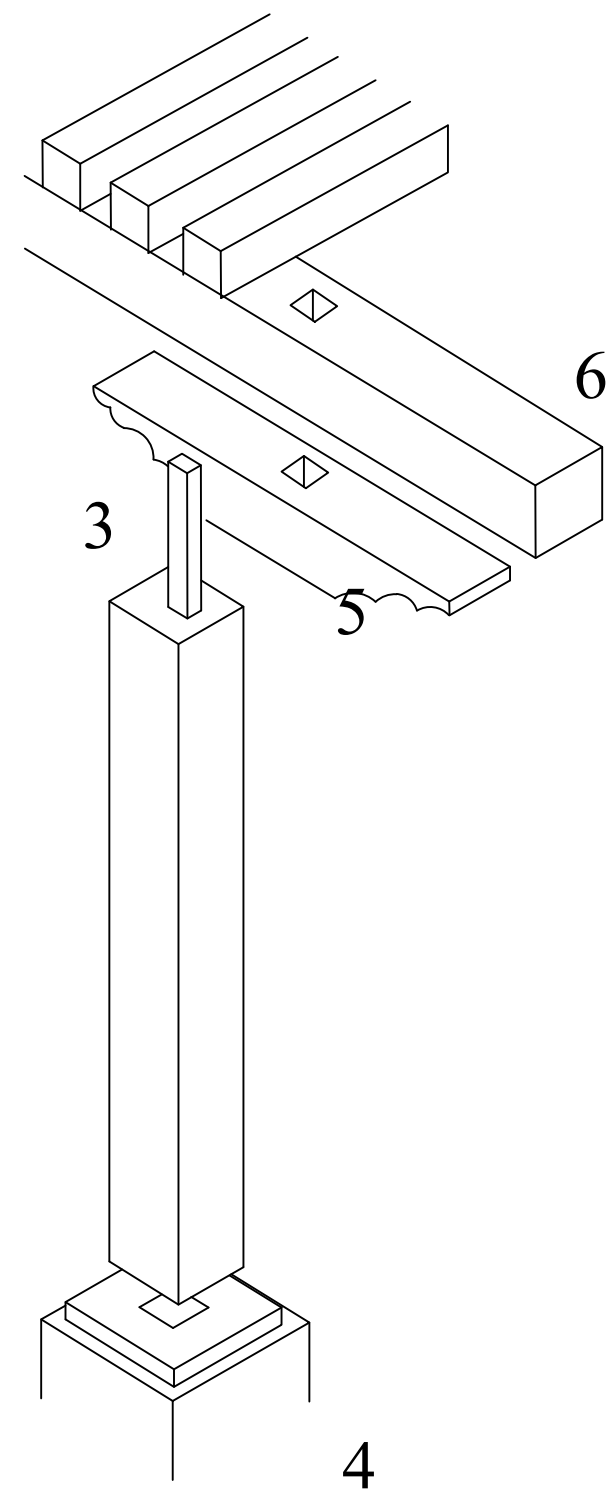


- 1. LAKASI
- 2. THAM
- 3. CHUKU
- 4. IHI LOHA
- 5. METHA
- 6. NINAH

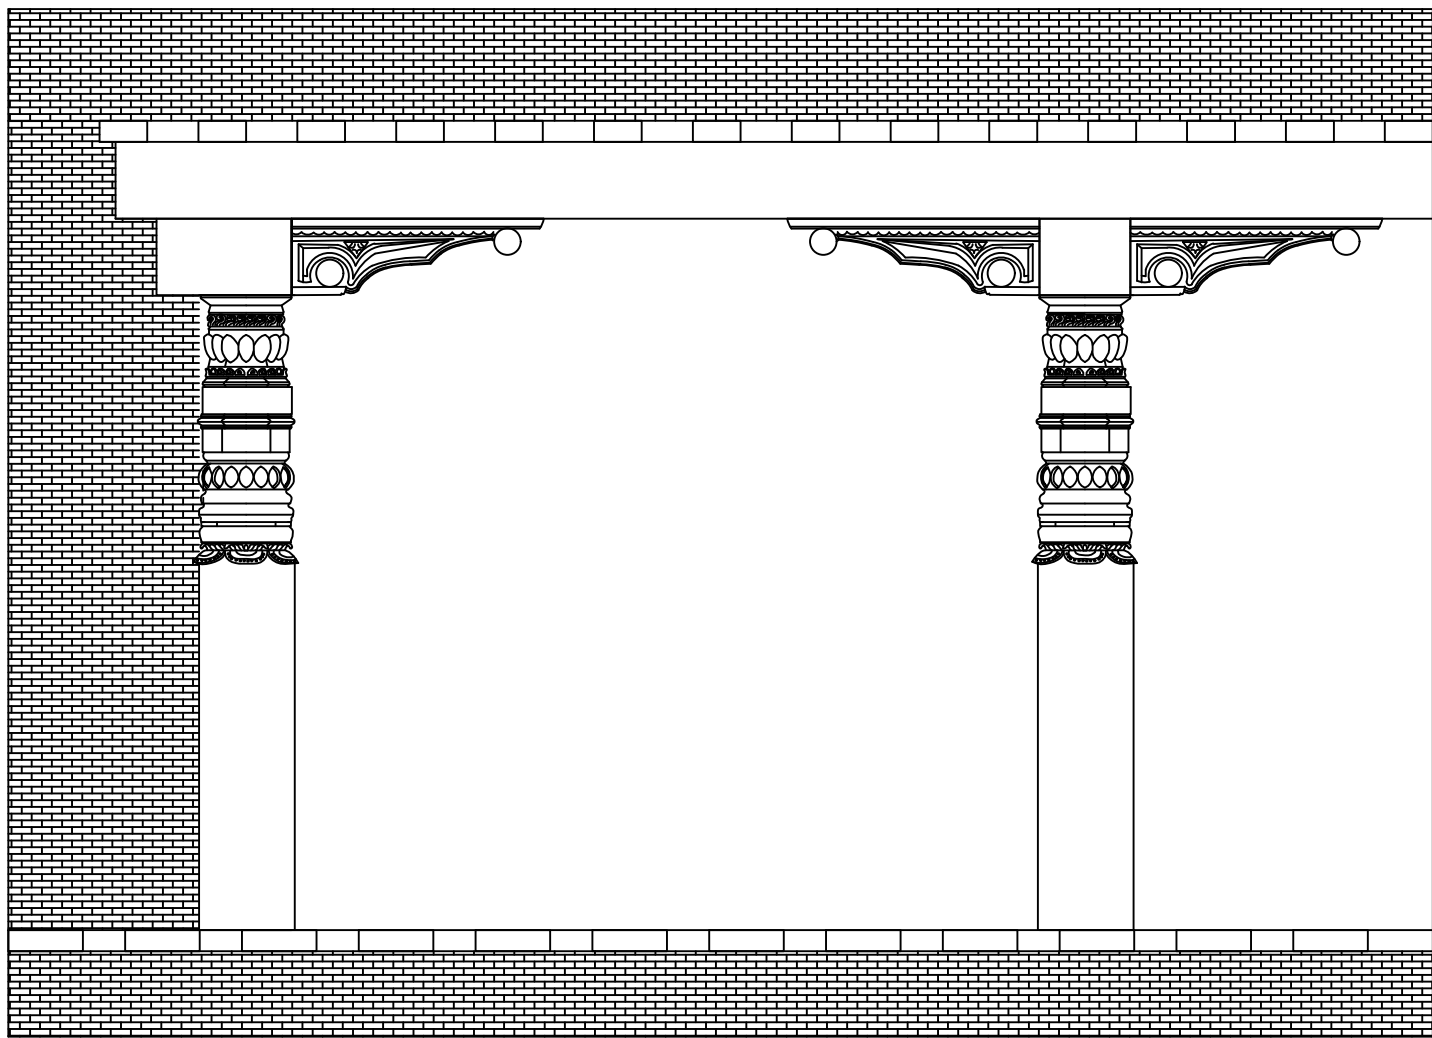



COLUMN

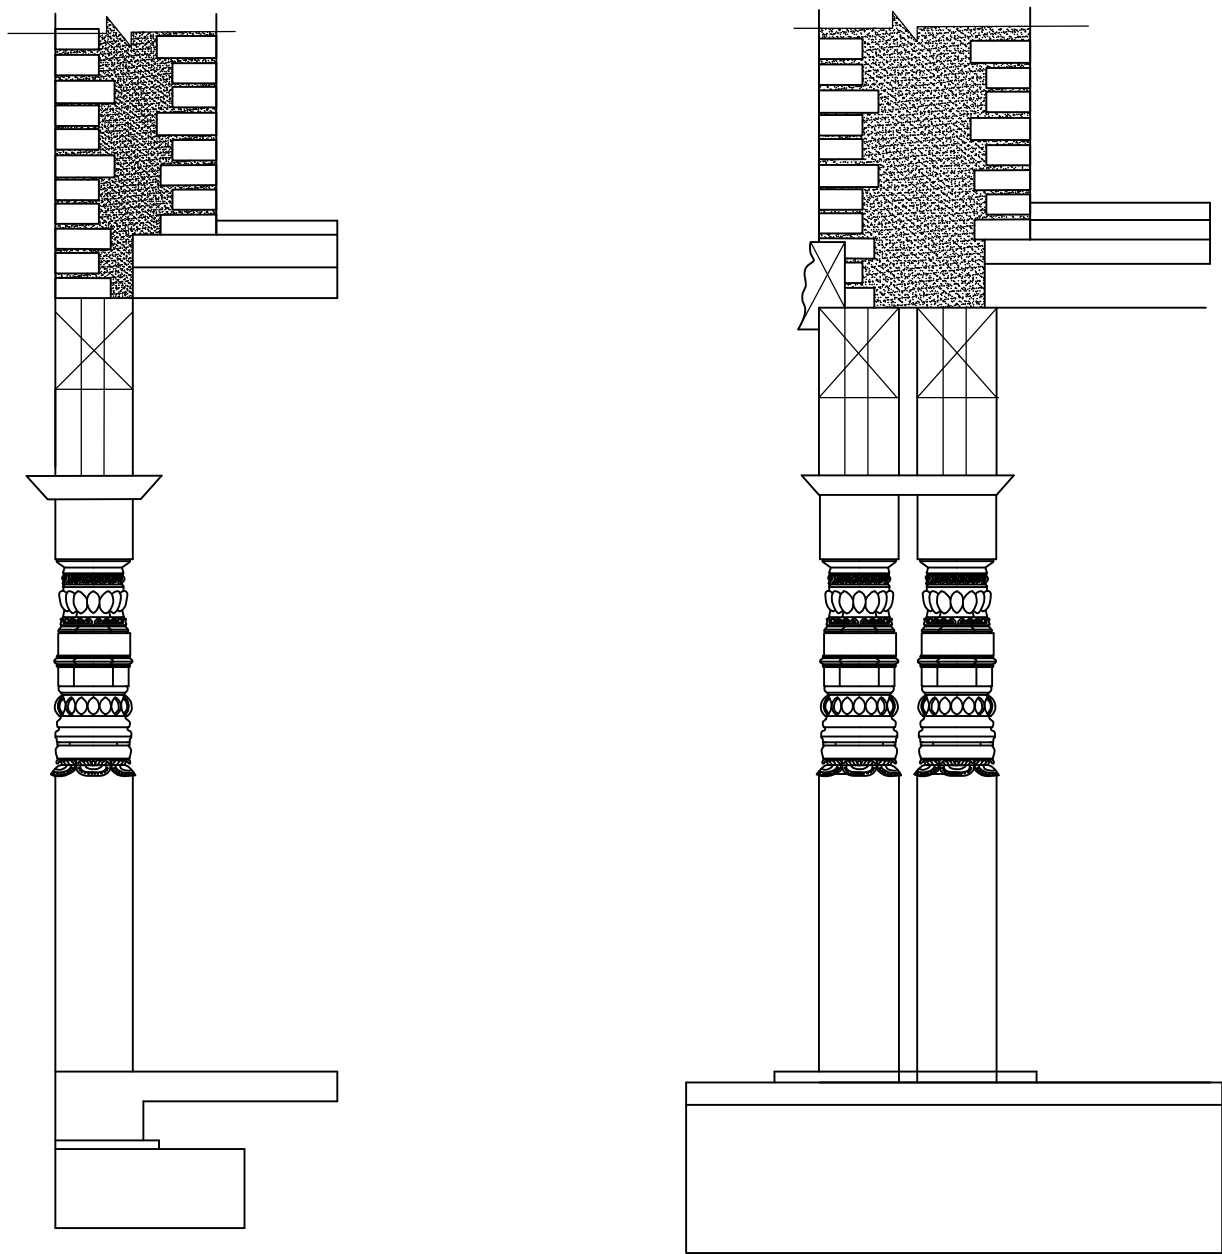

COLUMN SECTION

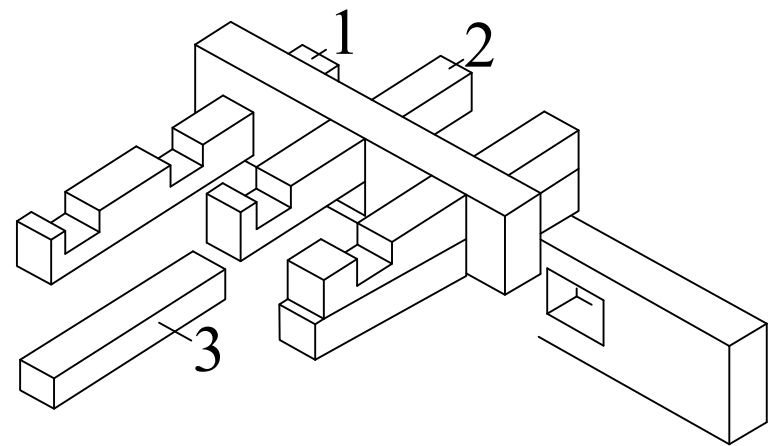


INTERLOCKING OF AAKHI JHYAL

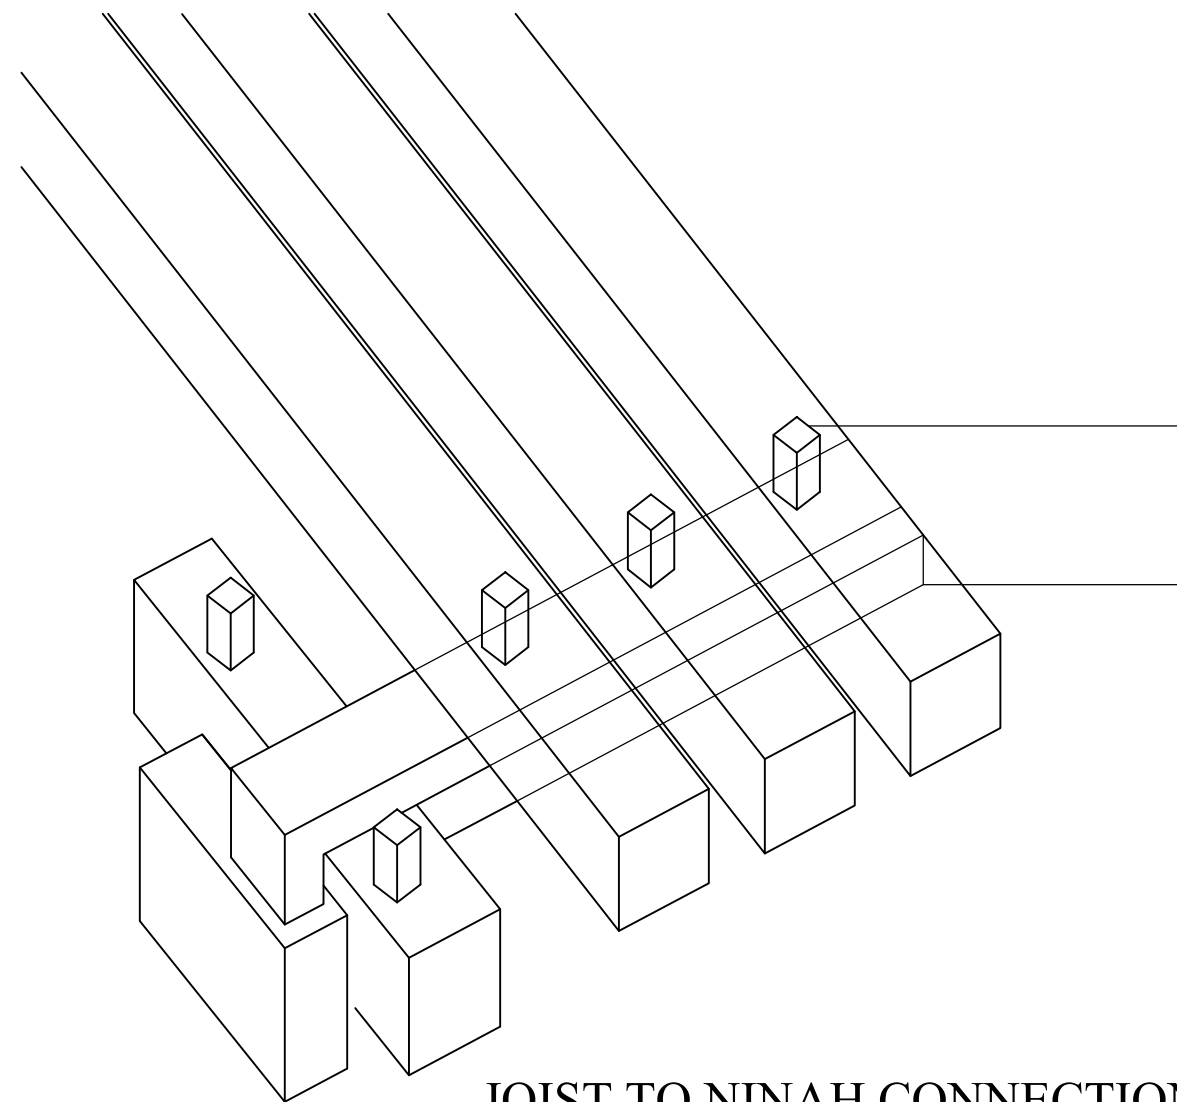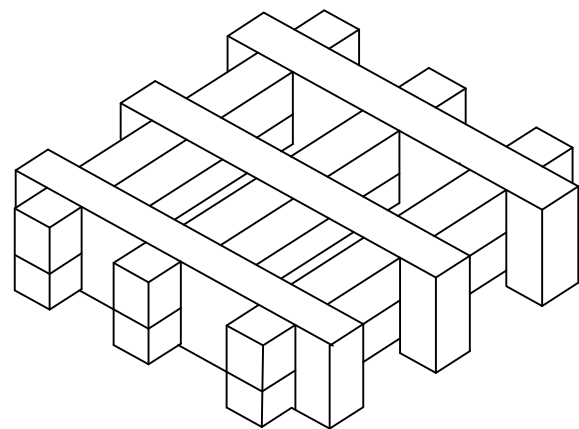


JOIST TO NINAH CONNECTIONS

CHUKU
NILA

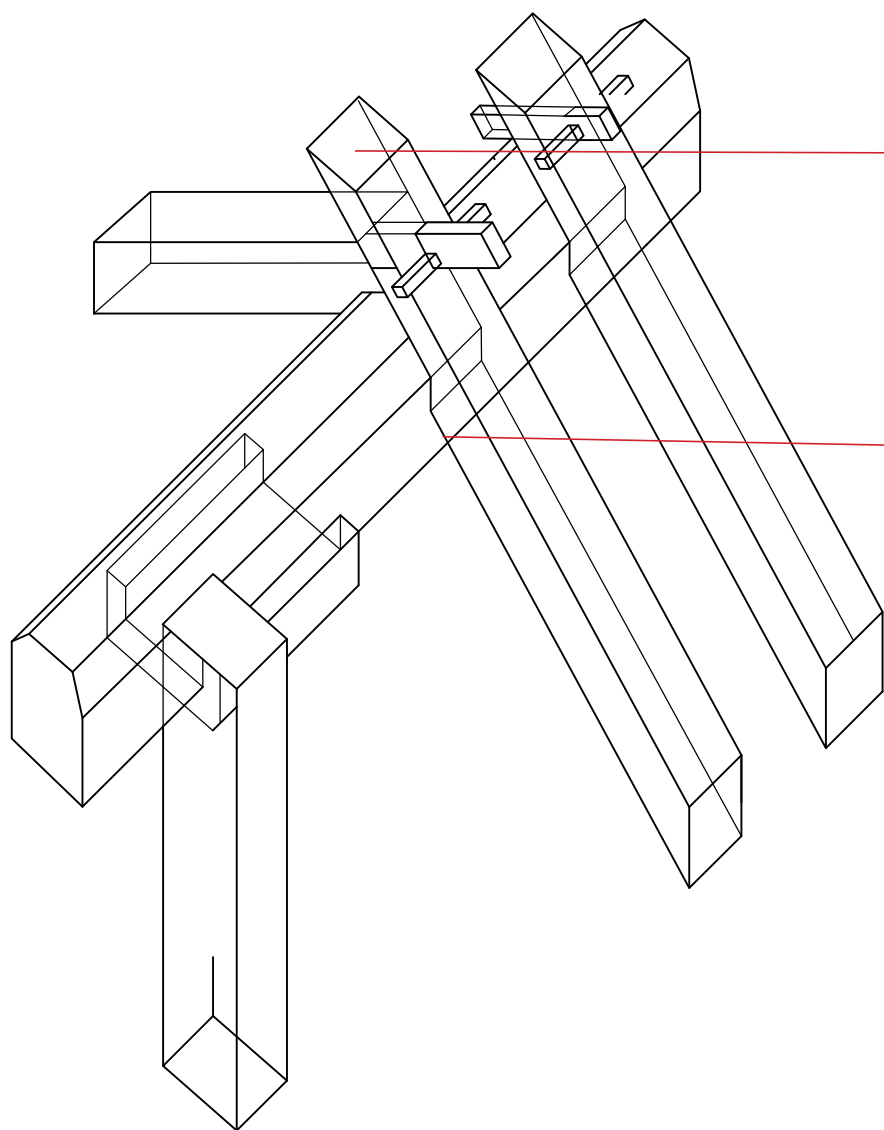

BHYASI TO THYAM DETAINLINGS


BHYASI
THYAM

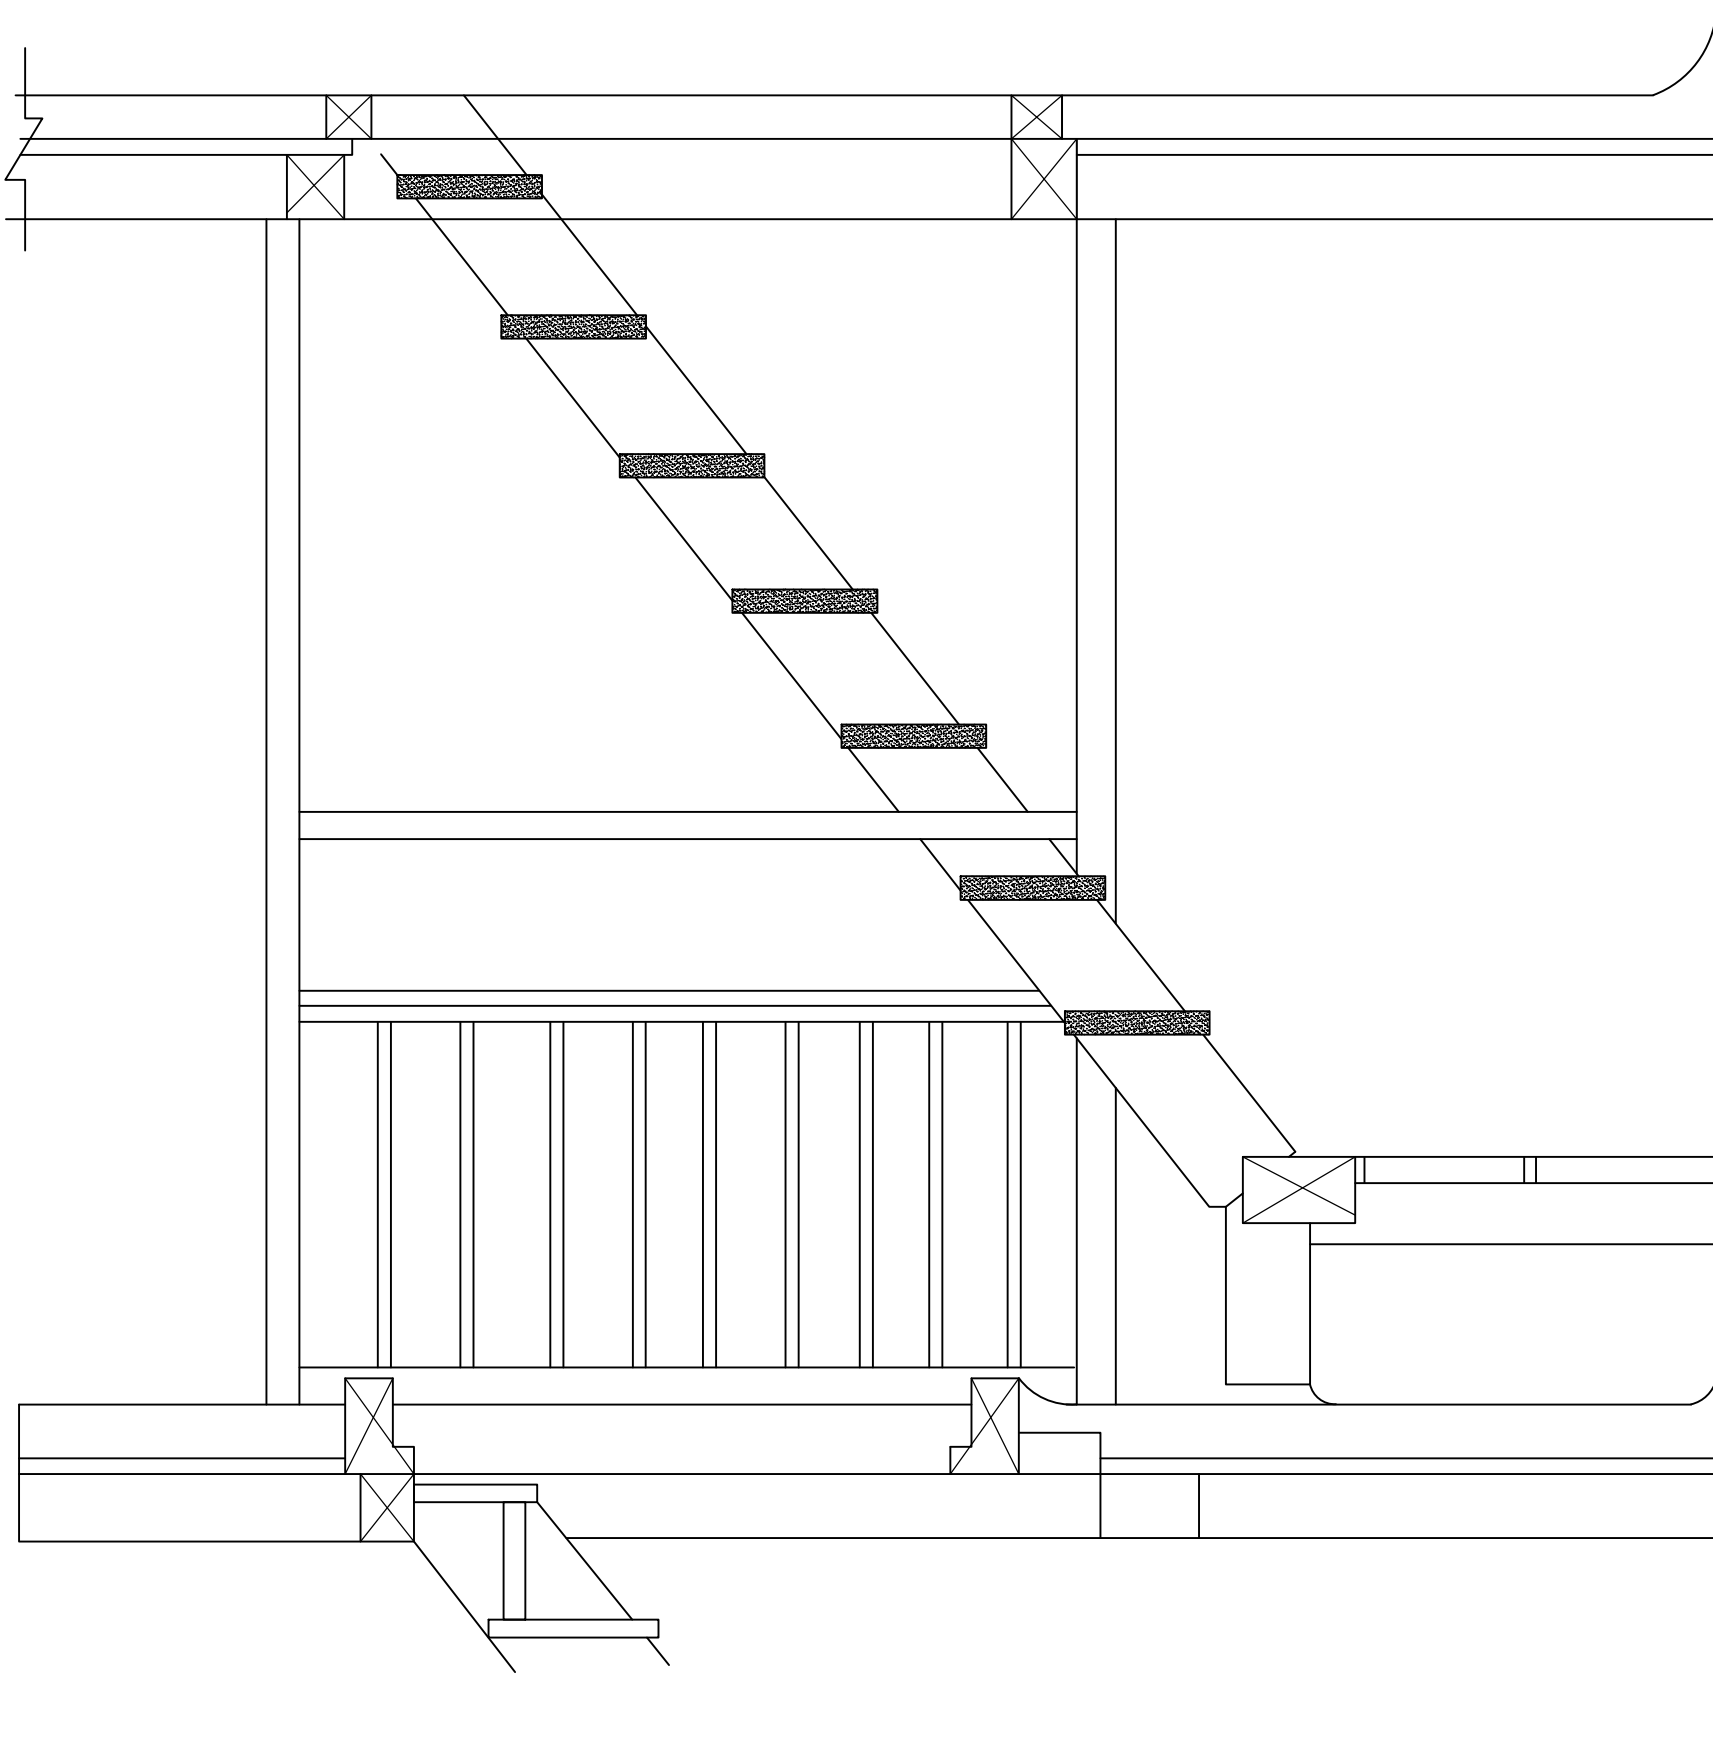

STAIRCASE DETAILINGS



SHEET NO:-

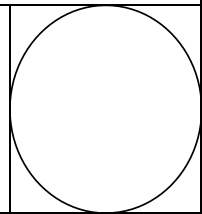



PURBANCHAL UNIVERSITY

KHWOPA ENGINEERING COLLEGE

DEPARTMENT OF ARCHITECTURE

LIBALI-02-BKT

FINAL PRESENTATION

B.ARCHITECTURE.THESIS

TITLE : 3D VIEW

NAME:-KRISHA IVAKHWA

ROLL:NO:- 760117

SHEET NO:-

3D VIEW

BOUTIQUE HOTEL

"BEYOND ACCOMODATION AS CULTURAL AND EXPERIMENTAL HUB"

BARAHI BHAKTAPUR

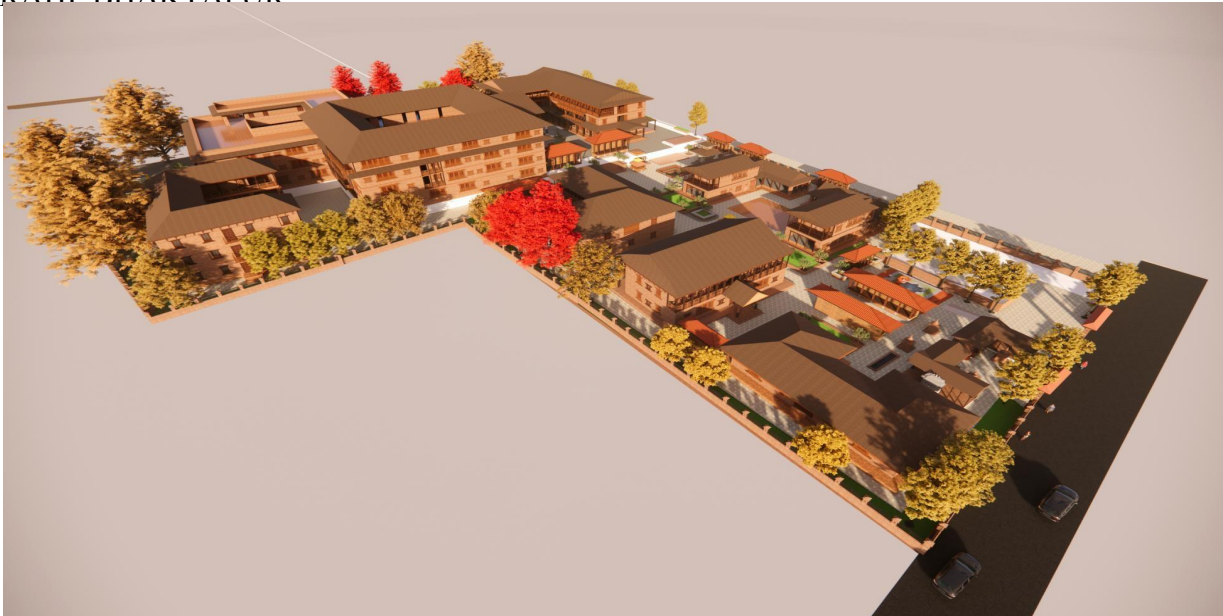


Fig: Side View




3D VIEW

BOUTIQUE HOTEL
"BEYOND ACCOMODATION AS CULTURAL AND EXPERIMENTAL HUB"
BARAHI, BHAKTAPUR



Fig: Over View

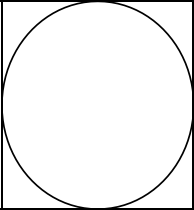

3D VIEW

BOUTIQUE HOTEL

"BEYOND ACCOMODATION AS CULTURAL AND EXPERIMENTAL HUB"

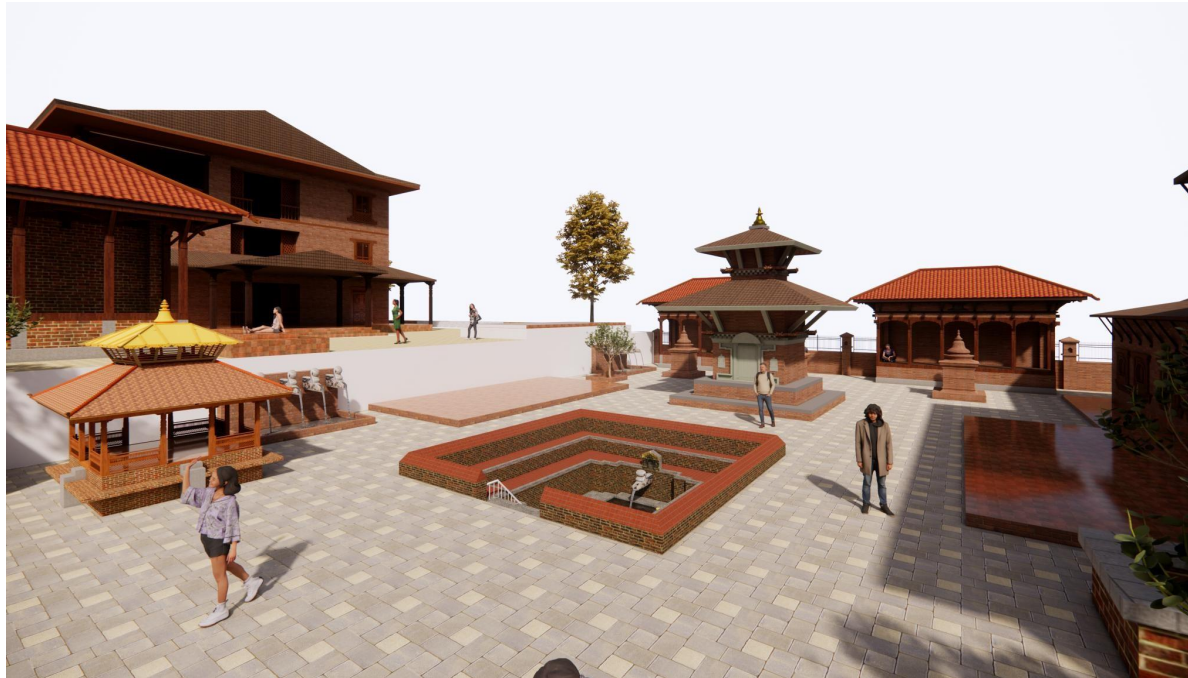


Fig :Courtyard Space



3D VIEW

BOUTIQUE HOTEL

"BEYOND ACCOMODATION AS CULTURAL AND EXPERIMENTAL HUB"



Fig : Information's Block



Fig : Gallery Block




3D VIEW

BOUTIQUE HOTEL

"BEYOND ACCOMODATION AS CULTURAL AND EXPERIMENTAL HUB"



Fig : Health Block

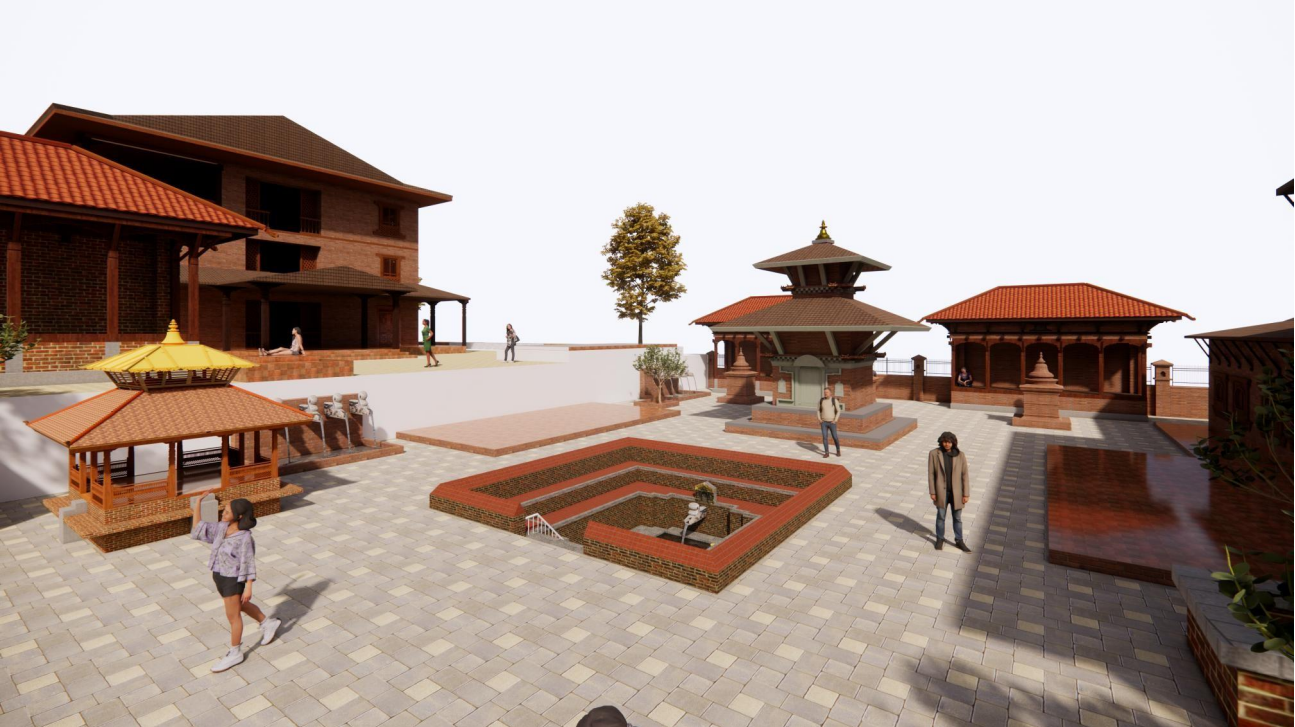

3D VIEW

BOUTIQUE HOTEL

"BEYOND ACCOMODATION AS CULTURAL AND EXPERIMENTAL HUB"



Fig :Restaurant



Fig :Restaurant



Fig :Main
Block

3D VIEW

BOUTIQUE HOTEL


"BEYOND ACCOMODATION AS CULTURAL AND EXPERIMENTAL HUB"

BAR



Fig :Main
Block

Fig :Main
Block

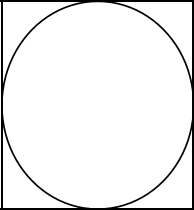

3D VIEW

BOUTIQUE HOTEL

"BEYOND ACCOMODATION AS CULTURAL AND EXPERIMENTAL HUB"

PARAHI BHAKTADIR

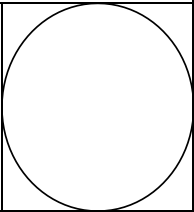


Fig :Staff Accommodations Block



3D MODEL

BOUTIQUE HOTEL
"BEYOND ACCOMODATION AS CULTURAL AND EXPERIMENTAL HUB"
BARAHI, BHAKTAPUR



3D MODEL

BOUTIQUE HOTEL

"BEYOND ACCOMODATION AS CULTURAL AND EXPERIMENTAL HUB"



PURBANCHAL UNIVERSITY
KHWOPA ENGINEERING COLLEGE

FINAL PRESENTATION

TITLE :

NAME:-KRISHA JYAKHWA

ROLL:NO:- 760117

SHEET NO:-

